


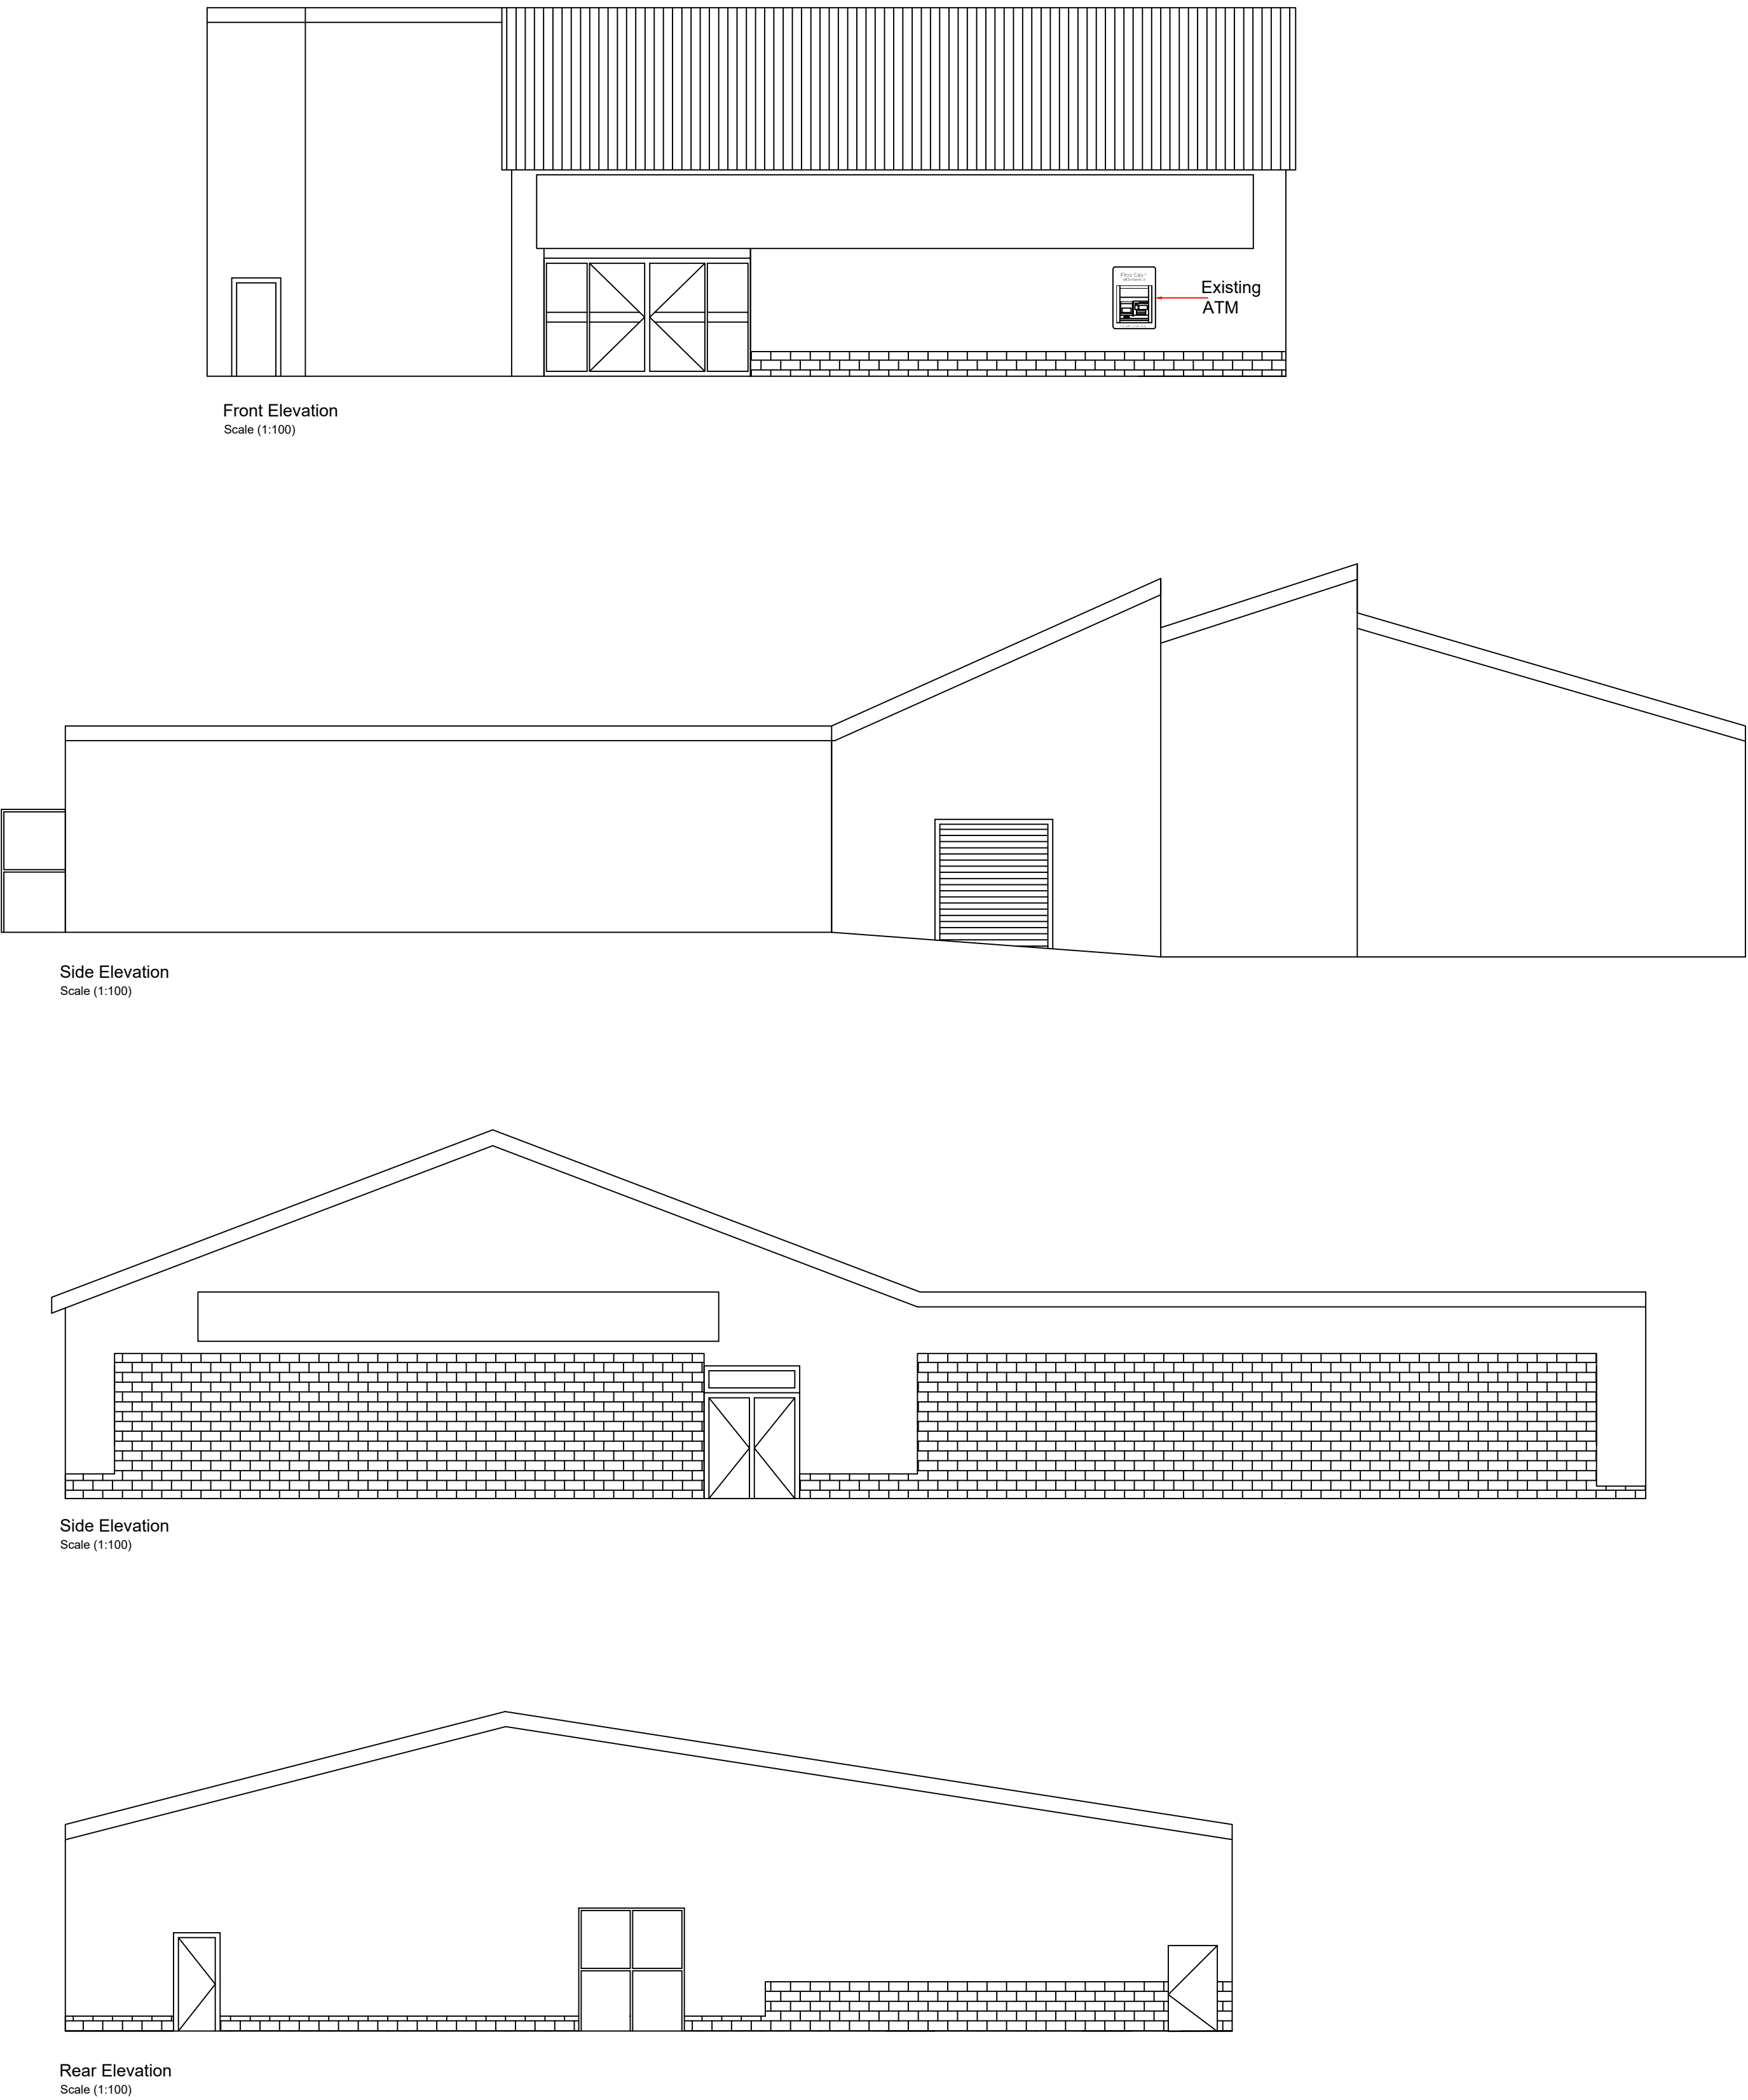

NOTES

A	Mar'20	Minor Amendments	RC
REV	DATE	BY	CHKD

CLIENT	CK's Foodstore
PROJECT	Proposed Flats at CK's Gwaun Cae Gurwen
TITLE	Existing Elevations

DRAWING ISSUE	PLANNING
---------------	----------

GENERAL NOTES
A- The scale shown on this drawing only applies to the correct paper size.
B- Do not scale from this drawing take figured dimensions only.
C- Any discrepancies to be reported to **ateb** consult.
D- Drawings in PDF format are not to scale and are for reference only.

DATE	August 2017	PRODUCED BY	J.Morris
SCALE	1:100	CHECKED	
PAPER SIZE	A1	APPROVED	

ateb Consult
42 Gurnos Road
Ystalyfera
Swansea
SA9 2HY
Tel: 01639 849279
Fax: 01639 849984
E-mail: info@atebconsult.co.uk

JOB NUMBER	DRAWING NUMBER	REVISION
20/016	201	A