


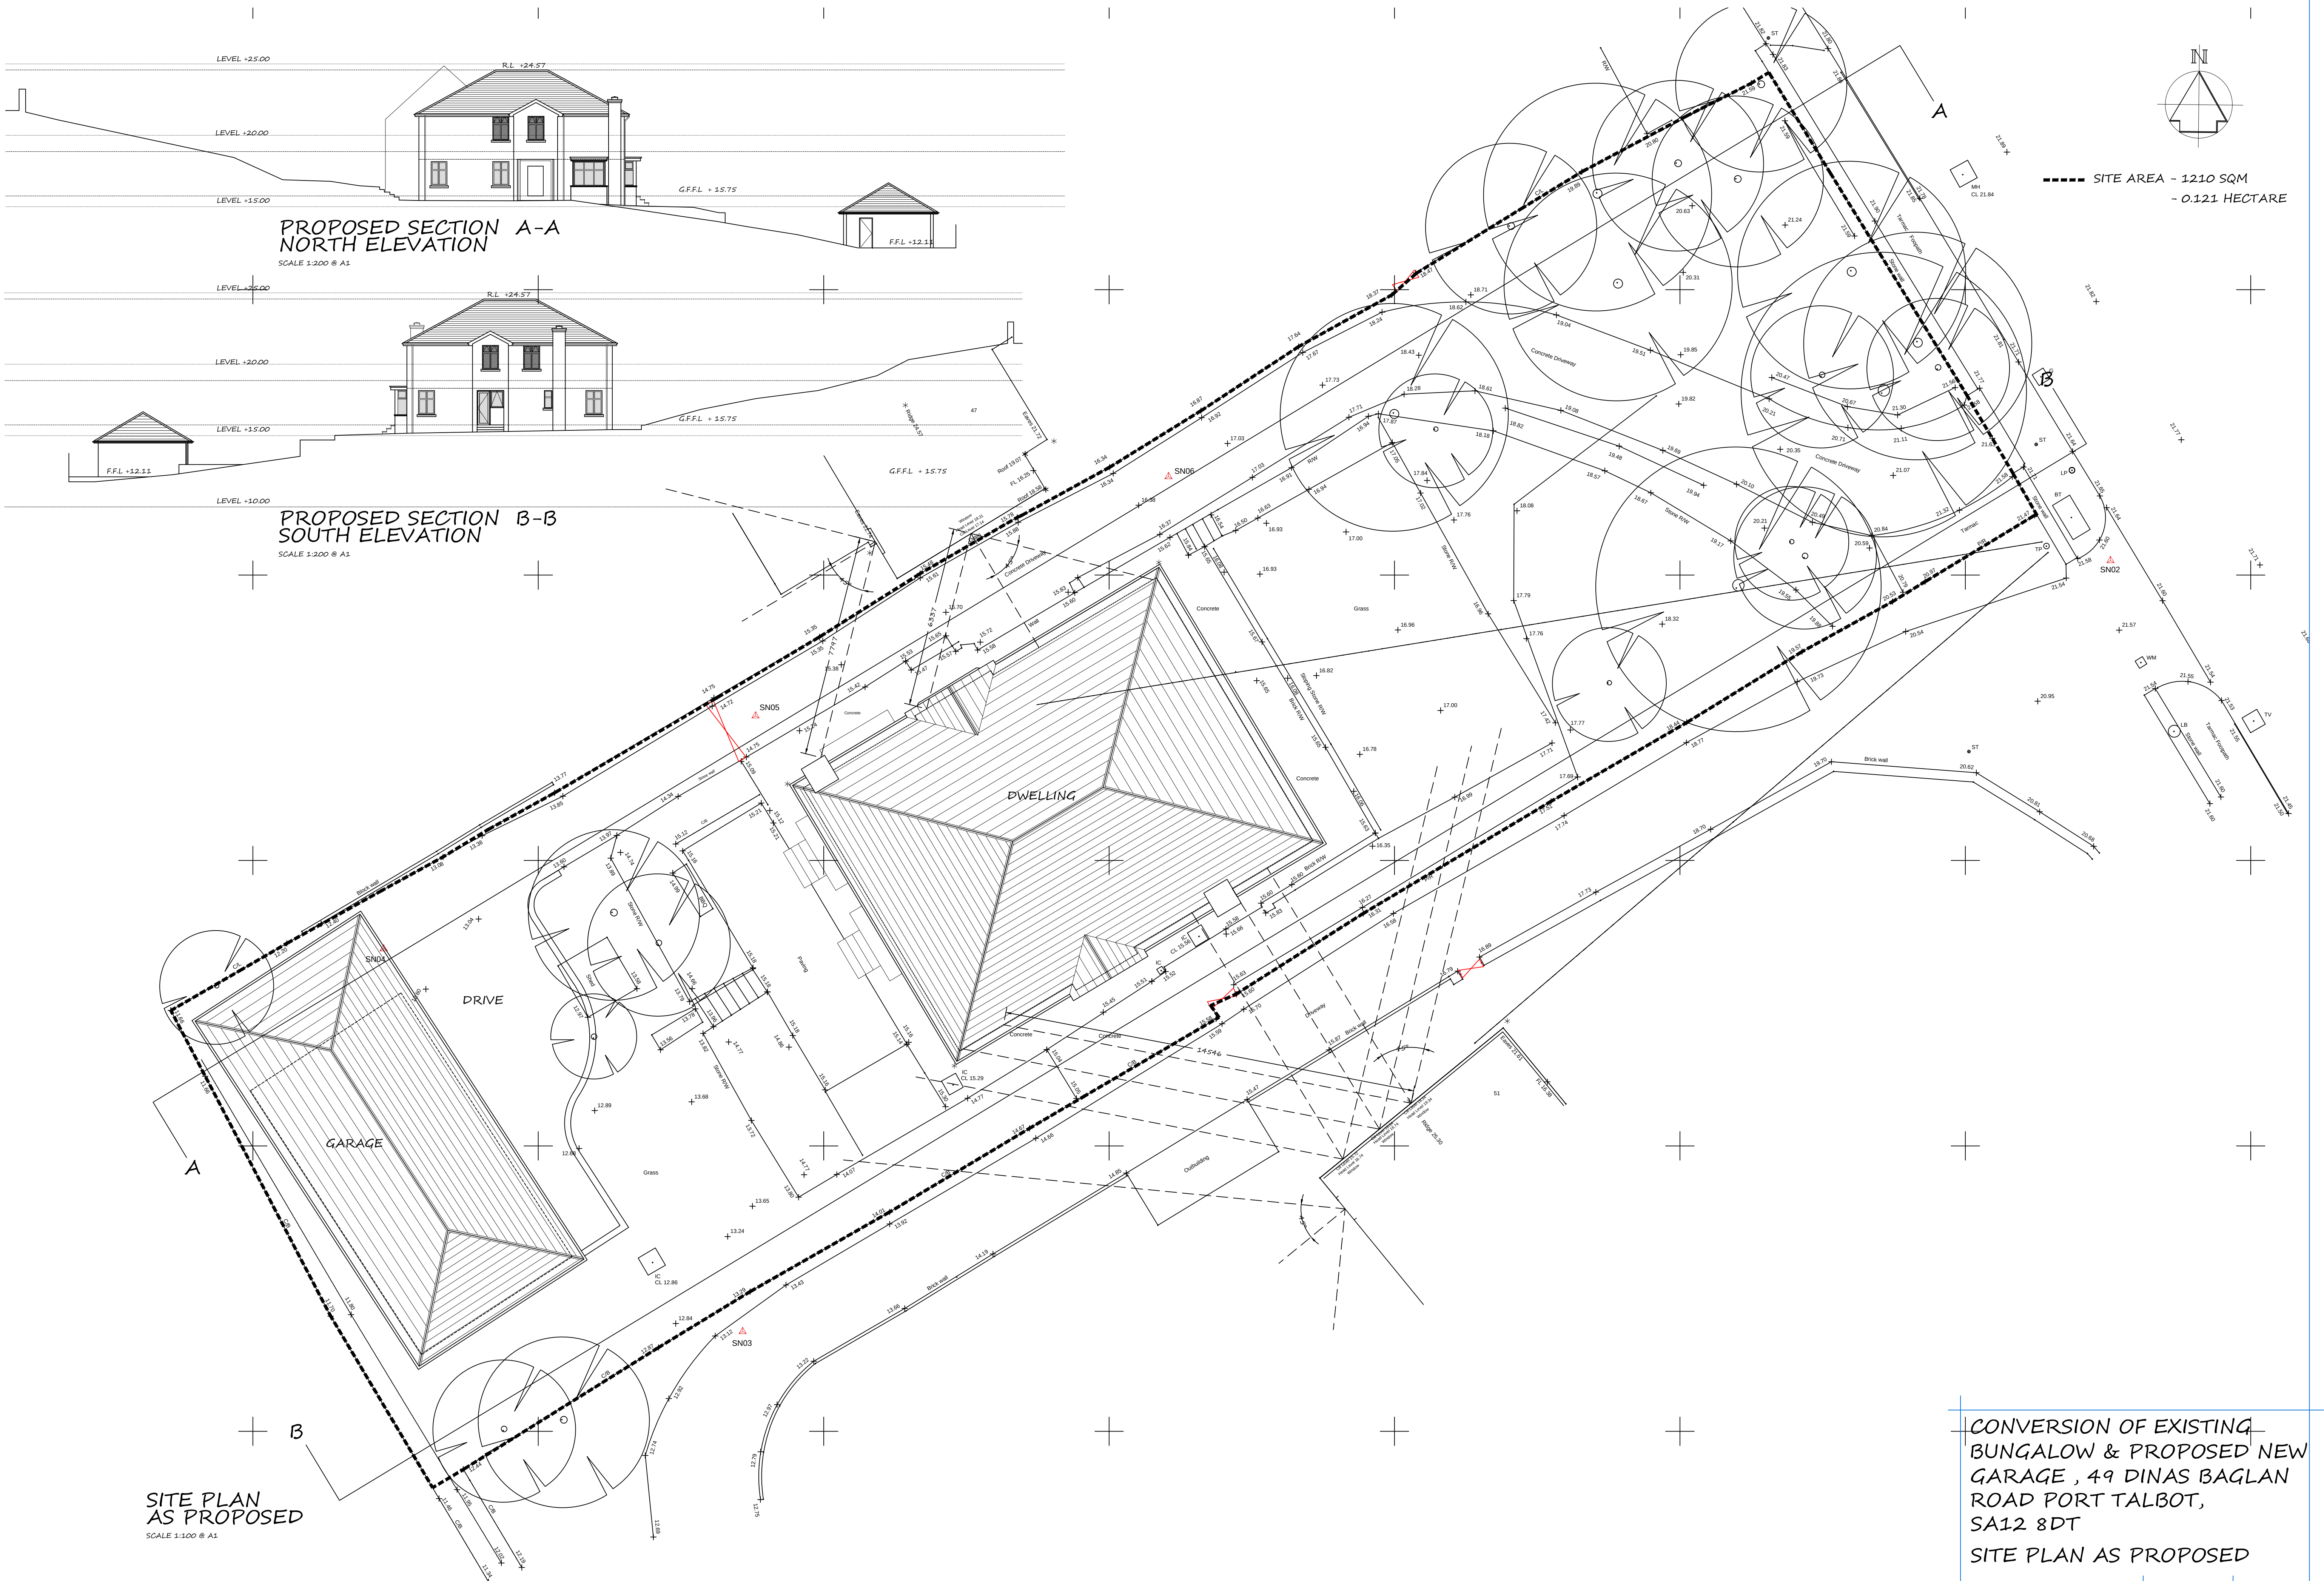

CONVERSION OF EXISTING
BUNGALOW & PROPOSED NEW
GARAGE , 49 DINAS BAGLAN
ROAD PORT TALBOT,
SA12 8DT
SITE PLAN AS PROPOSED

APPLICANT: MR S PEARCE	DWG: A02 C	A1 SHEET
------------------------	------------	----------