

HARBOURSIDE STRATEGIC
EMPLOYMENT SITE

C2014B / F / 0301


Drwg. No.

ACCOMMODATION WORKS

C2014B HARBOURSIDE STRATEGIC EMPLOYMENT SITE

Job Title

MAIN DEVELOPMENT SITE

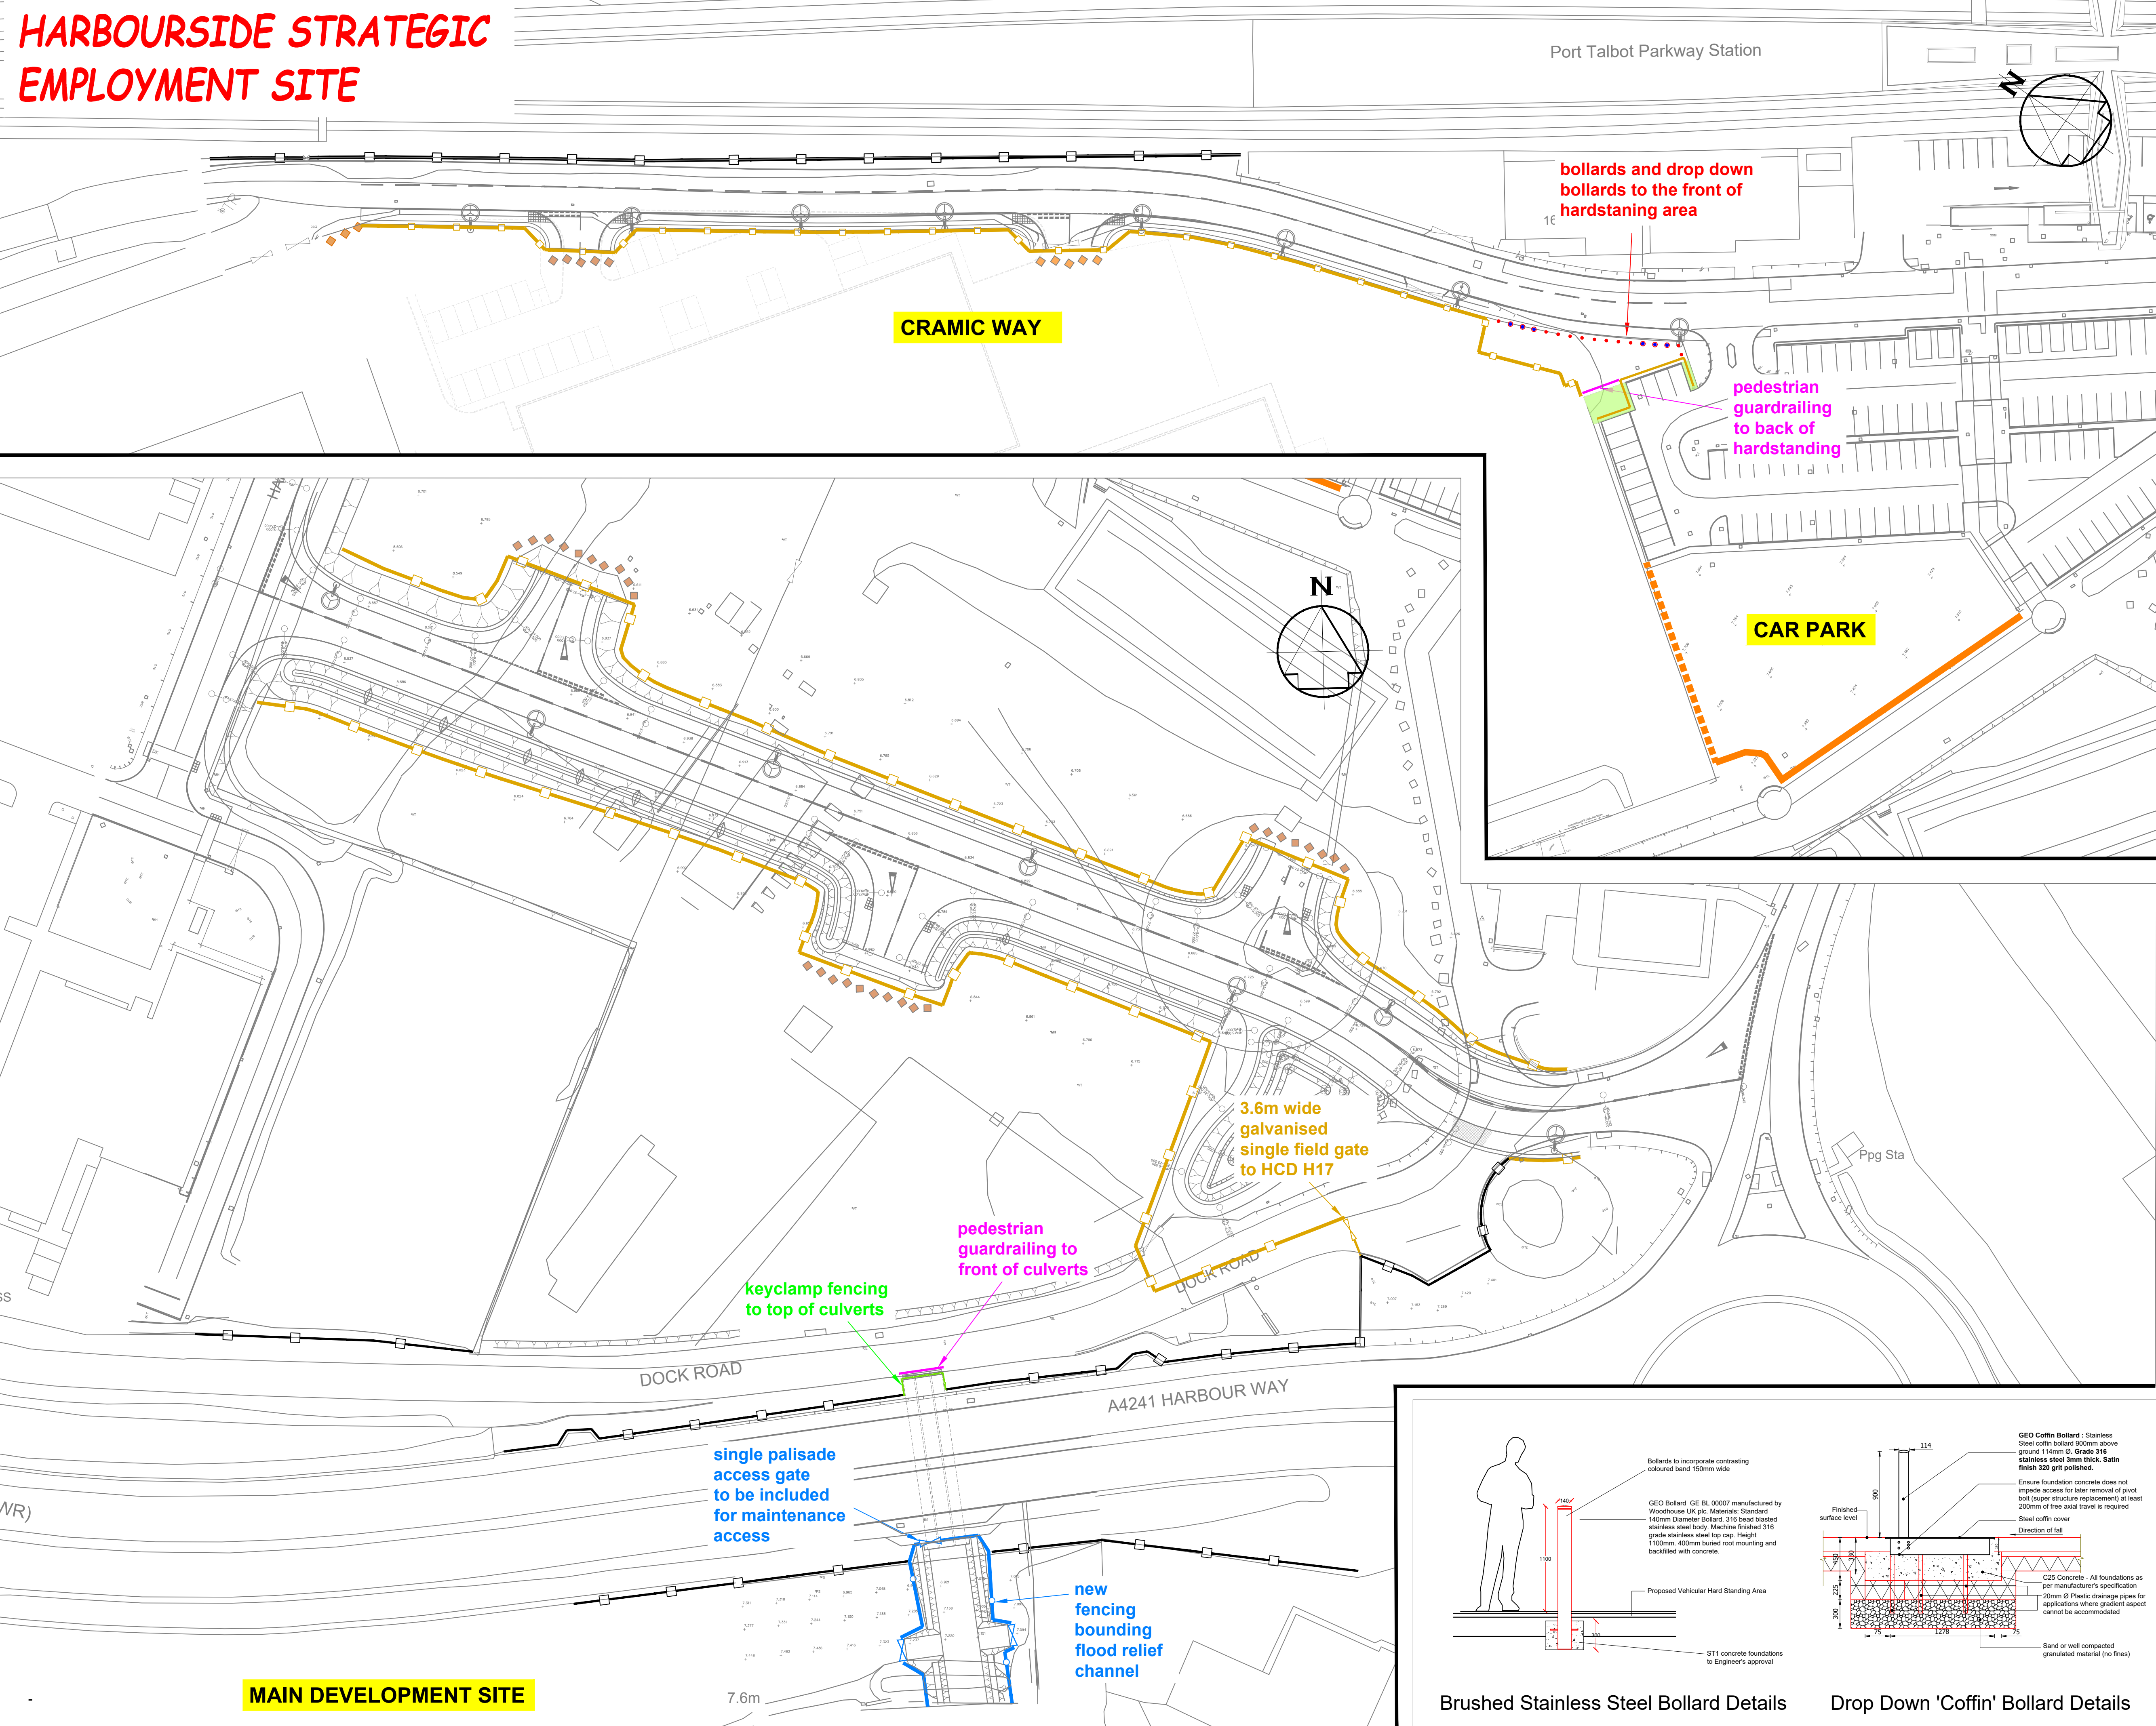

Port Talbot Parkway Station

bollards and drop down
bollards to the front of
hardstanding area

pedestrian
guardrailing
to back of
hardstanding

CAR PARK


3.6m wide
galvanised
single field gate
to HCD H17

keyclamp fencing
to top of culverts


pedestrian
guardrailing to
front of culverts

single palisade
access gate
to be included
for maintenance
access

new
fencing
bounding
flood relief
channel

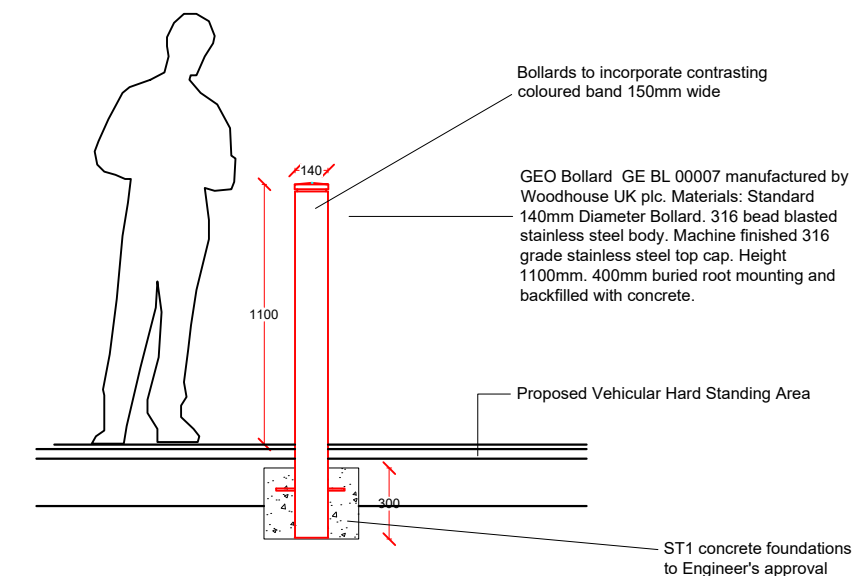

Brushed Stainless Steel Bollard Details

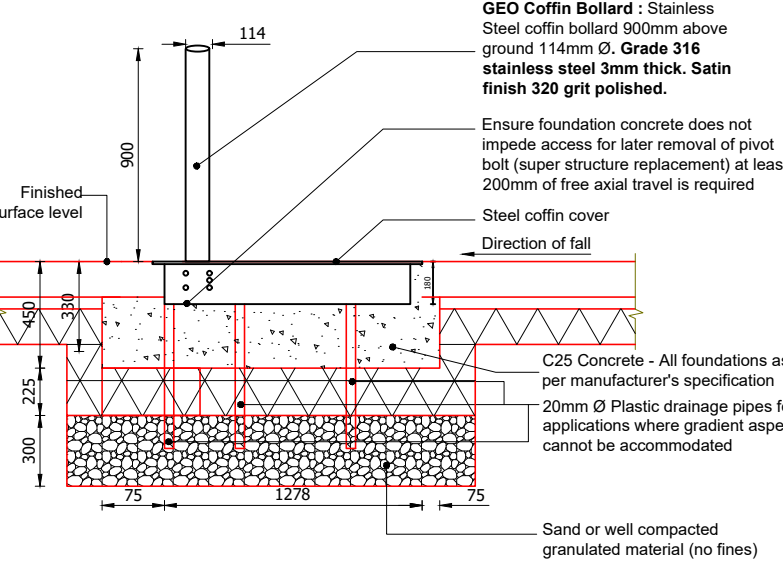

Drop Down 'Coffin' Bollard Details

NOTES

1. All dimensions are in millimetres unless otherwise stated.

LEGEND

- Palisade Fence Type SP30 - 3.0m height to BS1722-12. Galvanised finish unless otherwise specified.
- Timber Post and Four Rail Fence to HCD H3
- Existing Fence
- Key Clamp modular tube handrail system see C2014B / CU / 1701 & 1702 for details
- Pedestrian Guard Rail see C2014B / GA / 0104 for details
- Knee rail fence see C2014B / GA / 0103 for details
- Timber feather edge fencing to tie into existing car park fencing
- Temporary blockstone to be placed to deter unauthorised access
- Proposed Brushed Stainless Steel bollards
- Proposed drop down 'Coffin' bollards

Rev	Details	Dr	Ch	Ap	Date

Client



ENGINEERING AND TRANSPORT

NICOLA PEARCE
DIRECTOR OF ENVIRONMENT AND REGENERATION
THE QUAYS, BRUNEL WAY
BAGLAN ENERGY PARK
NEATH SA11 2GG

Job Title

C2014B HARBOURSIDE STRATEGIC
EMPLOYMENT SITE

ACCOMMODATION WORKS

File No. Financial Code No. 26.007500.B054.300916

Drawn MCB Checked MCB Approved HHH

Date JAN '20 Date JAN '20 Date JAN '20

Scales 1:500 Status PLANNING

Drawing No. C2014B / F / 0301