

C2014B / GA / 0101




Drig. No.

GENERAL ARRANGEMENT - ACCESS ROAD

C2014B HARBOURSIDE STRATEGIC EMPLOYMENT SITE

Job Title

HARBOURSIDE STRATEGIC EMPLOYMENT SITE

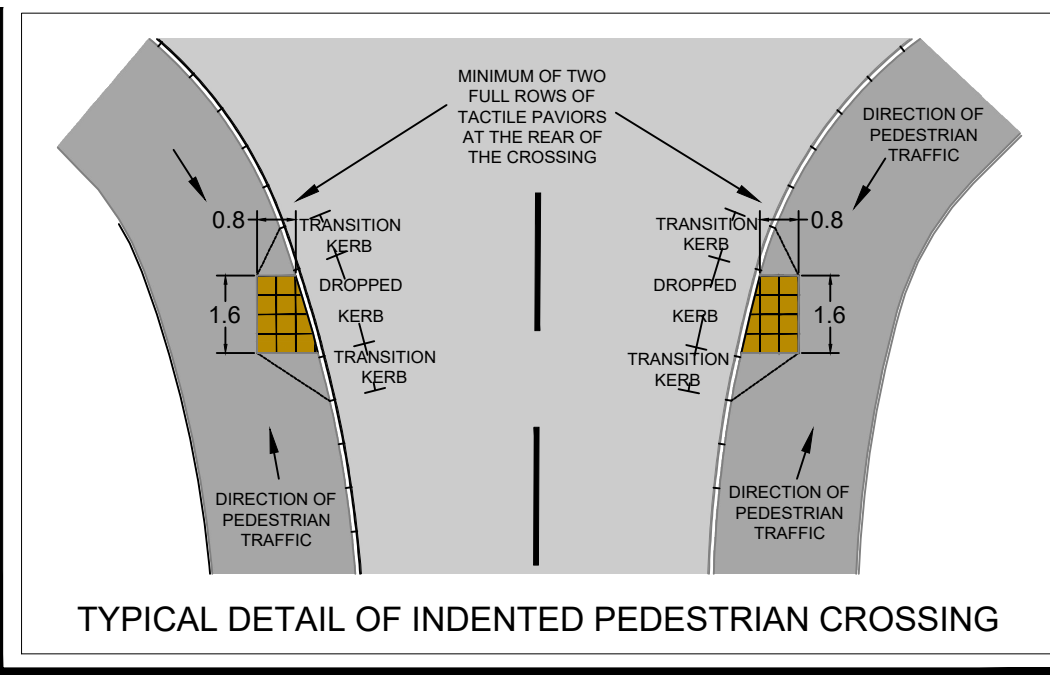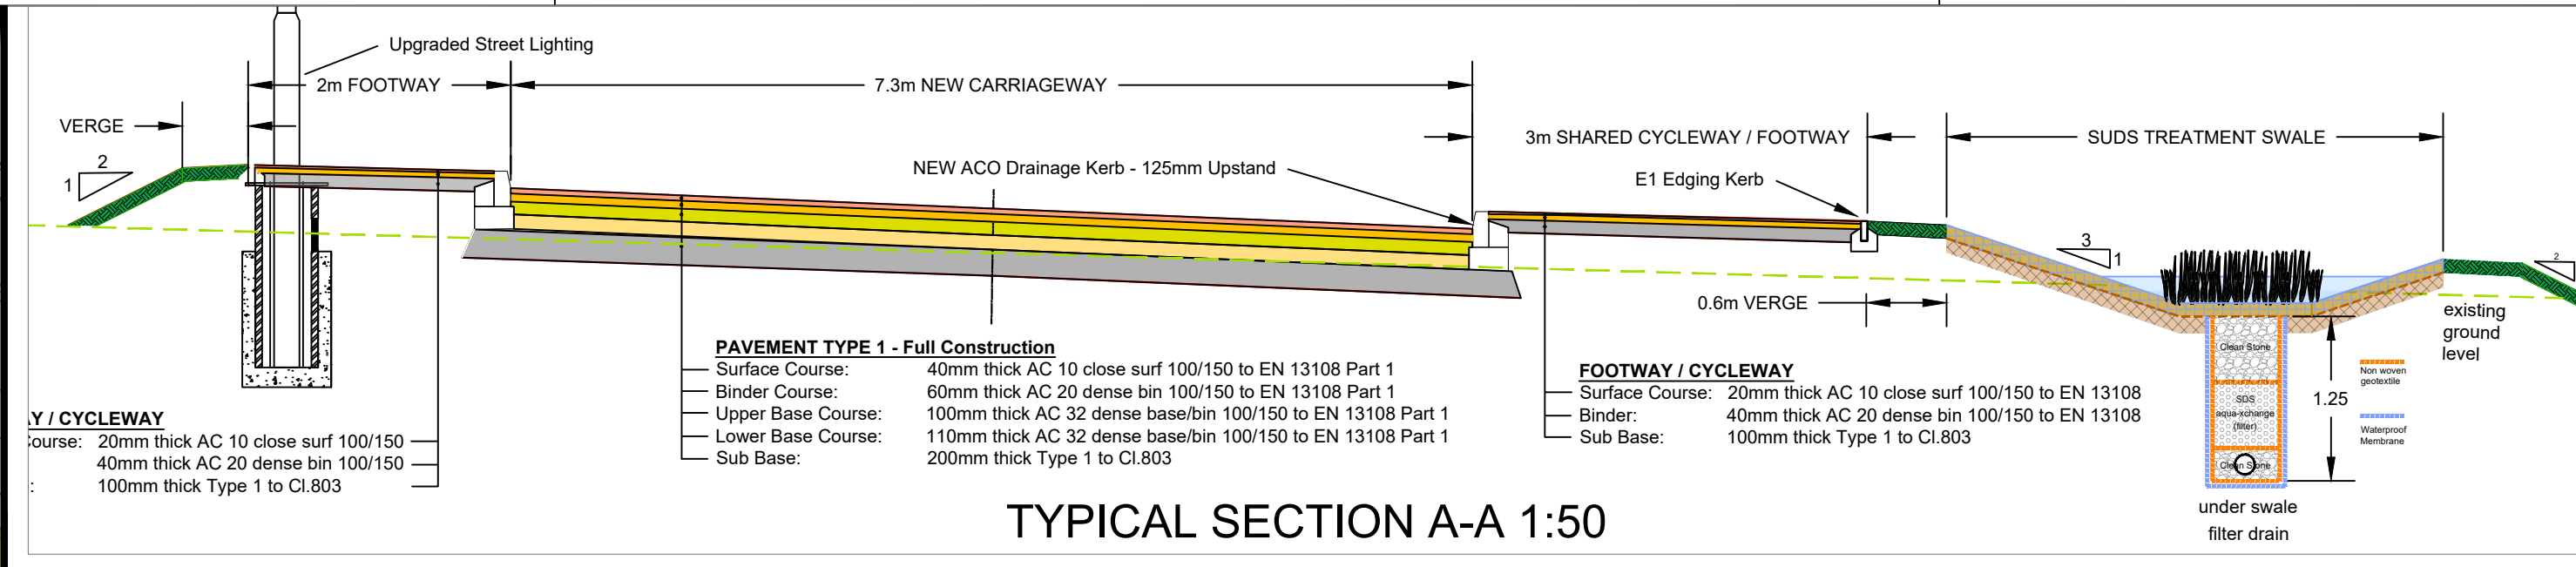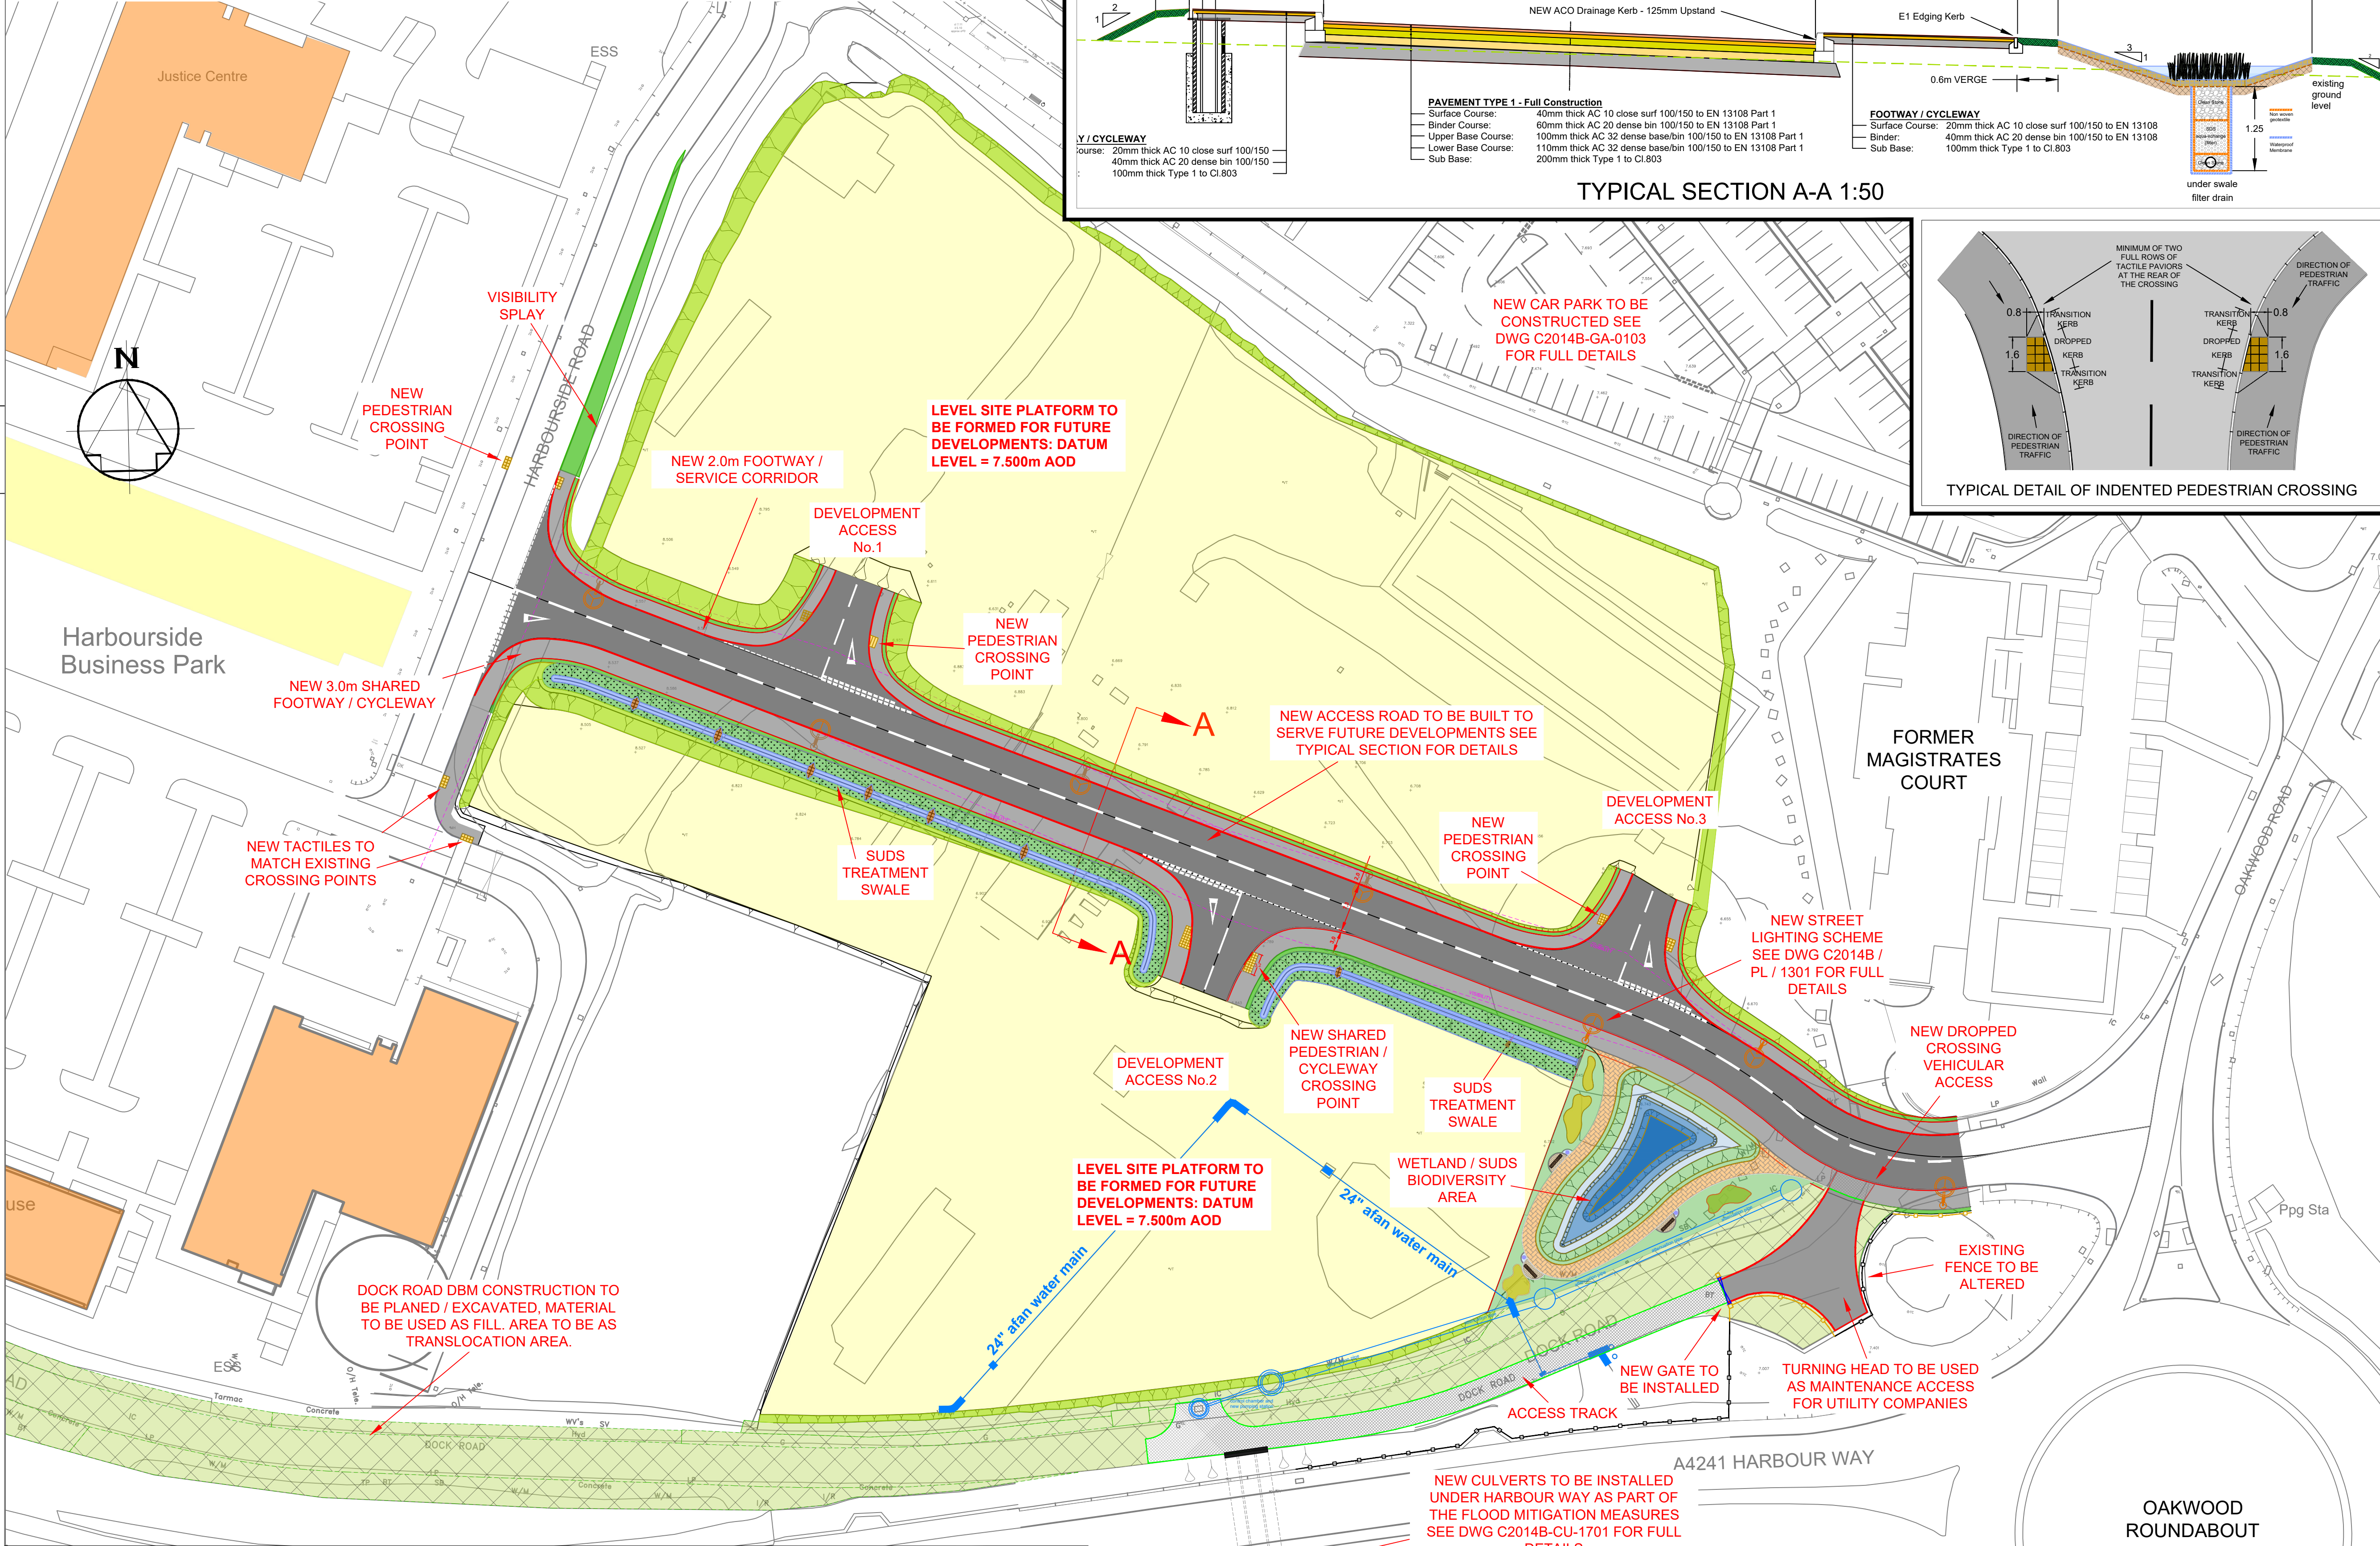

- NOTES**
1. All dimensions are in millimetres unless otherwise stated.
 2. For SITE CLEARANCE details see drawings C2014B / SC / 0201 and 0202.
 3. For ACCOMMODATION works see drawing C2014B / F / 0301.
 4. For DRAINAGE details see C2014B / DR / series of drawings.
 5. For EARTHWORKS details see C2014B / EW / series of drawings.
 6. For ROAD PAVEMENT details see drawing C2014B / RP / 0701.
 7. For KERBS, FOOTWAYS and PAVED AREAS details see drawing C2014B / K / 1101.
 8. For TRAFFIC SIGNS and ROAD MARKING details see drawing C2014B / RM / 1201.
 9. For STREET LIGHTING details see C2014B / PL / series of drawings.
 10. For FLOOD MITIGATION CULVERT details see C2014B / CU / series of drawings.
 11. For EXISTING SERVICES see drawing C2014B / SU / 2701.
- LEGEND**
- PROPOSED FOOTWAY CONSTRUCTION
 - NEW CARRIAGEWAY CONSTRUCTION
 - HIGHWAY VERGES
 - HIGHWAY EMBANKMENTS
 - LEVEL PLATFORM TO BE FORMED FOR FUTURE DEVELOPMENTS: 7.5M AOD.
 - AREA OF SITE TO BE USED FOR TRANSLOCATED MATERIAL
 - DBM MAINTENANCE ACCESS TRACK
 - NEW CROSSING POINTS
 - PROPOSED NEW STREET LIGHTING
 - PROPOSED SUDS TREATMENT SWALE / WATER GARDEN WITH TREATMENT AND ATTENUATION FILTER DRAIN BELOW
- Note:** Site will be developed by others following the ground remediation and construction of the infrastructure.

Rev	Details	Dr	Ch	Ap	Date

Client

Cyngor Castell-nedd Port Talbot
Neath Port Talbot Council

ENGINEERING AND TRANSPORT

NICOLA PEARCE
DIRECTOR OF ENVIRONMENT AND REGENERATION
THE QUAYS, BRUNEL WAY
BAGLAN ENERGY PARK
NEATH SA11 2GG

Job Title					
C2014B HARBOURSIDE STRATEGIC EMPLOYMENT SITE					
GENERAL ARRANGEMENT - ACCESS ROAD					
File No.	Financial Code No. 26.007500.8054.300916				
Drawn		Checked		Approved	
Date	JAN '20	Date	JAN '20	Date	JAN '20
Scales	1:500	Status	PLANNING		
Drawing No.	C2014B / GA / 0101				

