


Dwg No. C2014B / PL / 1301

C2014B HARBOURSIDE STRATEGIC EMPLOYMENT SITE LIGHTING DESIGN

Job Title

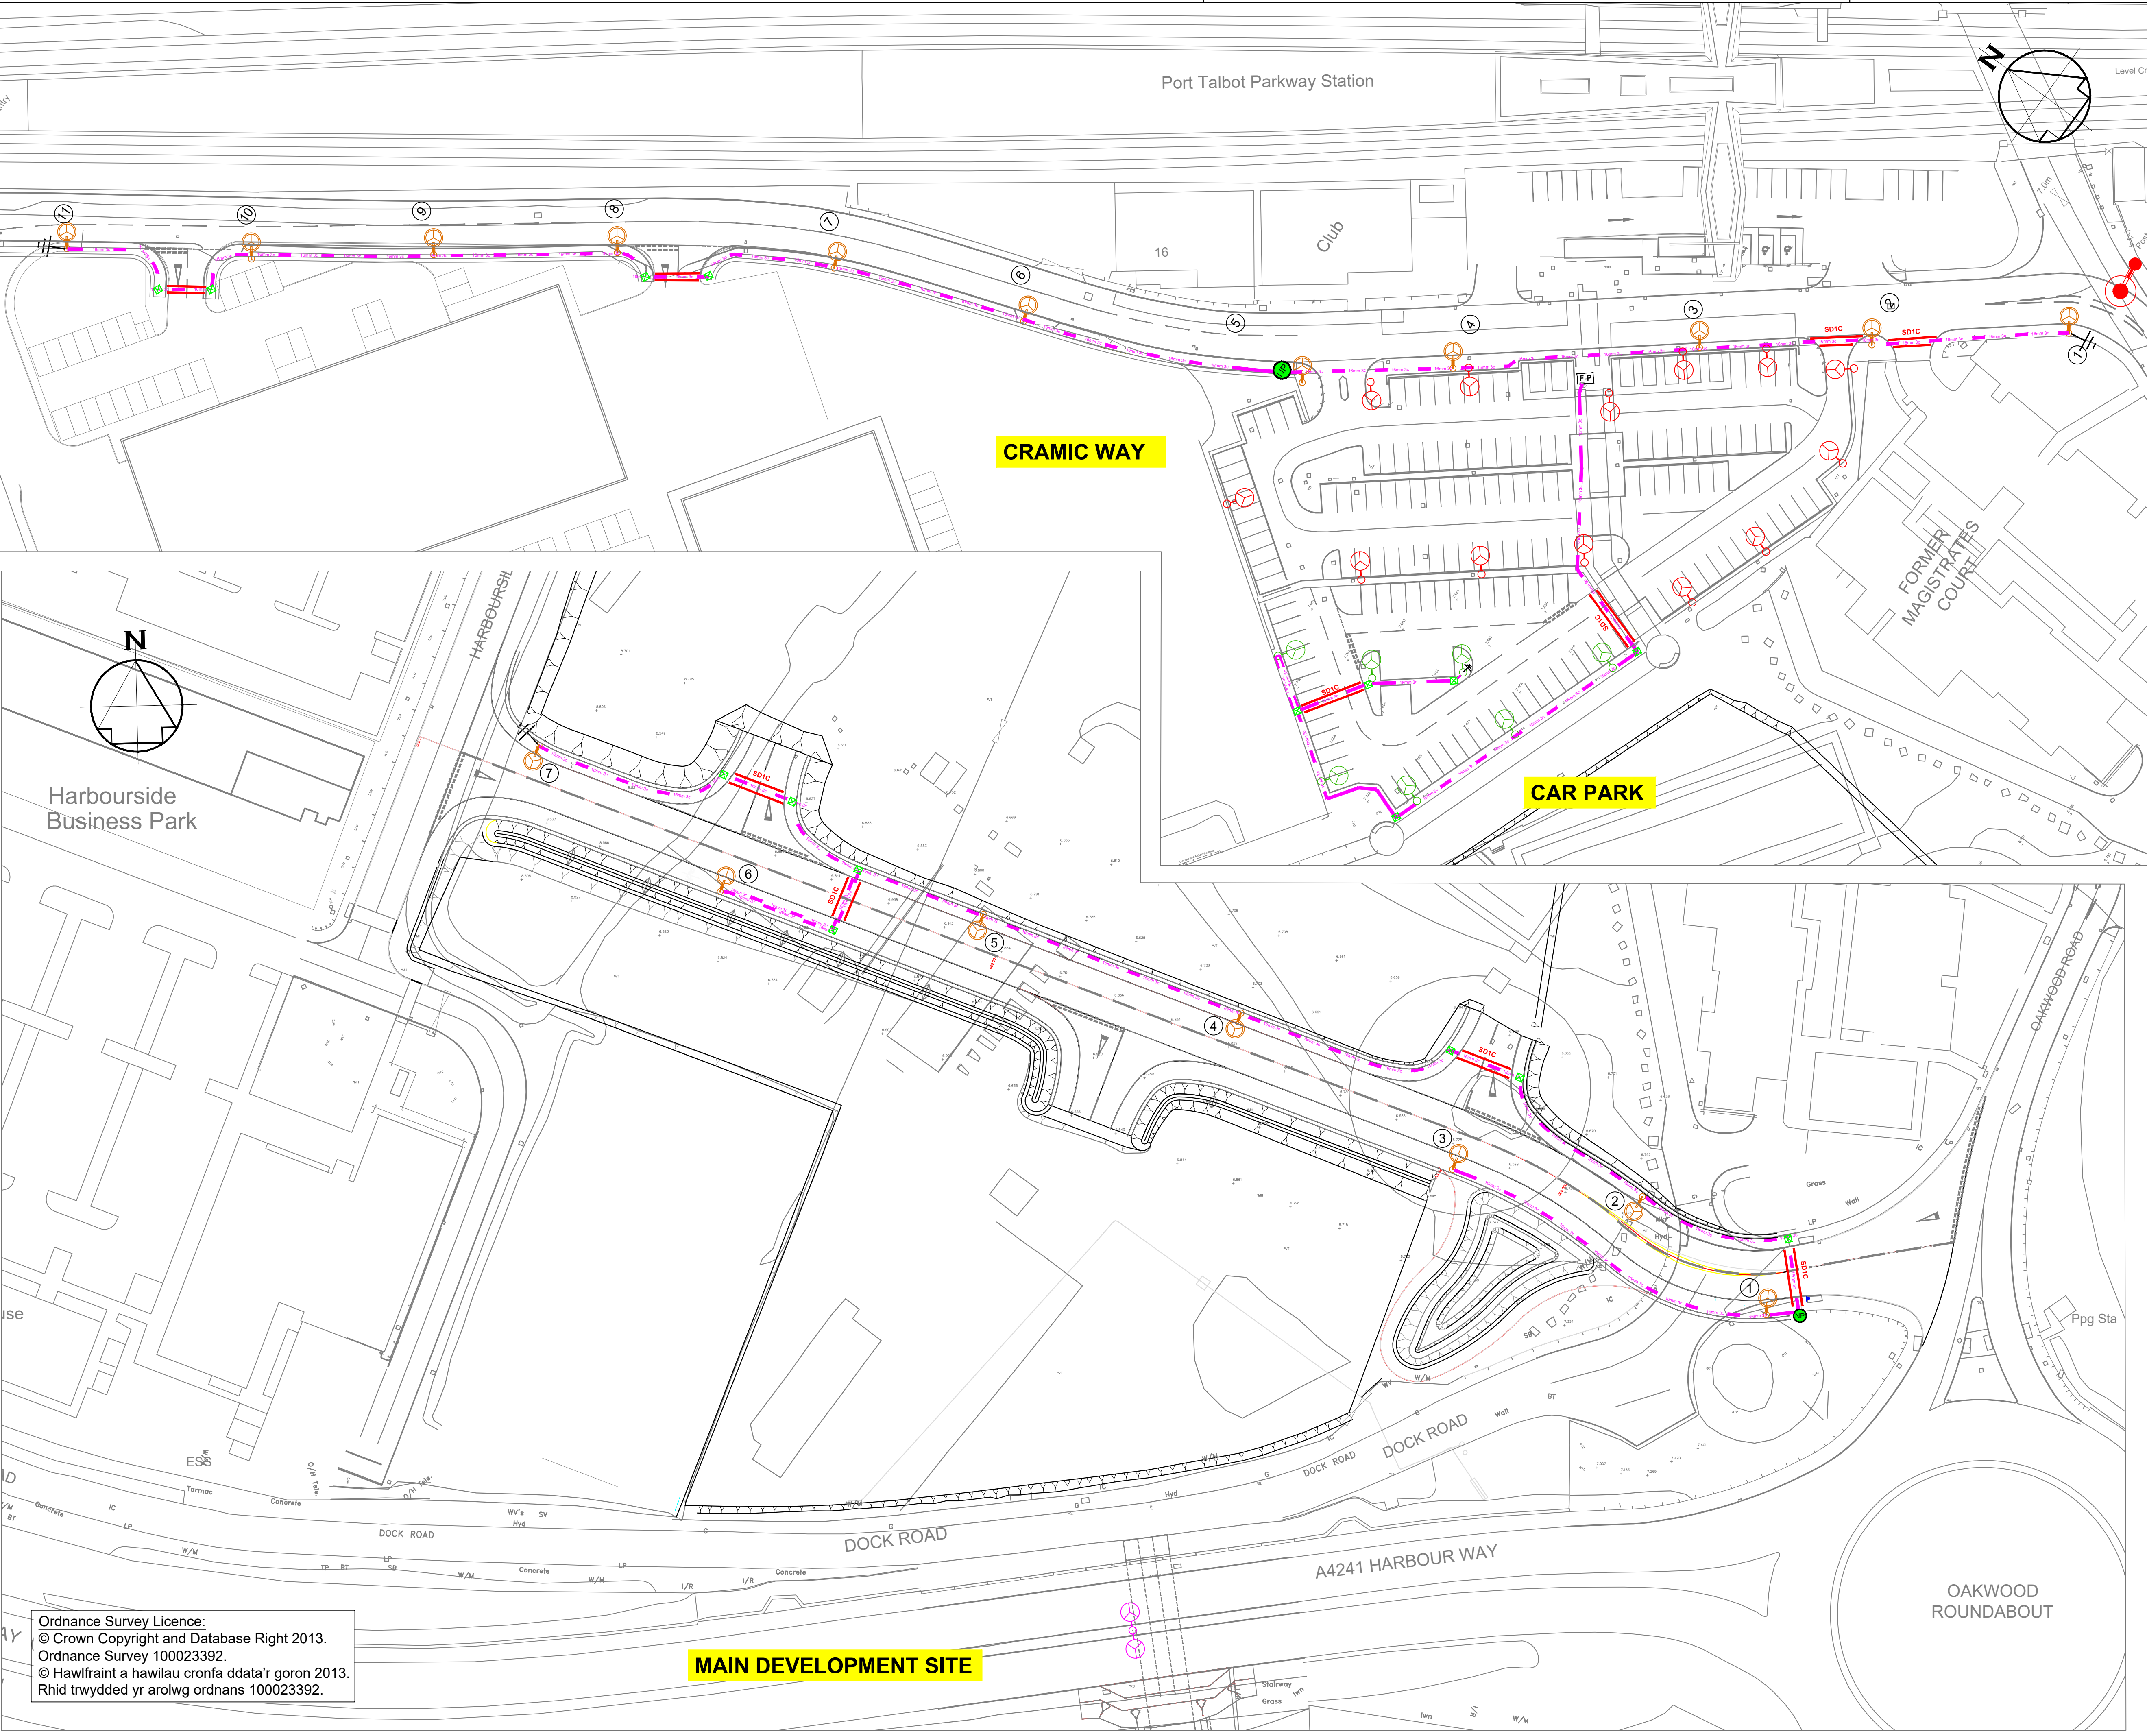

Ordnance Survey Licence:
© Crown Copyright and Database Right 2013.
Ordnance Survey 100023392.
© Hawlfraint a hawilau cronfa ddata'r goron 2013.
Rhid trwydded yr arolwg ordnans 100023392.

NOTES

1. All dimensions are in millimetres unless otherwise stated.
- INDICATES NEW 8M ALUMINIUM COLUMN AS PER DRAWING SDL-TYPE K. COMPLETE WITH A 54W TRT ECO 2 MR LENS LANTERN WITH 5 PIN TELECELL.
Please note each telensa cell number to be associated to NPTCBC telensa system and returned to NPTCBC with corresponding column number.
- INDICATES NEW PILLAR TO BE INSTALLED COMPLETE WITH A NEW DNO SUPPLY AS PER DRAWING SDL-P1.
- INDICATES CHARLES ENDIRECT NUMBERING SYSTEM FOR COLUMN ON SITE TO BE INSTALLED 3M ABOVE GROUND LEVEL.
- INDICATES EARTH ROD TO BE INSTALLED.
- INDICATES NEW TRENCH C/W 16MM² 3 CORE SWA/PVC/SWA/PVC COPPER CABLE IN 50MMØ DUCT AS PER DRAWING C2014B / DR / 0505.
- INDICATES NEW CARRIAGEWAY CROSSING TRENCH C/W 16MM² 3 CORE SWA/PVC/SWA/PVC COPPER CABLE IN 50MMØ DUCT AS PER DRAWING C2014B / DR / 0505.
- INDICATES EXISTING 8M REDUNDANT COLUMN TO BE TAKEN DOWN AND REMOVED TO TIP OFF SITE. EXISTING SERVICE CABLE TO BE DISCONNECTED AND PERMANENTLY POT ENDED.
- INDICATES INSPECTION CHAMBER FOR STREET LIGHTING DUCTS AND SERVICE CABLE.
- EXISTING CAR PARK LIGHTING COLUMNS TO REMAIN
- PROPOSED NEW 6m HOCKEY STICK GALVANISED STEEL LIGHTING COLUMN TO EN40 INCLUSIVE OF A TRT 27 WATT ASPECT ECO LANTERN WITH TELENZA 5 PIN TELECELL. (PLEASE NOTE THE TELENZA ELECCELL REF NUMBER MUST BE FORWARDED TO NPTCBC PUBLIC LIGHTING DEPARTMENT)
- EXISTING COLUMN TO BE REMOVED FROM SITE STORE AND RE-INSTALLED ONCE FLOOD MITIGATION MEASURES ARE COMPLETE

- F-P** EXISTING CONTROL PILLAR
- E** EARTH ELECTRODE
- FOR DIFFERENT TYPES OF TRENCH REINSTATEMENT DETAILS REFER TO C2041B / DR / 0505**

Rev	Details	Dr	Ch	Ap	Date
-----	---------	----	----	----	------

Client

 **Cyngor Castell-nedd Port Talbot**
Neath Port Talbot Council

ENGINEERING AND TRANSPORT

NICOLA PEARCE
DIRECTOR OF ENVIRONMENT AND REGENERATION
THE QUAYS, BRUNEL WAY
BAGLAN ENERGY PARK
NEATH SA11 2GG

Job Title

C2014B HARBOURSIDE STRATEGIC EMPLOYMENT SITE

LIGHTING DESIGN

File No.		Financial Code No. 26.007500.B054.300916			
Drawn	DSc	Checked	PDF	Approved	DS
Date	JAN '20	Date	JAN '20	Date	JAN '20
Scales	1:500		Status	PLANNING	
Drawing No. C2014B / PL / 1301					