

Drq. No. C2014B / RM / 1201

TRAFFIC SIGNS AND ROAD MARKINGS

C2014B HARBOURSIDE STRATEGIC EMPLOYMENT SITE

Job Title

SERIES 1200 - TRAFFIC SIGNS AND ROAD MARKINGS

Traffic Sign Non-Illuminated

Road Markings to TSRGD 2016

Sign Reference 956

Height	450mm
Width	450mm
Area	0.16sq.m
Material	Class Ref 2 (12899-1:2001)
Mount Height	2300
* Area reduced for rounded corners.	

Falf Rheoli Llygredd Pollution Control Valve

DIAG No. 956

T.S.R & G.D. - DIAG No. 956

Structural Calculation Details

Signs:

Reference: RS02

Width: 515mm, Height: 690mm

Shape: Rectangle

Orientation: Facing front

Mounted on posts: 1

Mounting height: 2100mm

Posts:

Quantity: 1

Type: 75.1 x 3.2 CHS

Spacing: N/A

Post 1 Length: 3340mm

Base:

Type: Combined

Width: 750mm

Length: 800mm


Depth: 600mm

Volume: 0.36cu.m

Earth cover: 100mm

Blinding layer: 150mm

Sign Reference	RS02	Width (mm)	515	Background	Green
Material	RA2	Height (mm)	690	Border	Yellow
		Area (m²)	0.31	Legend	White

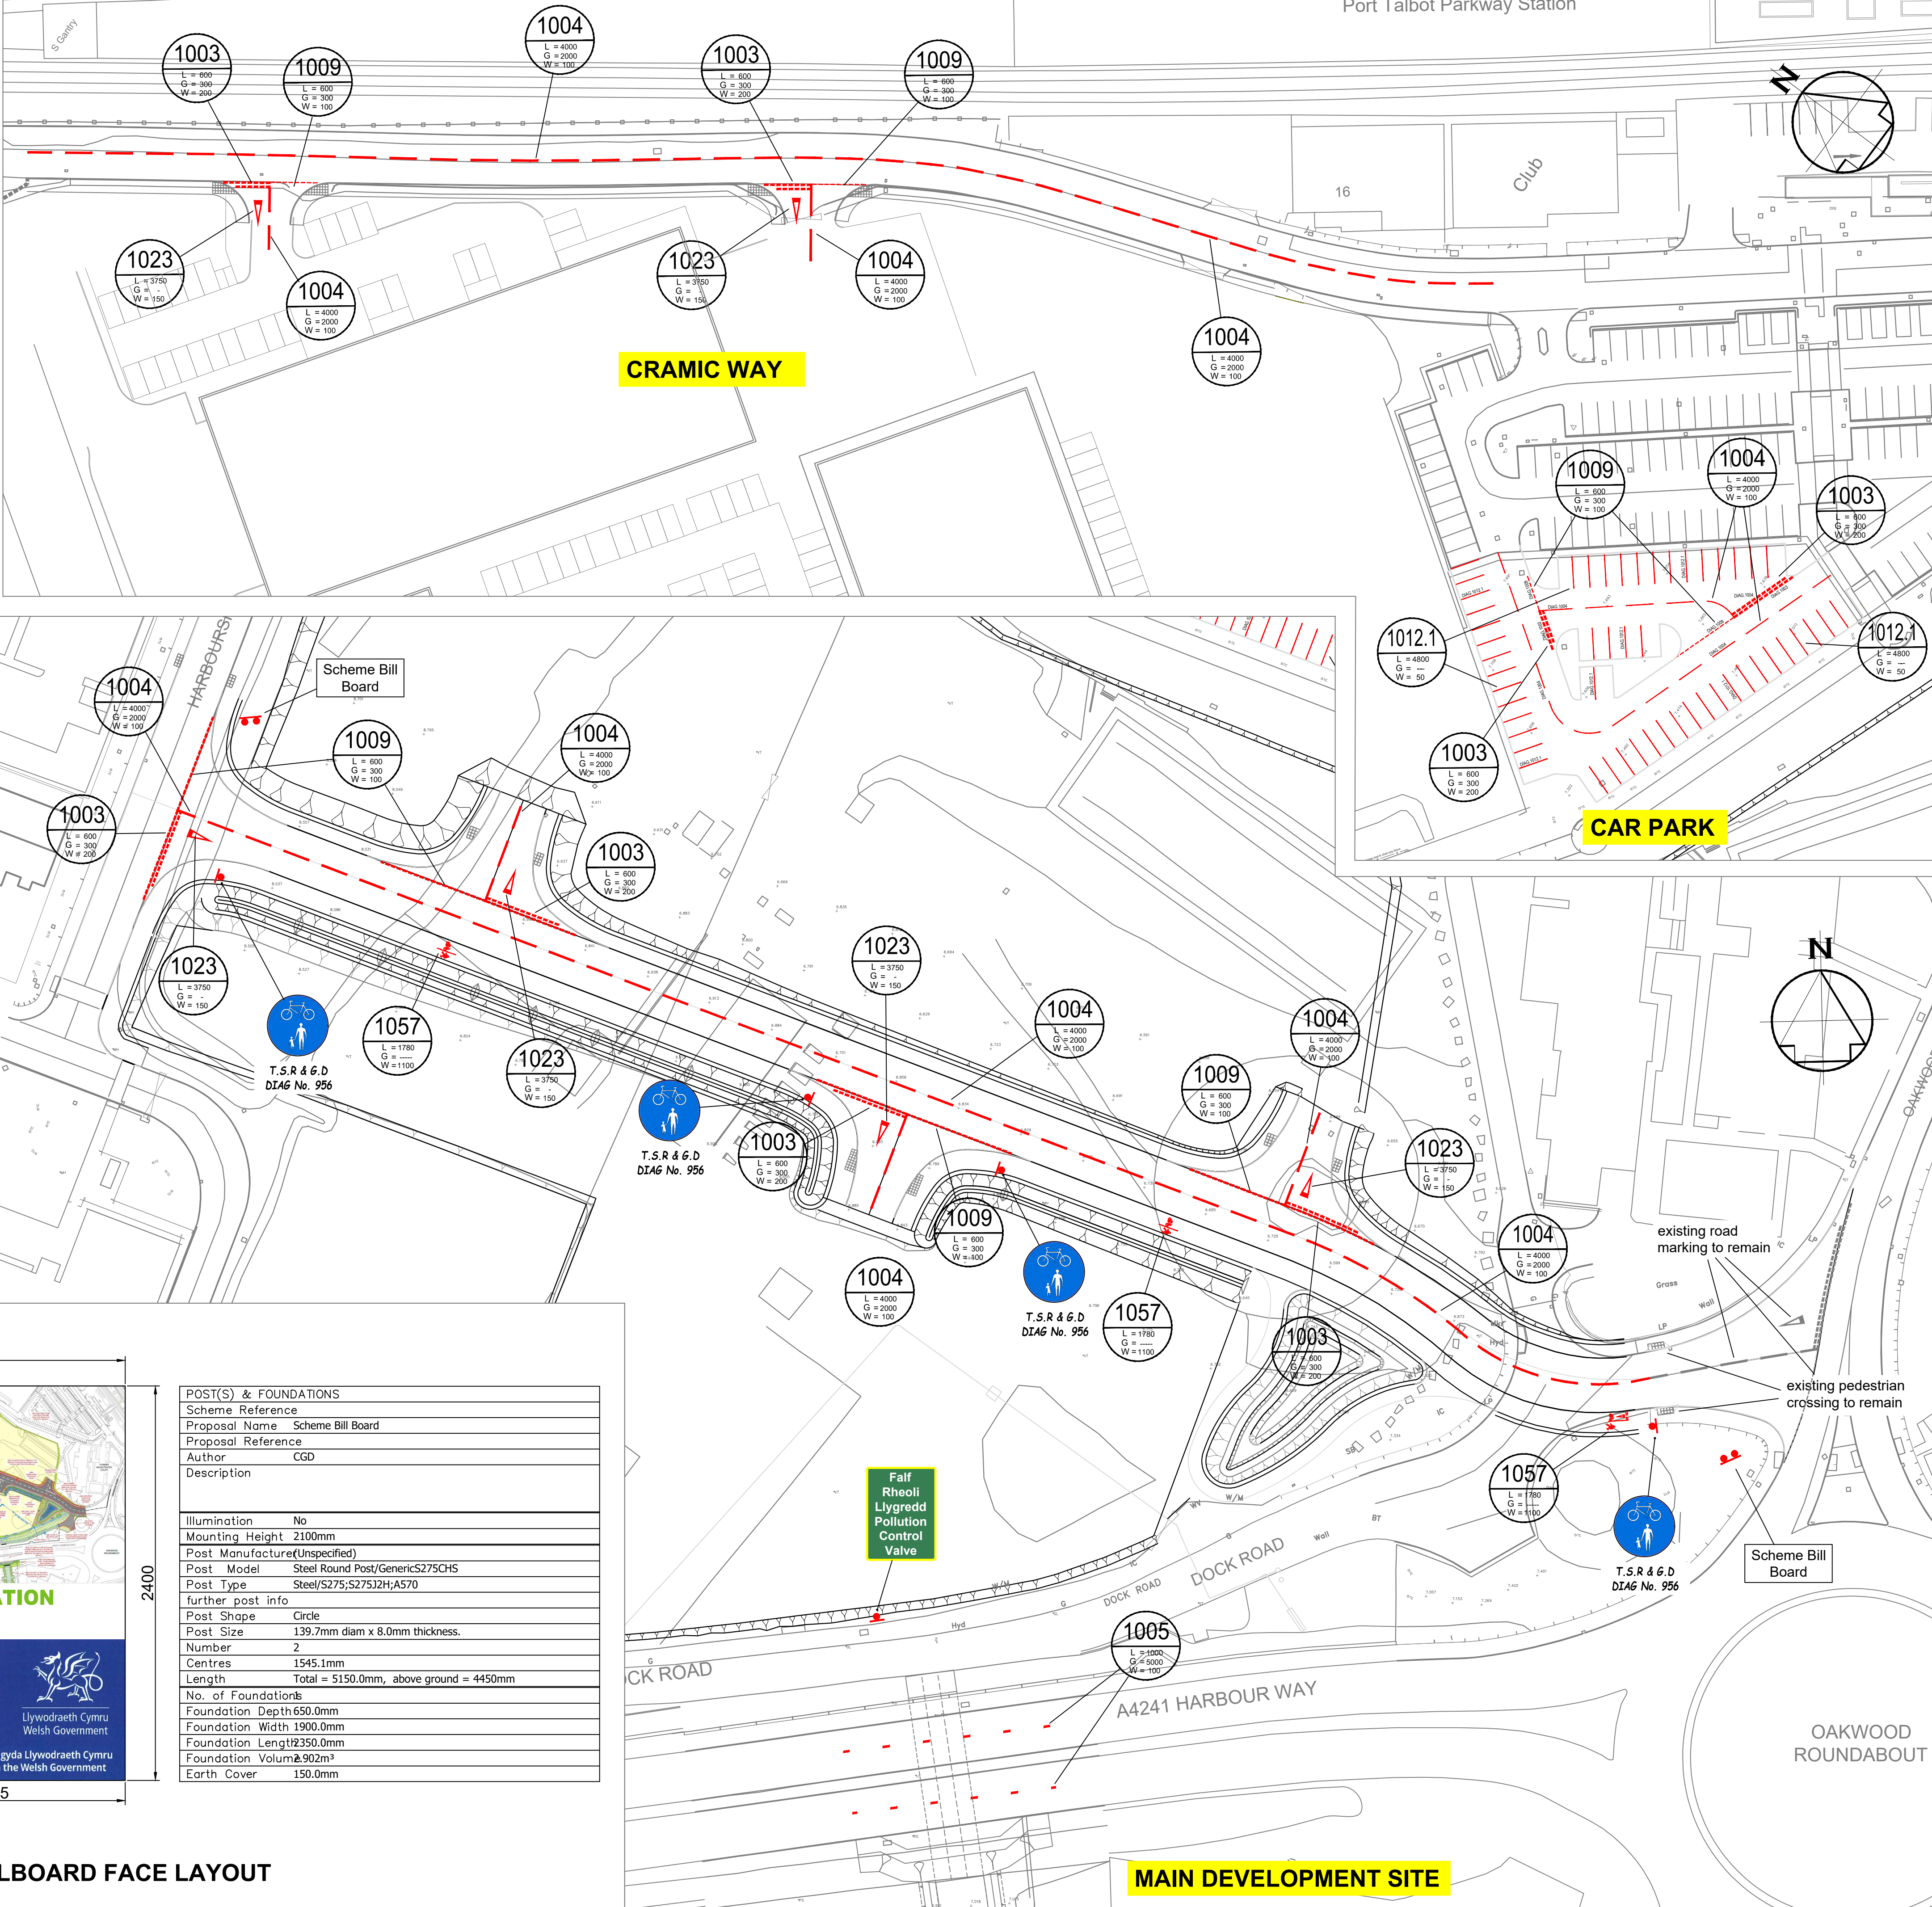

NOTES

1. All dimensions are in millimetres unless otherwise stated.

Rev	Details	Dr	Ch	Ap	Date

Client

Cyngor Castell-nedd Port Talbot
Neath Port Talbot Council

ENGINEERING AND TRANSPORT

NICOLA PEARCE
DIRECTOR OF ENVIRONMENT AND REGENERATION
THE QUAYS, BRUNEL WAY
BAGLAN ENERGY PARK
NEATH SA11 2GG

Job Title

C2014B HARBOURSIDE STRATEGIC EMPLOYMENT SITE

TRAFFIC SIGNS AND ROAD MARKINGS

File No.		Financial Code No. 26.007500.8054.300916			
Drawn		Checked	MCB	Approved	HIH
Date	JAN '20	Date	JAN '20	Date	JAN '20
Scales	1:500		Status	PLANNING	
Drawing No.		C2014B / RM / 1201			

1625 3250 1200 2400 1625 1625

ERDF

Llywodraeth Cymru
Welsh Government

Ewrop & Chymru: Buddsoddi yn eich dyfodol
Cronfa Datblygu Rhanbarthol Ewrop

Europe & Wales: Investing in your future
European Regional Development Fund

SCHEME TITLE WELSH TRANSLATION

SCHEME TITLE

CONTRACTOR LOGO

Cyngor Castell-nedd Port Talbot
Neath Port Talbot Council

Gweithio mewn partneriaeth gyda Llywodraeth Cymru
Working in partnership with the Welsh Government

POST(S) & FOUNDATIONS	
Scheme Reference	
Proposal Name	Scheme Bill Board
Proposal Reference	
Author	CGD
Description	
Illumination	No
Mounting Height	2100mm
Post Manufacture(Unspecified)	
Post Model	Steel Round Post/GenericS275CHS
Post Type	Steel/S275/S275J2H/A570
Further post info	
Post Shape	Circle
Post Size	139.7mm diam x 8.0mm thickness.
Number	2
Centres	1545.1mm
Length	Total = 5150.0mm, above ground = 4450mm
No. of Foundations	
Foundation Depth	650.0mm
Foundation Width	1900.0mm
Foundation Length	2350.0mm
Foundation Volume	2902m³
Earth Cover	150.0mm

SCHEME BILLBOARD FACE LAYOUT