


HARBOURSIDE STRATEGIC
EMPLOYMENT SITE

Dwg No. C2014B / SU / 2701

C2014B HARBOURSIDE STRATEGIC EMPLOYMENT SITE
EXISTING SERVICES

Job Title

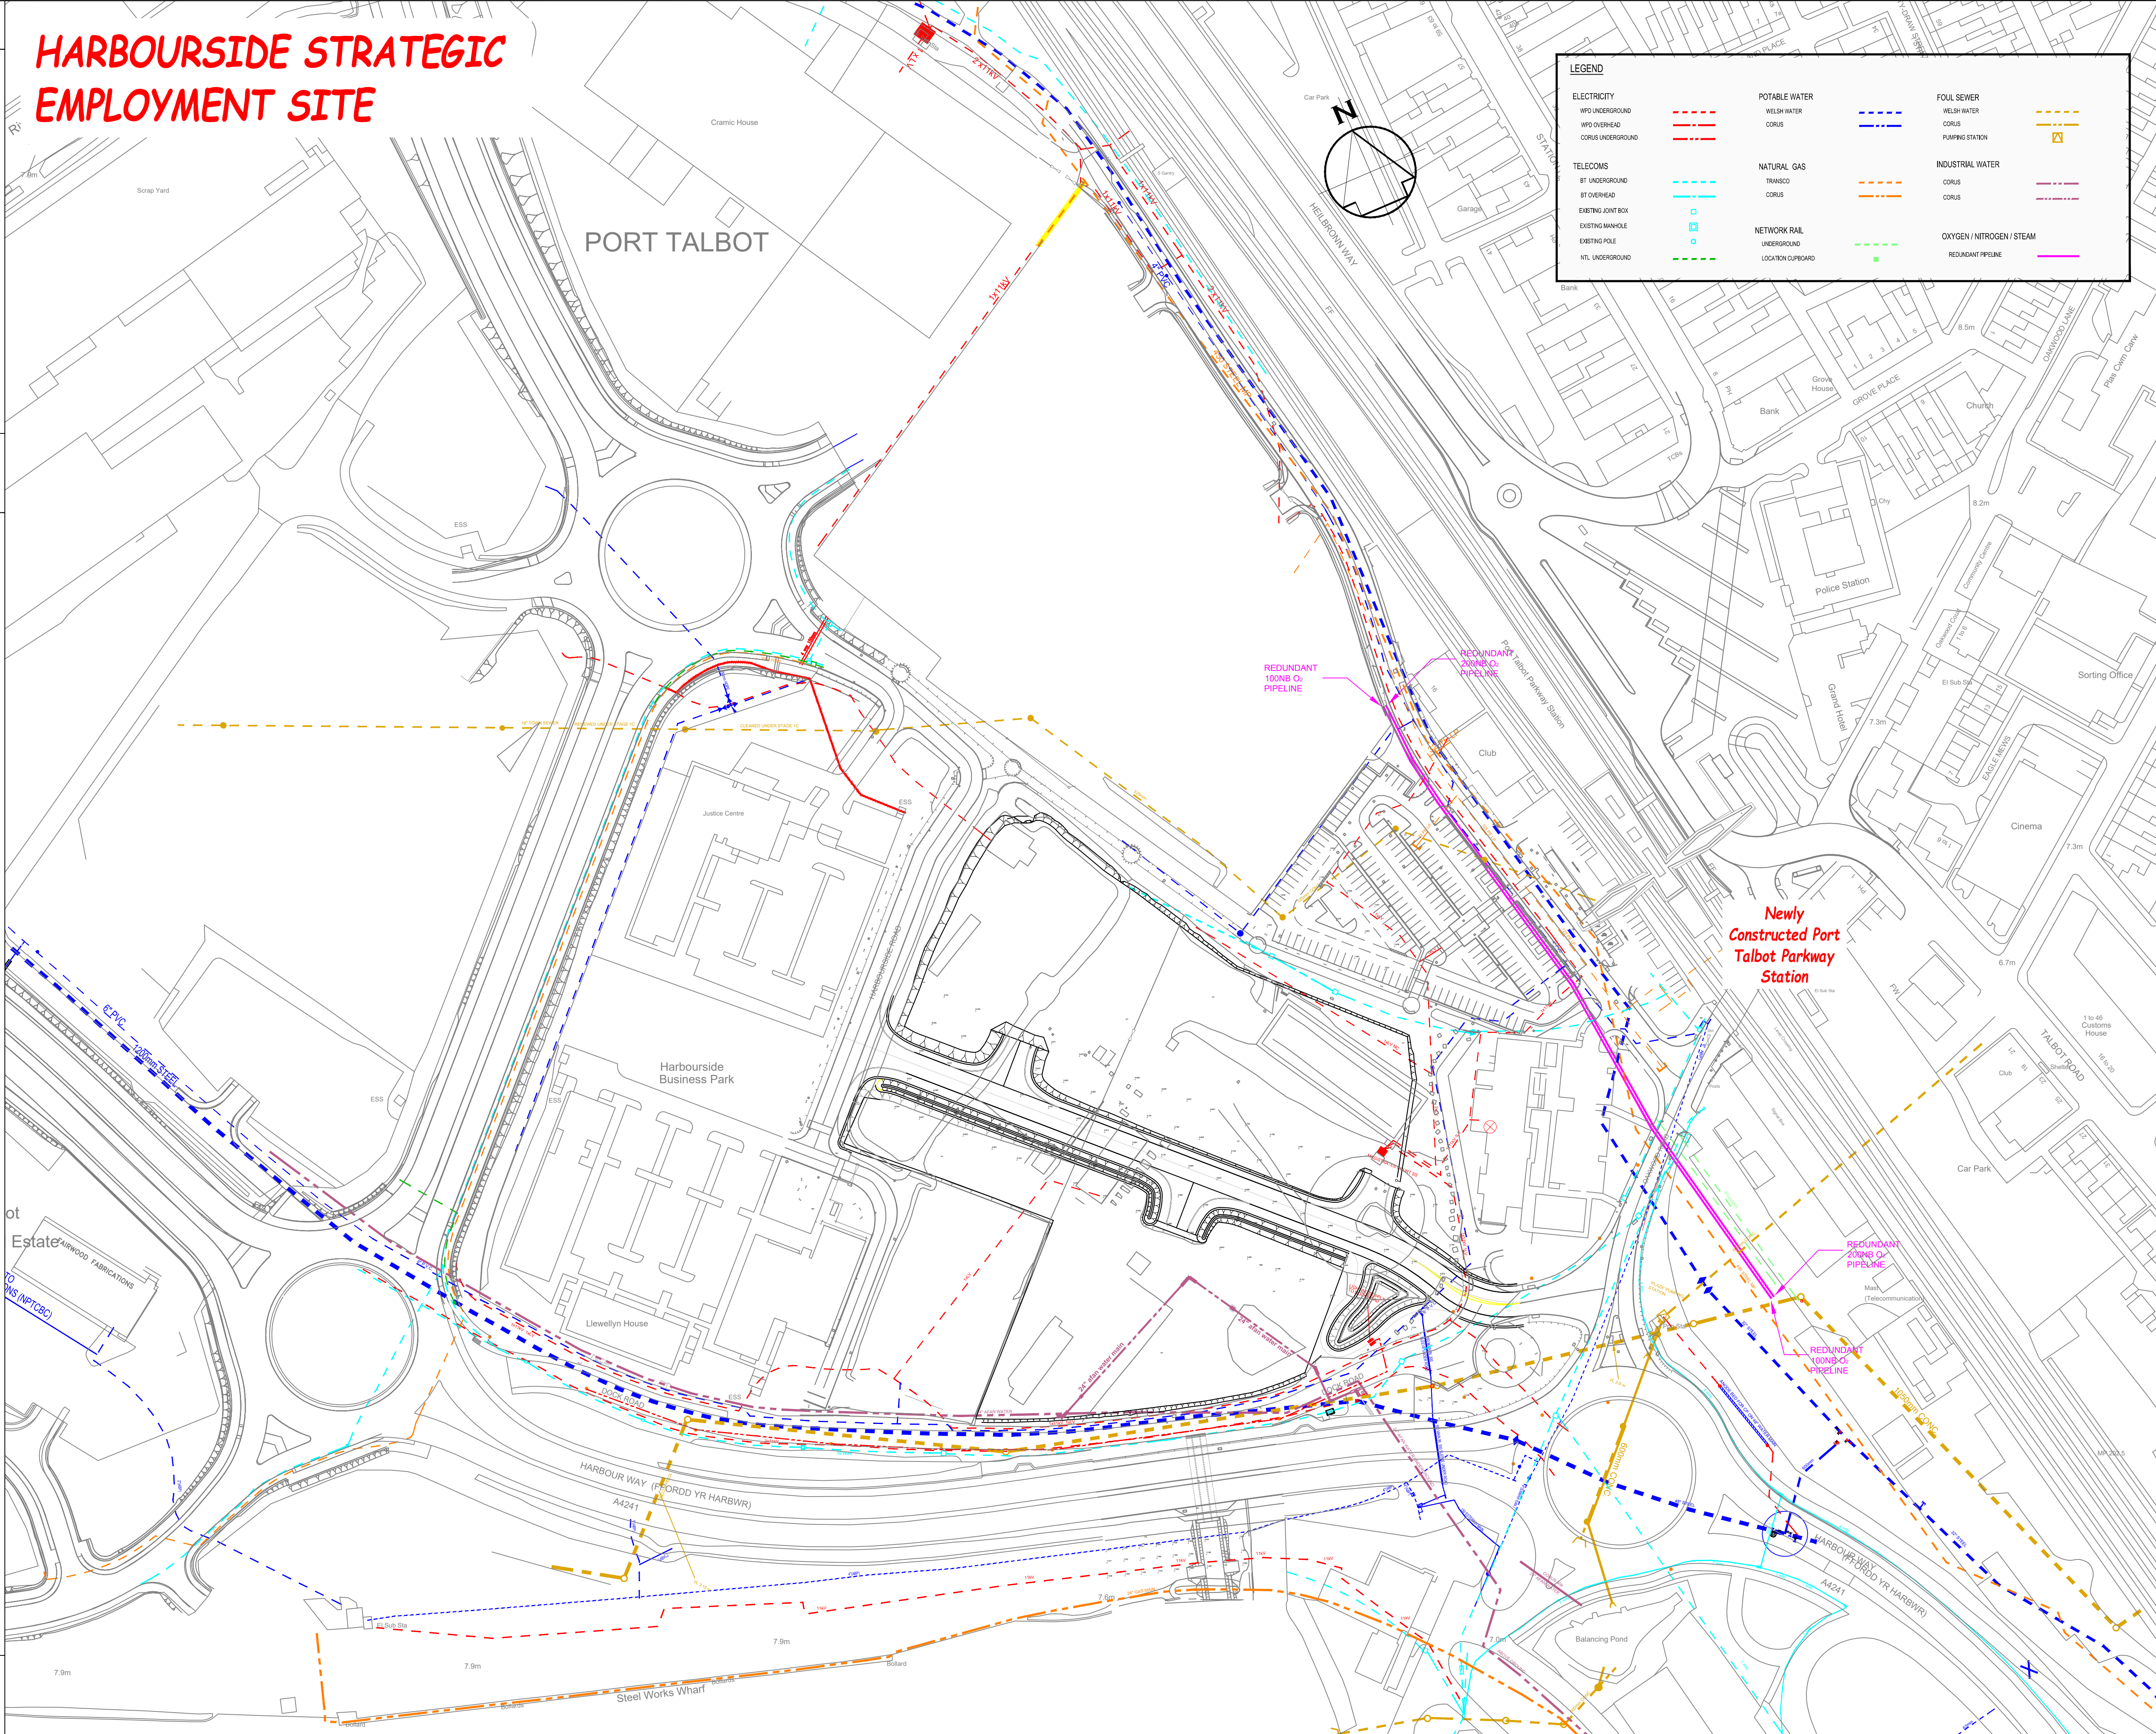

NOTES

1. All dimensions are in millimetres unless otherwise stated.

Rev	Details	Dr	Ch	Ap	Date

Client



Cyngor Castell-nedd Port Talbot
Neath Port Talbot Council

ENGINEERING AND TRANSPORT

NICOLA PEARCE
DIRECTOR OF ENVIRONMENT AND REGENERATION
THE QUAYS, BRUNEL WAY
BAGLAN ENERGY PARK
NEATH SA11 2GG

Job Title

C2014B HARBOURSIDE STRATEGIC
EMPLOYMENT SITE

EXISTING SERVICES

File No.		Financial Code No. 26.007500.B054.300916			
Drawn		Checked	MCB	Approved	HHH
Date	JAN '20	Date	JAN '20	Date	JAN '20
Scales	1:1000		Status	PLANNING	
Drawing No.		C2014B / SU / 2701			