

Drw No C2014B / RM / 1702

C2014B HARBOURSIDE STRATEGIC EMPLOYMENT SITE



Job Title

THIS IS A C.A.D. PRODUCED DRAWING AND SHOULD NOT BE AMENDED BY HAND.

NOTES

A1

1. All dimensions are in millimetres unless otherwise stated.
2. This drawing should be read in conjunction with:
- C2014B/F/0301
- C2014B/RP/0701
- C2014B/K/1101

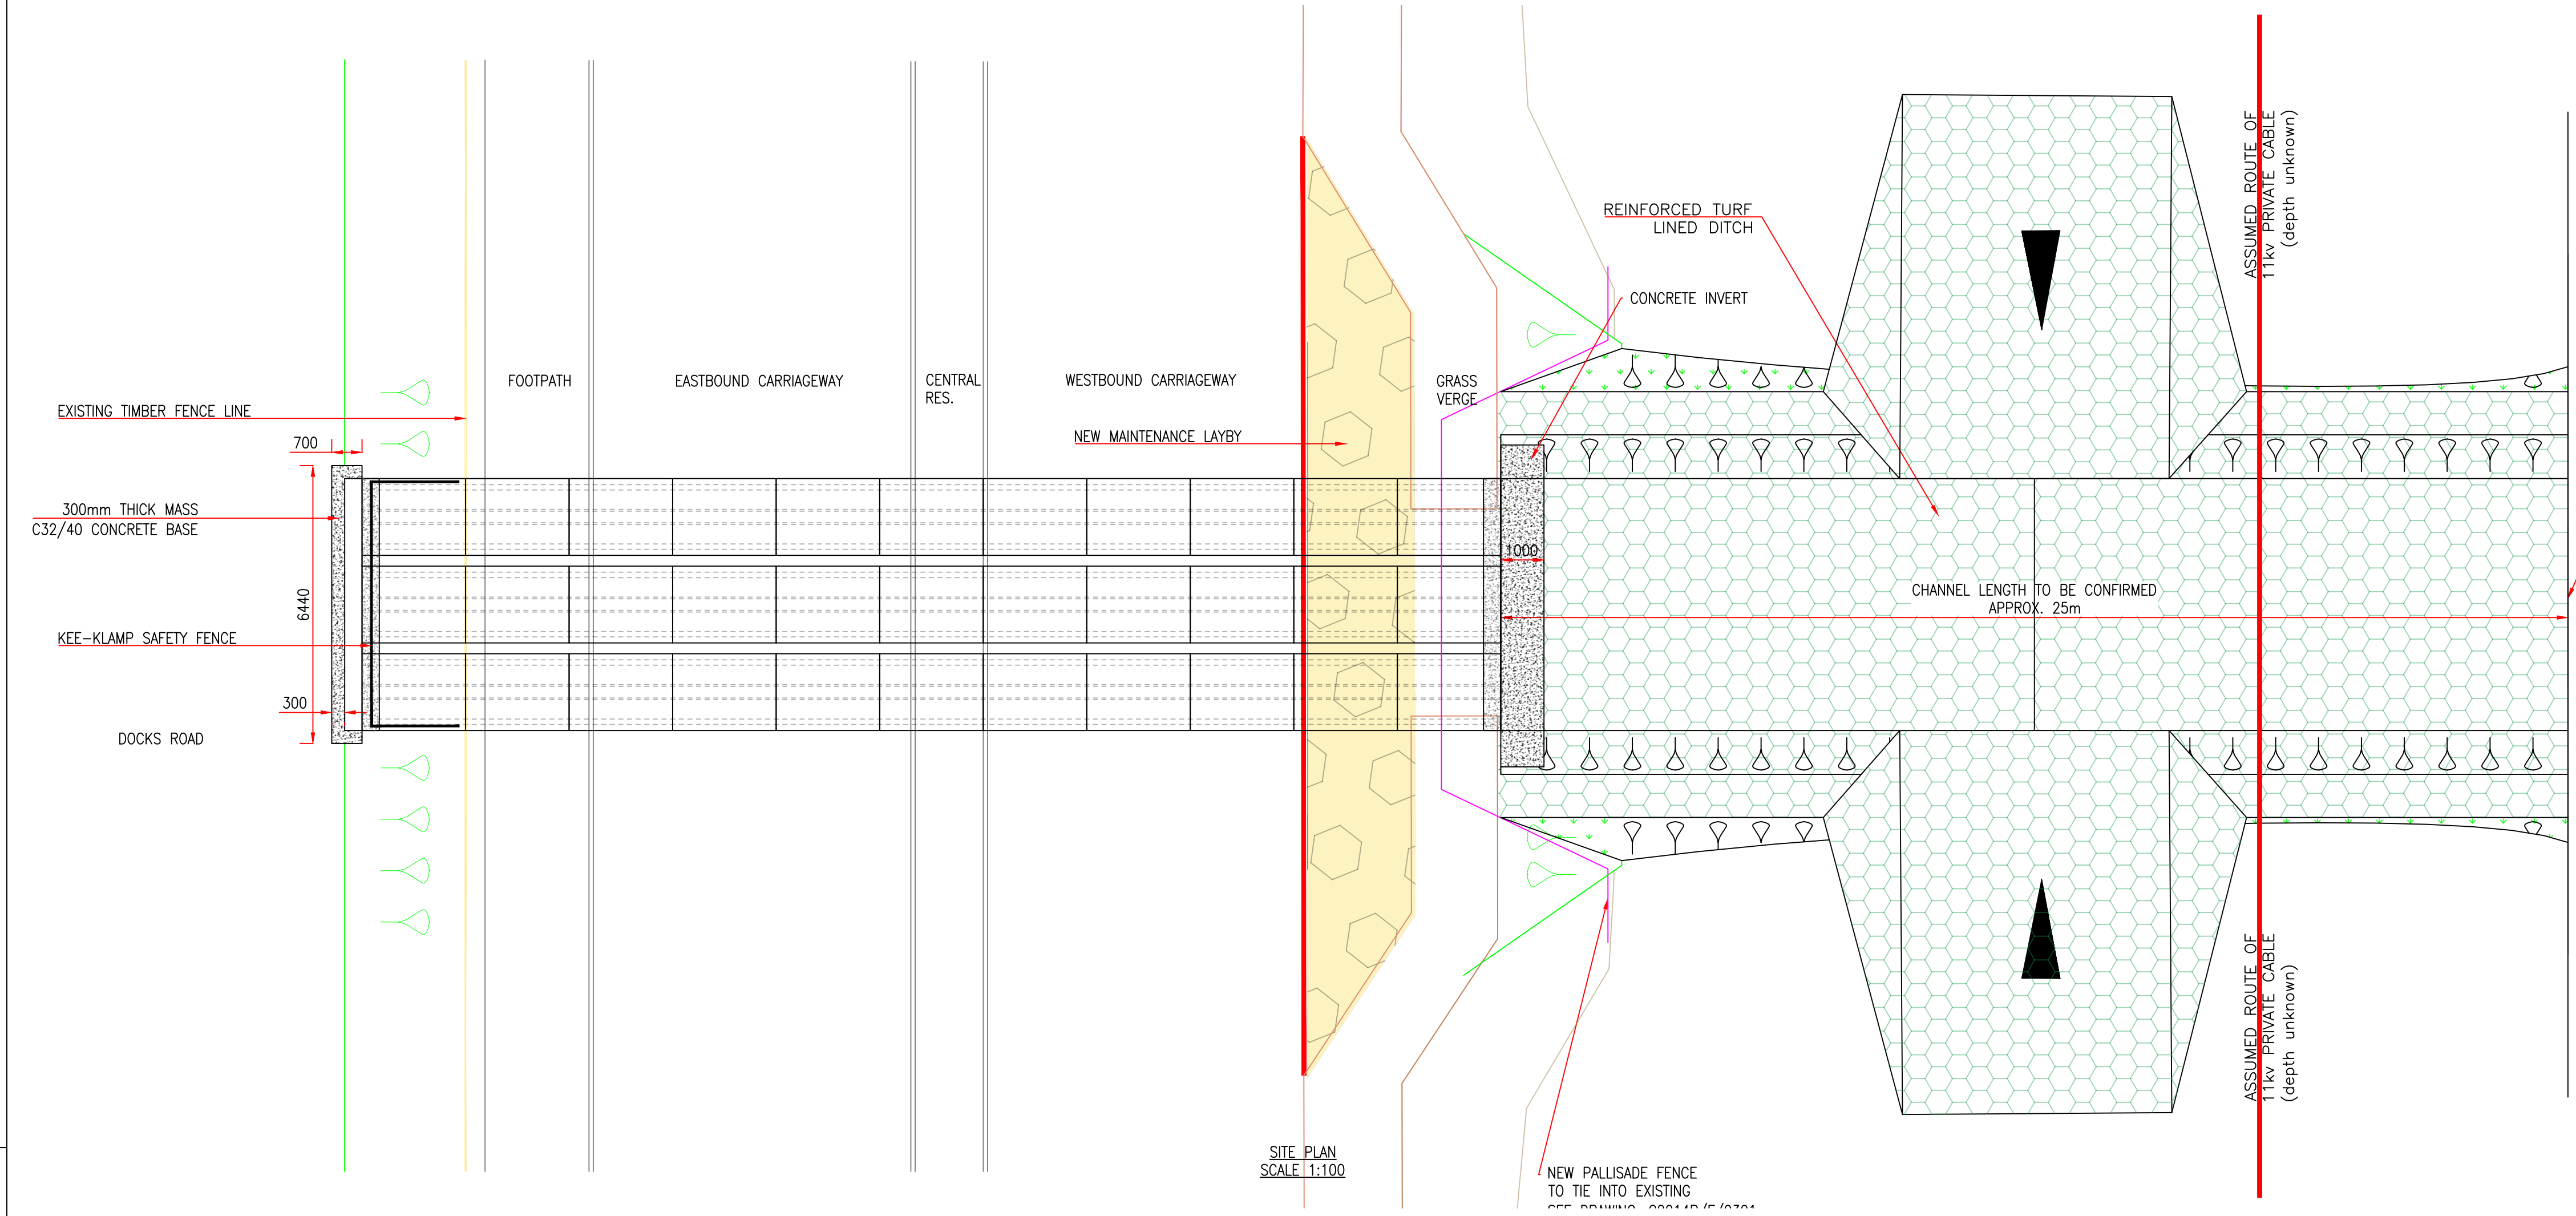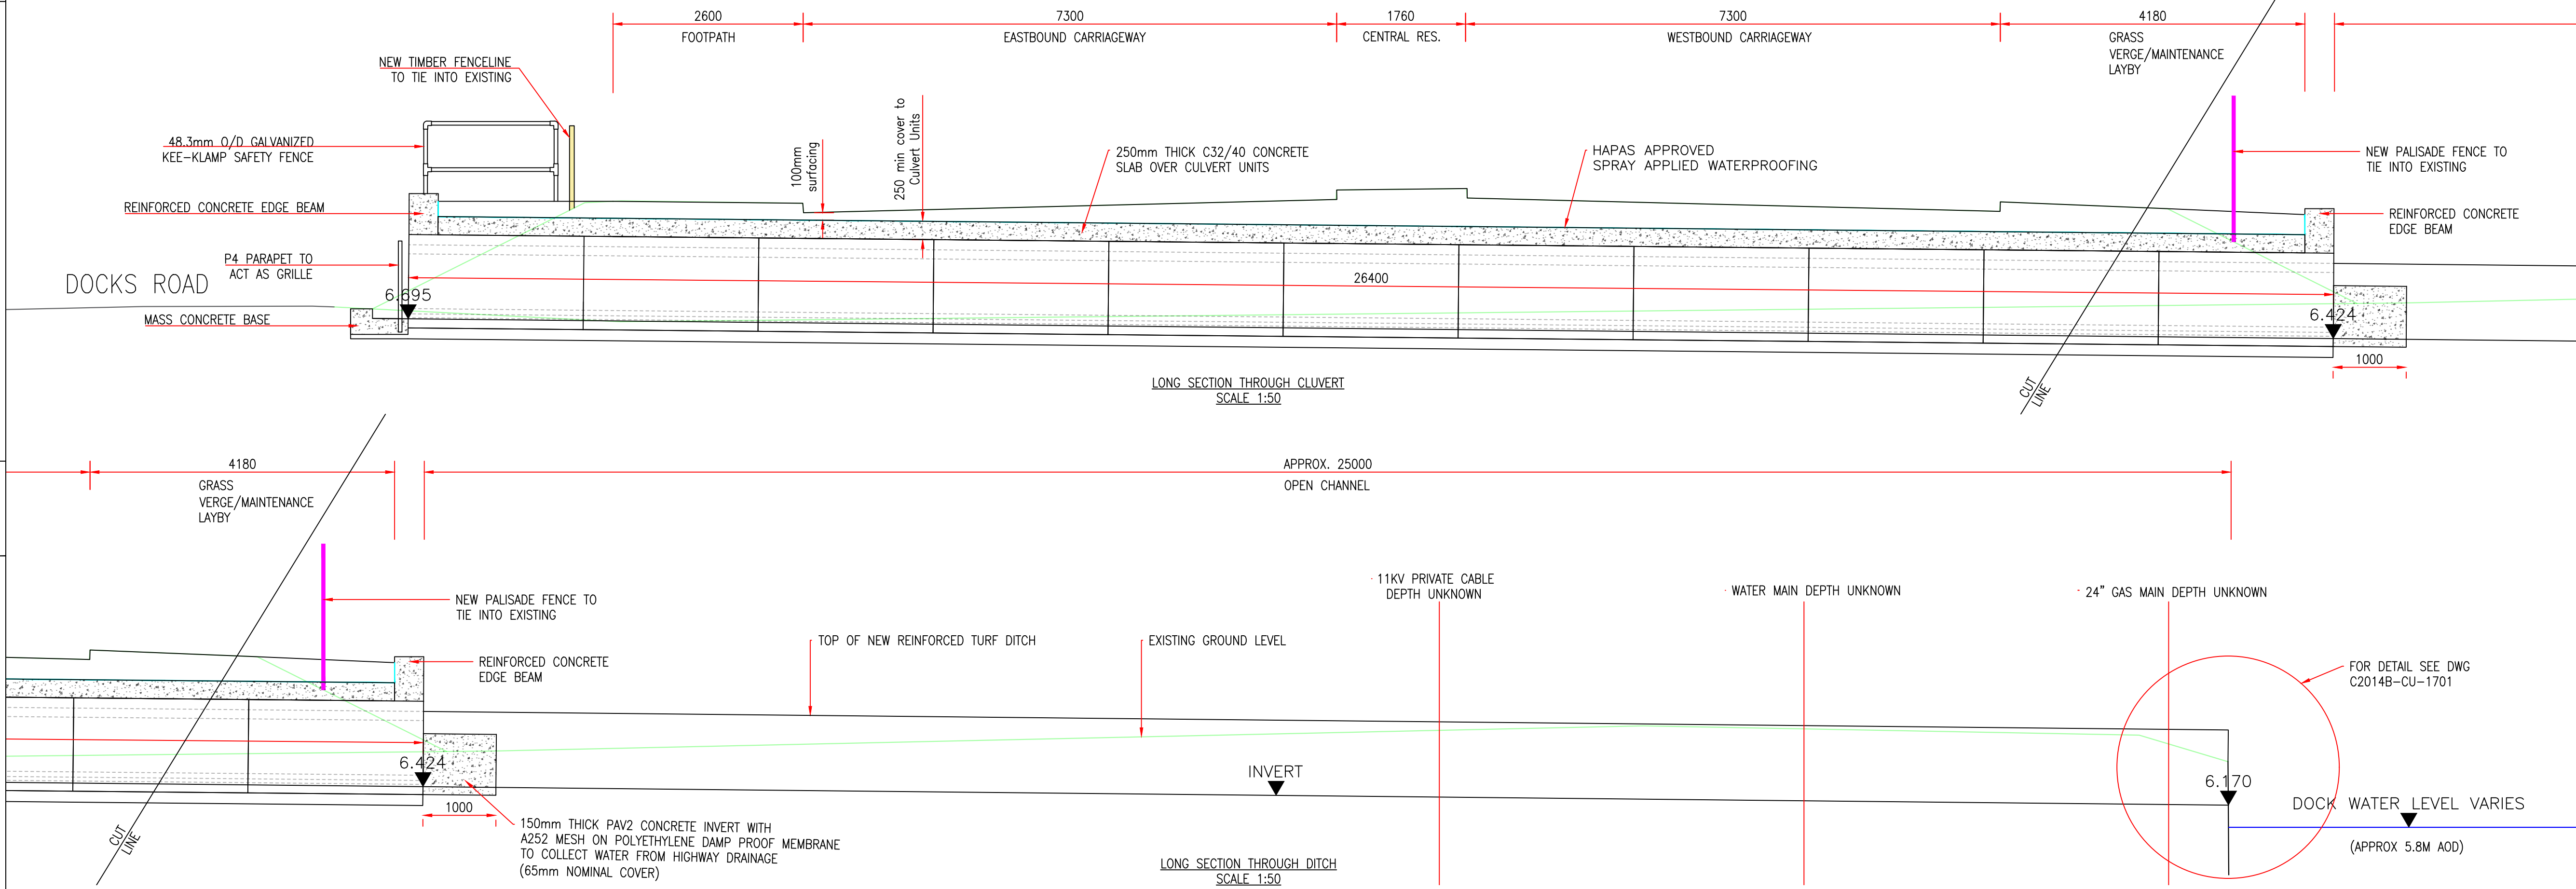

Rev	Details	Dr	Ch	Ap	Date

Client



NICOLA PEARCE
DIRECTOR OF ENVIRONMENT AND REGENERATION
THE QUAYS, BRUNEL WAY
BAGLAN ENERGY PARK
NEATH SA11 2GG

Job Title

C2014B HARBOURSIDE STRATEGIC EMPLOYMENT SITE

FLOOD MITIGATION CULVERT GENERAL ARRANGEMENT 2 OF 2

File No.		Financial Code No. 26.007500.B054.300916			
Drawn	NE	Checked	PER	Approved	HIH
Date	APRIL '18	Date	APRIL '18	Date	APRIL '18
Scales	1:500		Status	PLANNING	
Drawing No.		C2014B / CU / 1702			