


--- ROOT PROTECTION AREA.

Station Schedule			
Station	Easting	Northing	Level
1	274882.533	195861.398	45.740
2	274904.776	195870.348	45.115
3	274927.482	195872.966	45.139
4	274906.487	195891.609	44.810

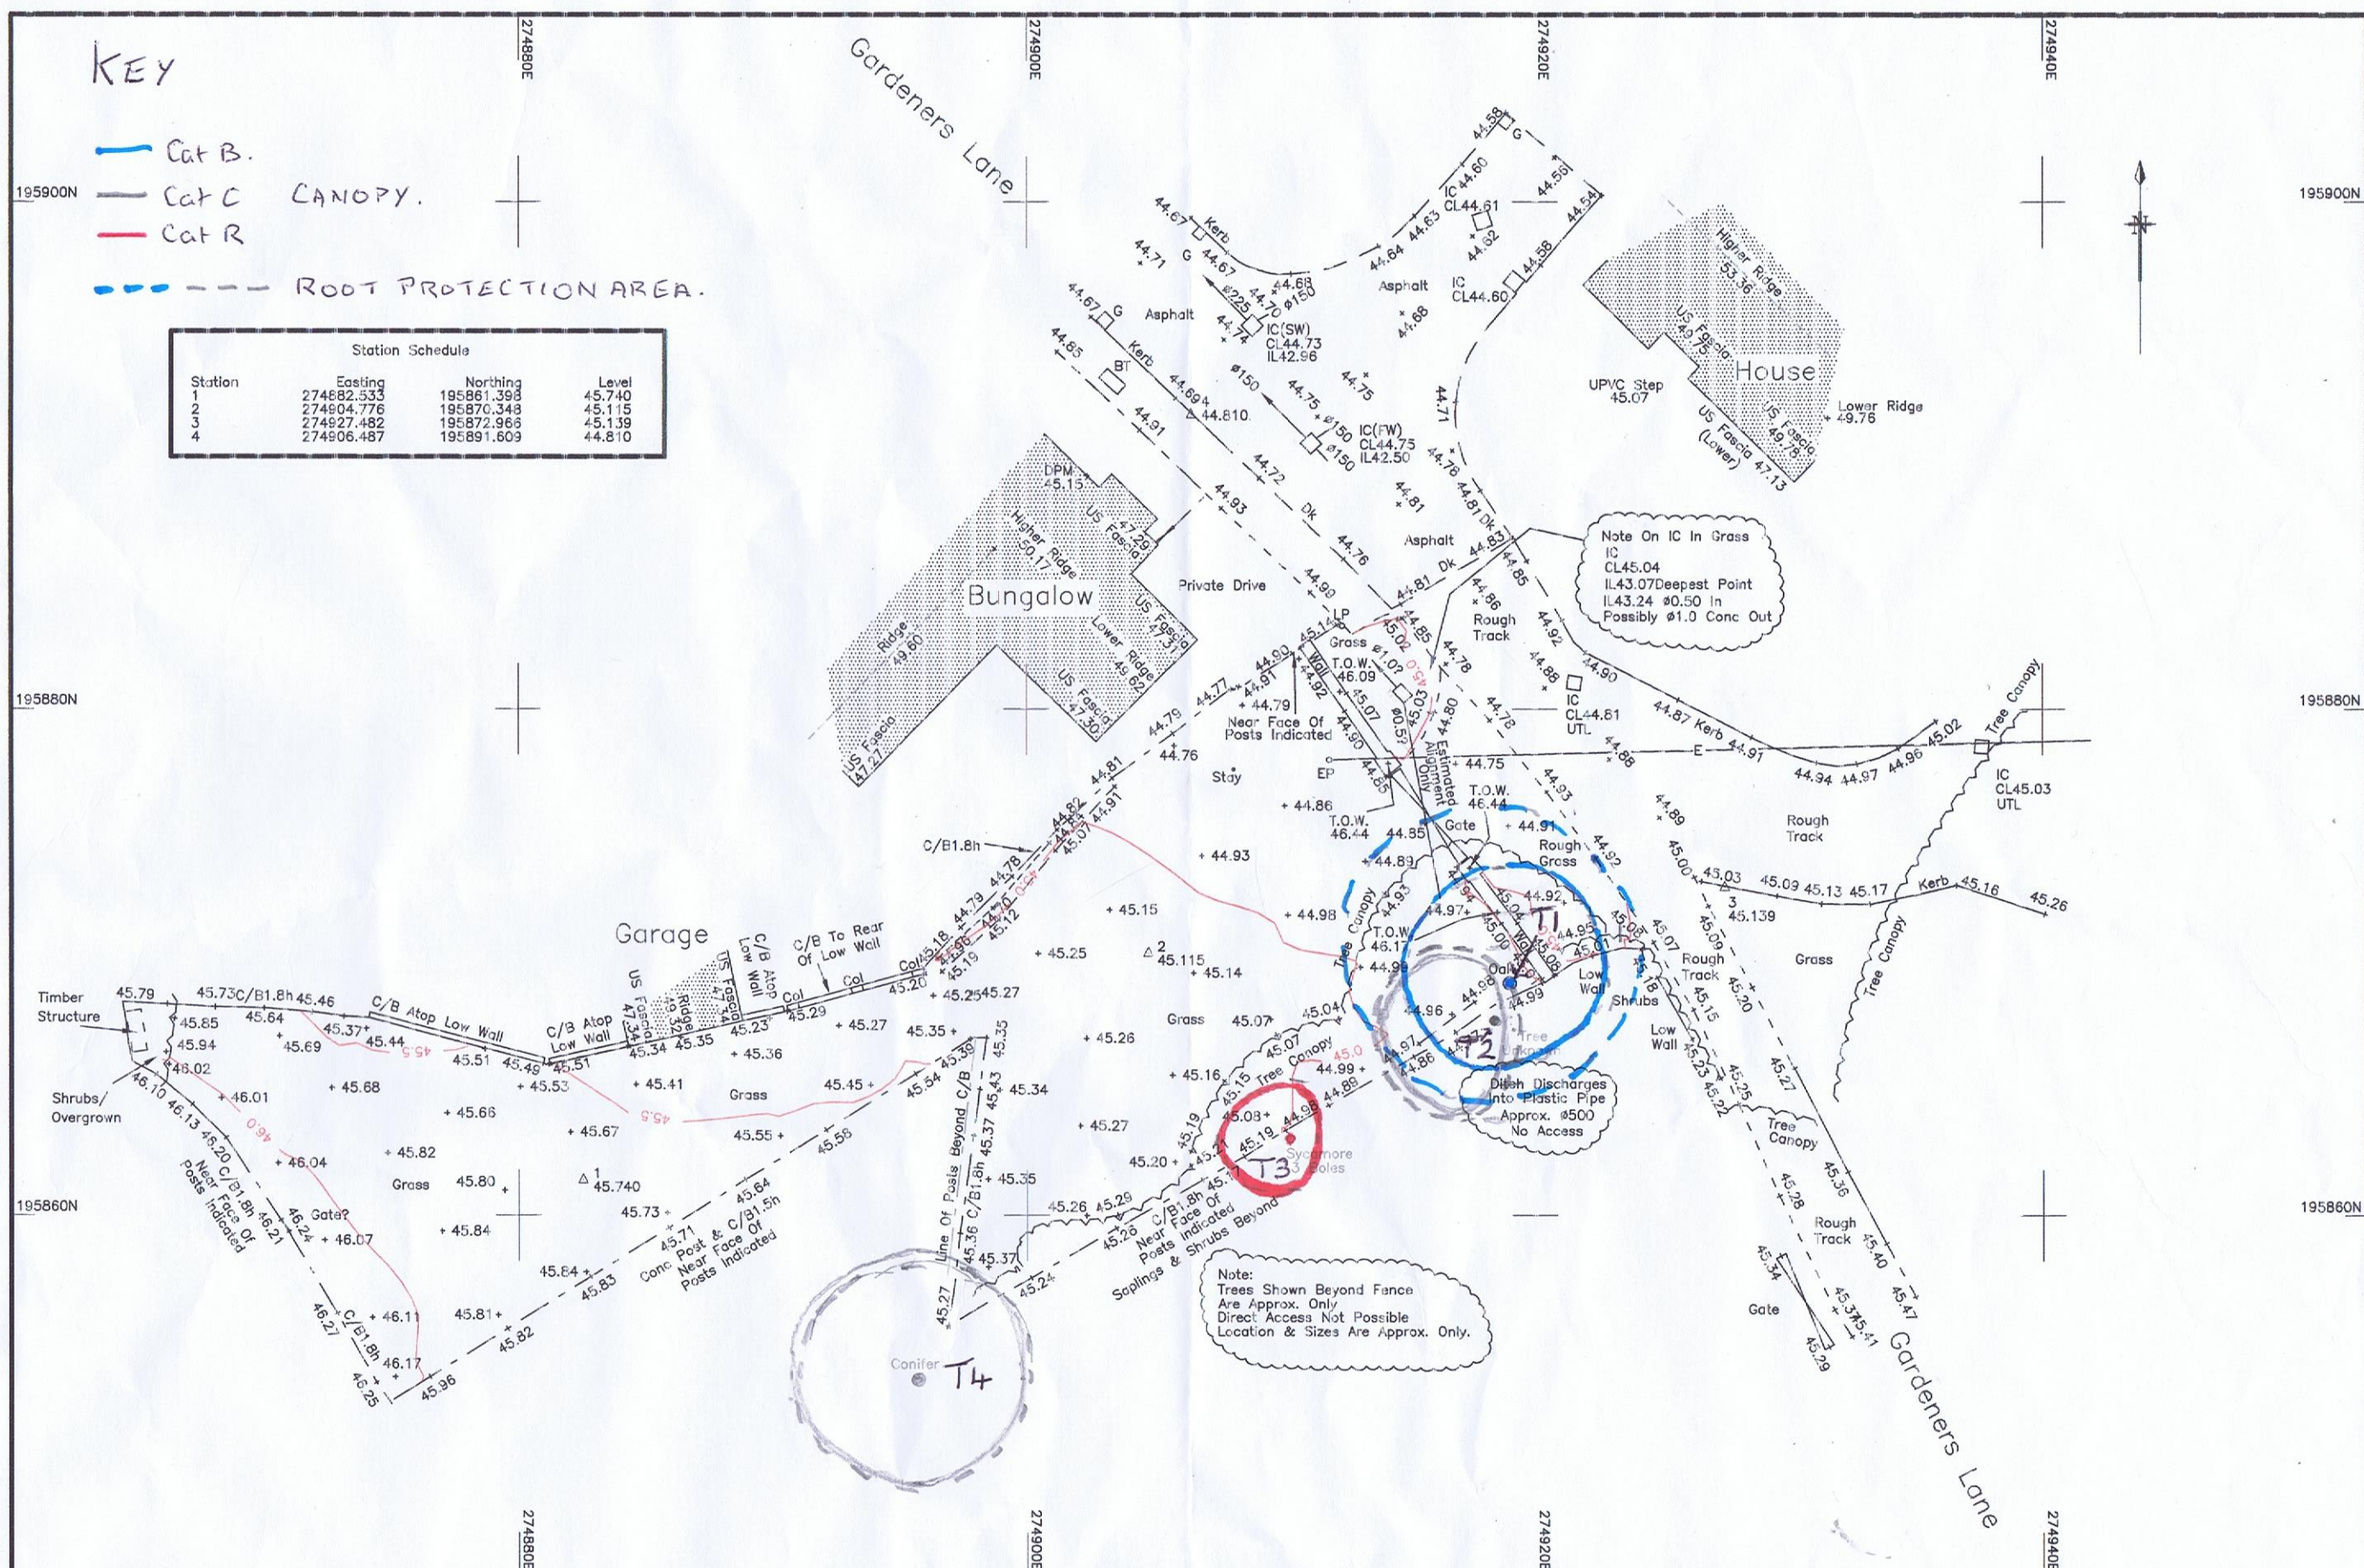

MIKE WILLIAMS SURVEYS
LAND & ENGINEERING SURVEYORS
Robinson Business Centre
Phoenix Way
Enterprise Park
Swansea SA7 9EH
Tel: 07988 203005

© Copyright Mike Williams Surveys (2017)

LINE TYPES	
Buildings	
Kerbs, Walls	
Fences	
Top of banks	
Bottom of banks	
Hedges	
Overhead wires	
Surface Change	

- AV - Air Valve
- B - Boilard
- BB - Bellisha Broom
- BH - Bora Hole
- BL - Basement Level
- BM - Site Bench Mark
- BT - British Telecom
- B/W - Barbed Wire Fence
- CAM - Camera
- CB - Tel. Call Box
- CL - Cover Level
- C/B - Cloned Board Fence
- C/I - Corrupted Fence

DP	-- Down Pipe	IL
DK	-- Drop Kerb	J/B
EL	-- Eaves Level	J/H
EP	-- Electricity Pole	KO
ER	-- Earthing Rod	LB
FFL	-- Floor Level	LP
FH	-- Fire Hydrant	MS
FL	-- Flood Light	MP
FP	-- Flag Pole	OS
G	-- Gully	
G 1.2-	-- Tree Girth (m)	P
GV	-- Gas Valve	P/S
IC	-- Inspection Cover	P/S

ABBREVIATIONS	
-- Invert Level	P/W --
-- Iron Railings	RE --
-- Junction Box	RL --
-- Kerb Outlet	RS --
-- Letter Box	R/W --
-- Lamp Post	SAP --
-- Utility Marker	SC --
-- Mile Post	SL --
-- Ordnance Survey	SP --
-- Bench Mark	SV --
-- Post	TAC --
-- Paving	TH --
-- Post/Rail Fence	T.O.W --

Post/Wire Fence	TP	--	Tele
Rodding Eye	TS	--	Trans
Ridge Level	TV	--	Cable
Road Sign	UTL	--	Unbr
Retaining Wall	VP	--	Vent
Sapling	WL	--	Water
Stop Cook	Wld	--	Water
Step Level	Δ	--	Surv
Sign Post	⊕	--	Pipe
Stop Valve			
Terrace Paving			
Trick Hole			
Top. of Wall			

1. Survey Grid
Ordnance
Obtained in
GPS Observed
2. North arrow
3. All levels
4. Neatly Done
Network
5. Contour
6. True Shape
Have Been
Machine
Location

NOTES

- Shown as Referenced to Survey National Grid.
- Only Multisite Network RTK Stations.
- We Indicate OS Grid North, relative to Ordnance Survey datum Derived by Multiple RTK GPS Observations Interval 0.50m
- Beyond South Boundary, Surveyed by Non Contact Direct Access Not Possible
- Status are Approx Only.

CLIENT
Mr R. Williams
2 Dan Y Lan Farm
Fairland Road
Tanna
North
SA11 3QD

One Sheet Only

SCALE:	1:250
JOB No.	J11
DRAWING No.	J1574/23
DRAWN:	R
CHECKED:	M
APPROVED:	M
DATE	JAN 20

of A3

574

10A2/1.1

SL

FW

FW

017

11

1

LAND AT GARDENERS LANE, NEATH.
TREE SURVEY
Topographic Survey

Topographic Survey