



Gower Yard Lane Rear Of 59 To 97 Hunter Street, Briton Ferry, Neath Port Talbot, SA11 2RT

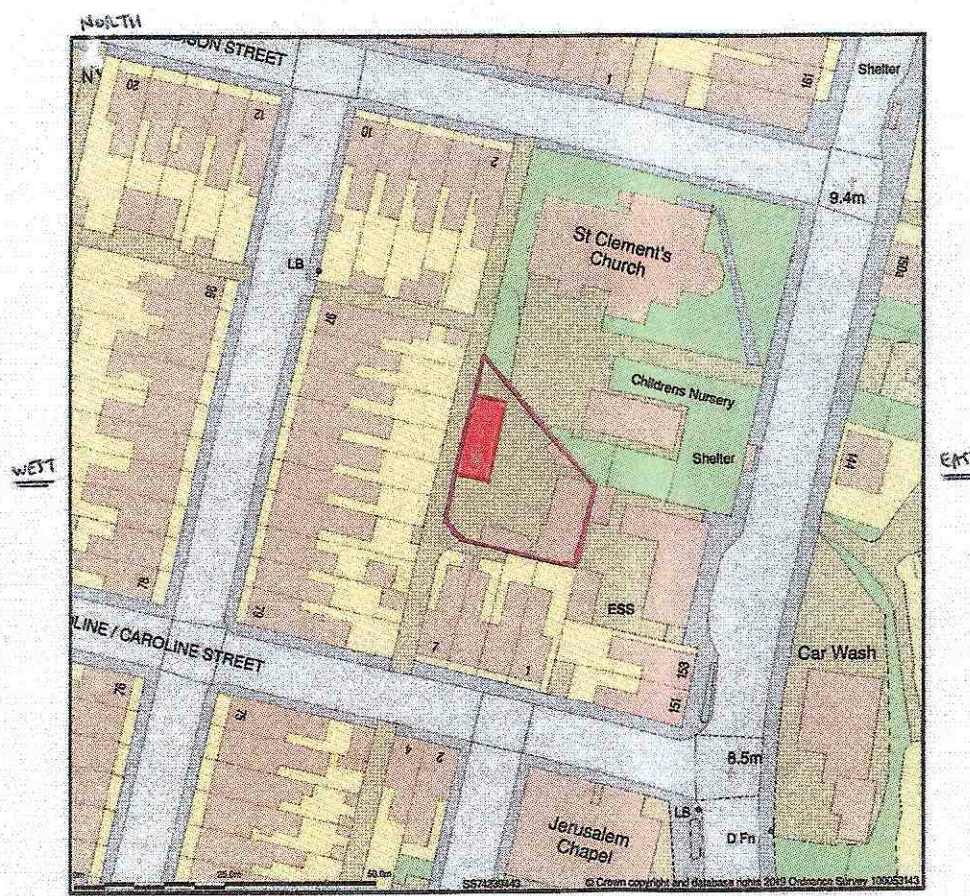


Site Plan shows area bounded by: 274166.71, 194368.79, 274308.13, 194510.22 (at a scale of 1:1250), 5874208445. The representation of a road, track or path is no evidence of a right of way. The representation of features as lines is no evidence of a property boundary.
Produced on 21st Jul 2019 from the Ordnance Survey National Geographic Database and incorporating surveyed revision available at this date. Reproduction in whole or part is prohibited without the prior permission of Ordnance Survey. © Crown copyright 2019. Supplied by www.bayplan.co.uk as a licensed Ordnance Survey partner (100053145). Urban plan reference: 60640726-787CD9
Ordnance Survey and the OS Symbol are registered trademarks of Ordnance Survey, the national mapping agency of Great Britain. Buy A Plan logo, pdf design and the www.bayplan.co.uk website are Copyright © Pass Inc Ltd 2019

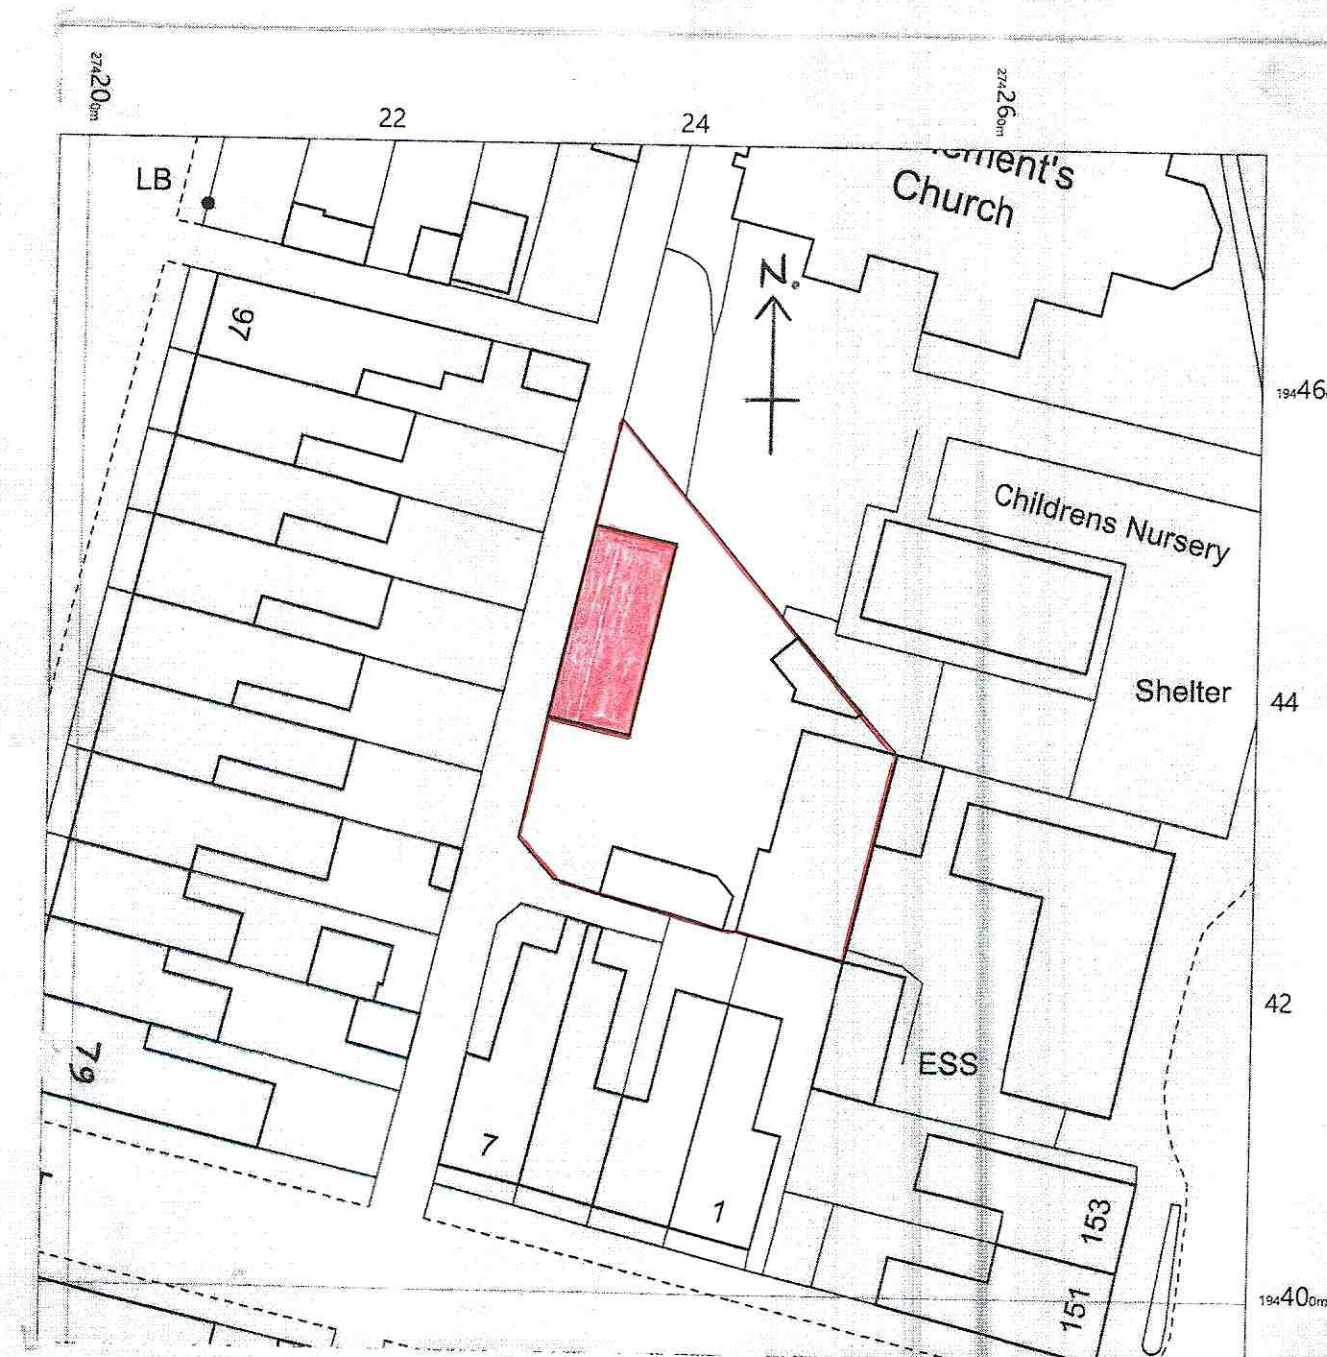

LOCATION PLAN 1:1250

BLOCK PLAN 1:500

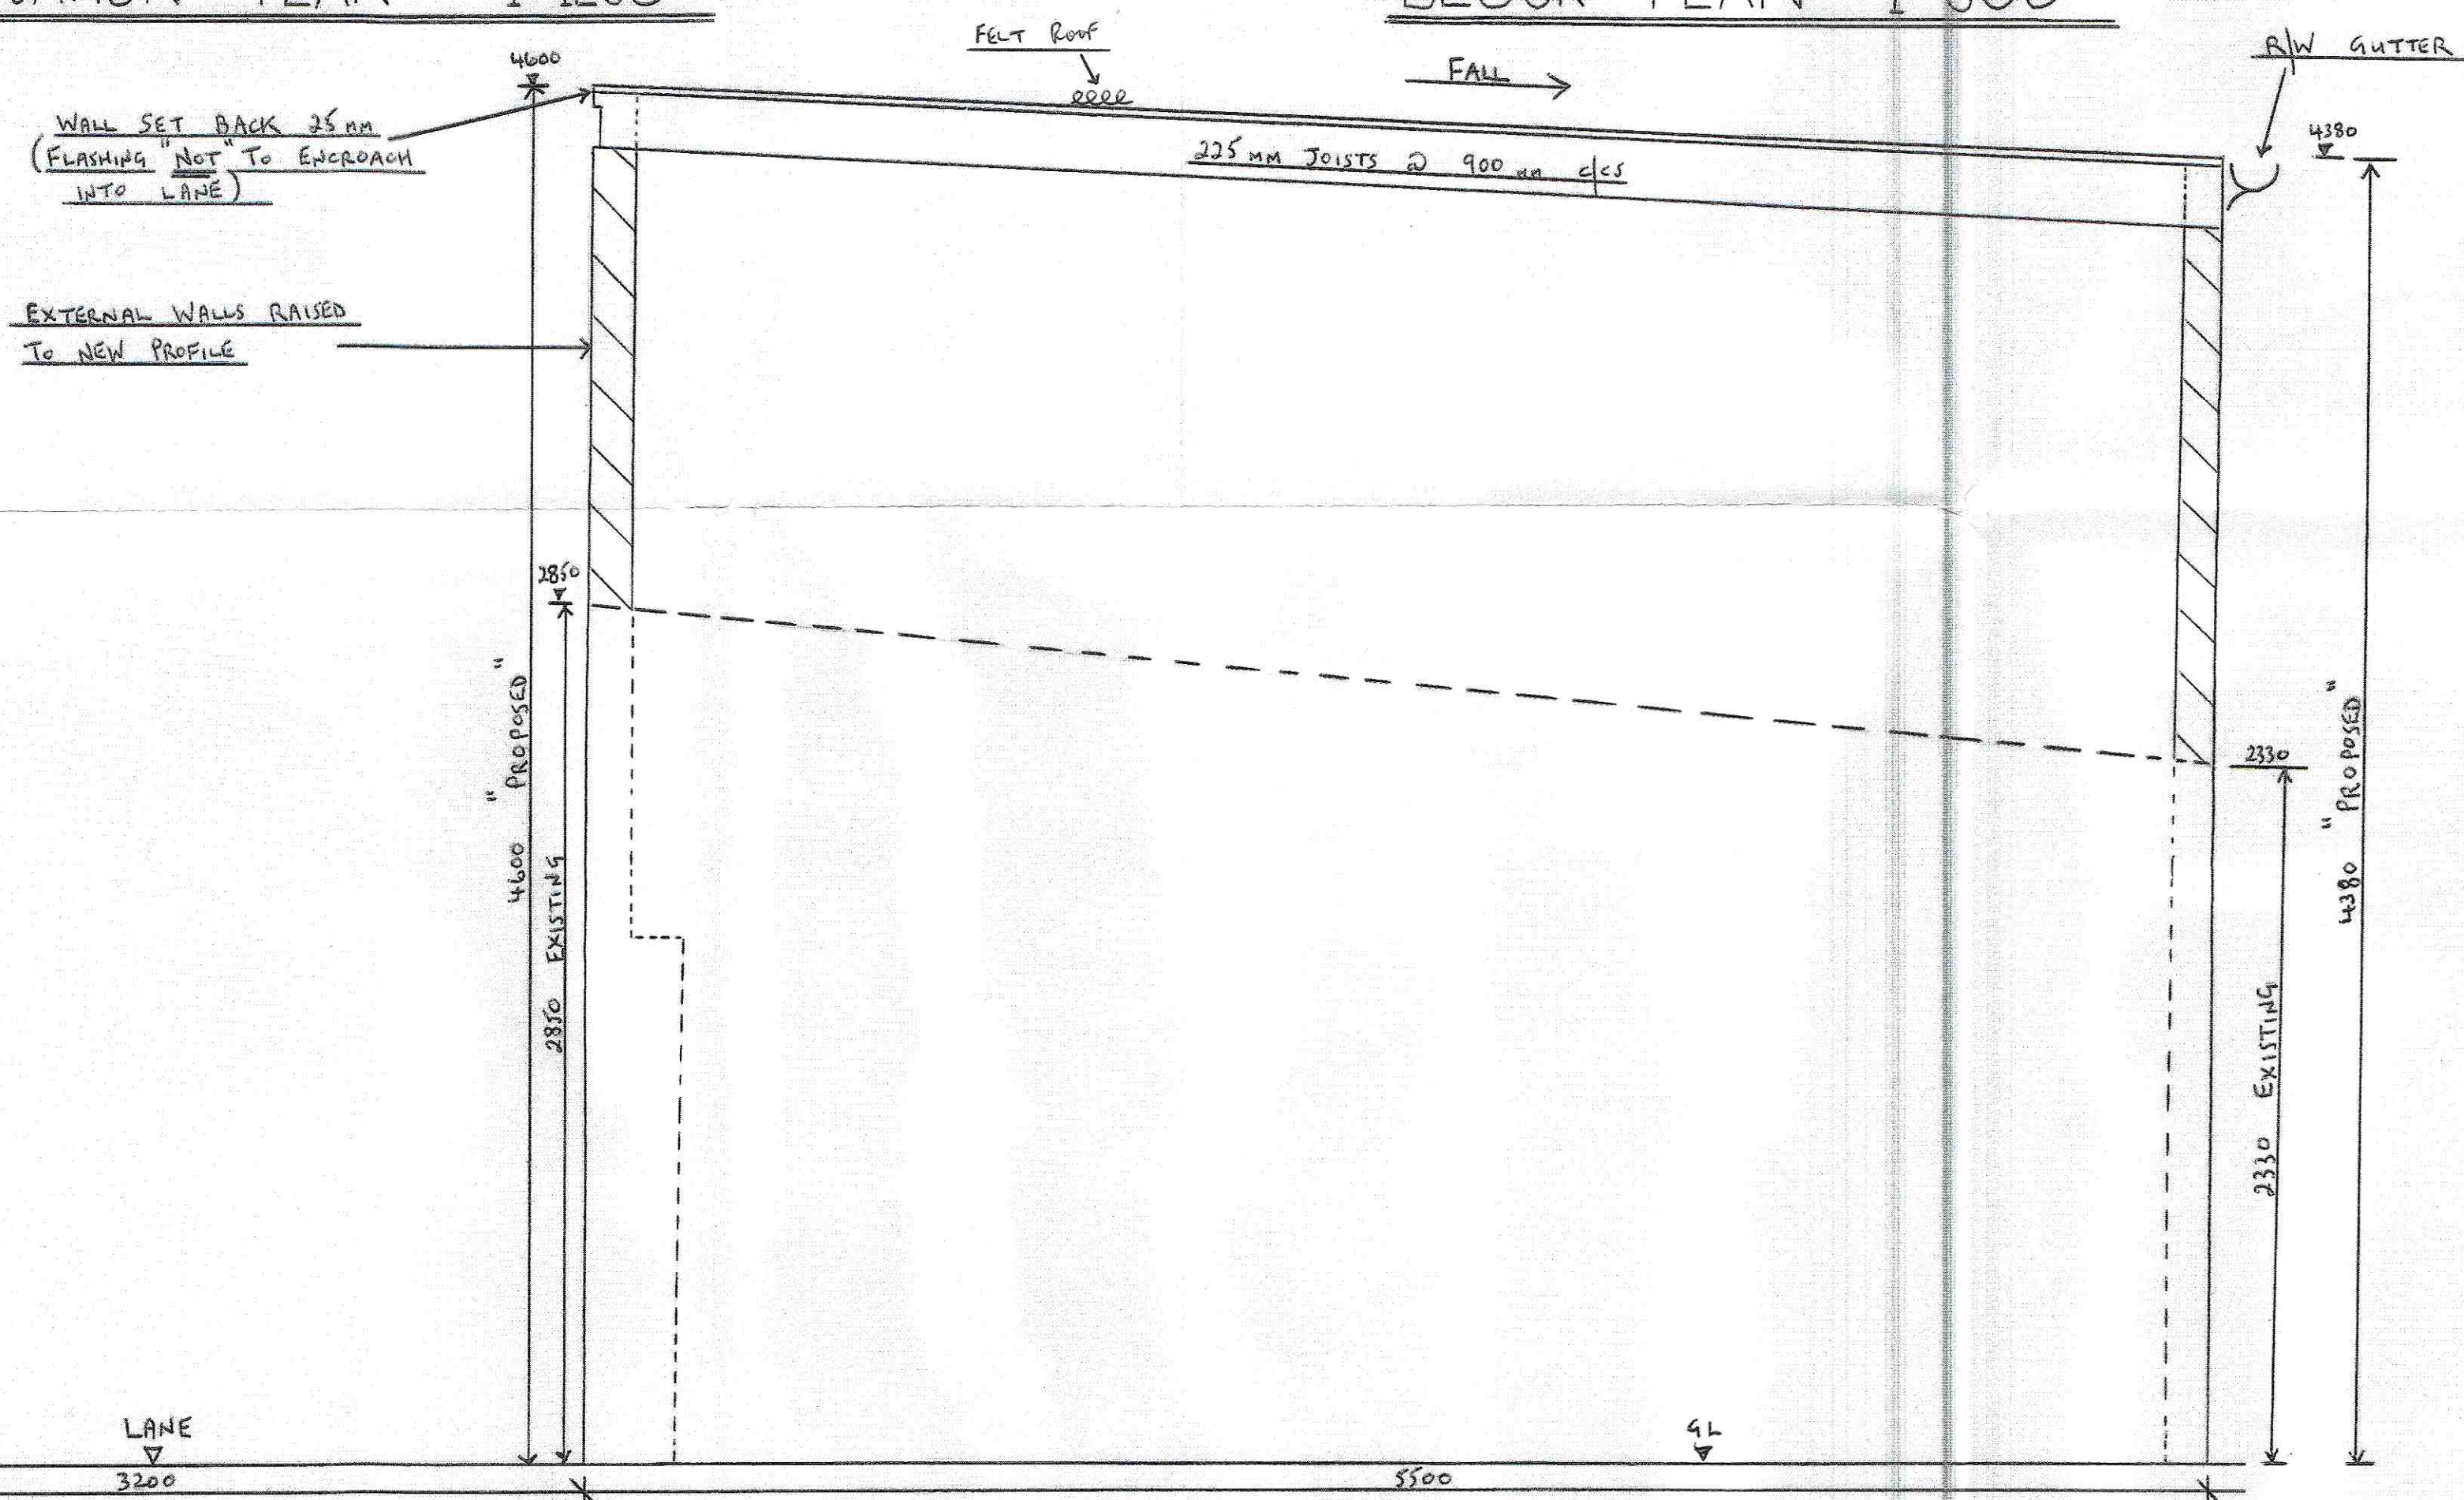

SECTION 1:20

INCREASE HEIGHT OF EXTERNAL WALLS OF EXISTING GARAGE TO FACILITATE MOT/REPAIR REQUIREMENTS INCLUDING NEW JOISTS/ROOF COVERING, R/W GUTTER AT GARAGE - GOWER YARD - LANE REAR OF 79 TO 97 HUNTER STREET BRITON - FERRY, NEATH, SA11 2RT FOR MR. G. MARTIN

SCALES : 1:1250, 1:500.