


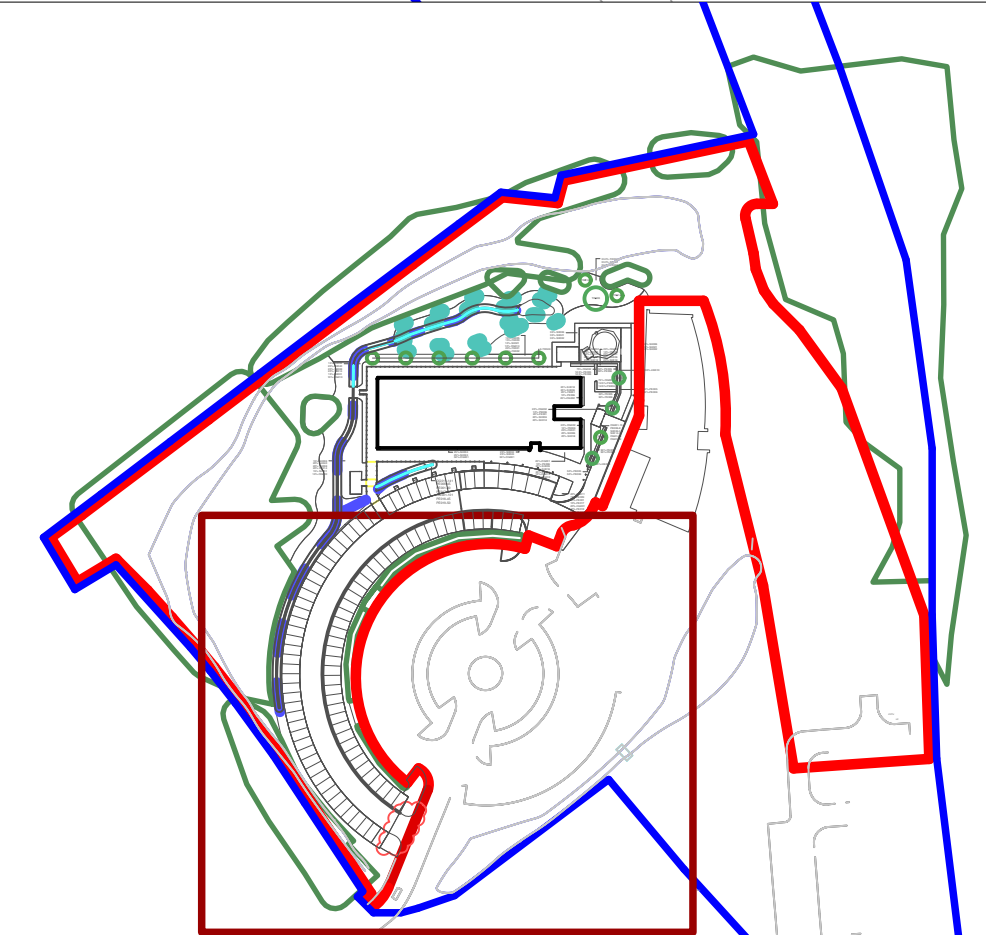

Hard Landscaping

- | | |
|---|--|
|  | Red line boundary |
|  | Blue line boundary |
|  | Black asphalt road surfacing |
|  | Red-tinted asphalt to match existing car park hard surface treatment. |
|  | Tarmacadam footway |
|  | Decorative slate chippings to be approved by landscape architect. |
|  | Grass-crete or similar approved |
|  | Appropriate concrete base for sprinkler tank and condenser to be specified by engineer. |
|  | Buff-coloured aggregate surrounding concrete base of sprinkler tank to be approved by landscape architect. |
|  | Existing Innovation Centre condenser |
|  | Electric vehicle charging points |



STATUS: **S1 (CO-ORDINATION)**



Client	Morgan Sindall
Project	Swansea Bay Technology Centre
Title	Hard Landscape Plan [2/2]
Project No.	26X003
Organiser	URB
Volume	XX
Level	XX
Type	DR
Role	L
Class.	90
Dwg	0021 -
Rev.	S1 (Co-ordination)
Status	
Drawn	GE
Date	15.04.20
Checked	PMcD
Scale	1:200@A1

The Urbanists - The Creative Quarter - 8A Morgan Arcade - Cardiff - CF10 1AF
 T: 029 2023 6133 E: info@theurbanists.net W: www.theurbanists.net
 © This drawing is copyright and may not be reproduced in whole or part without written authority