
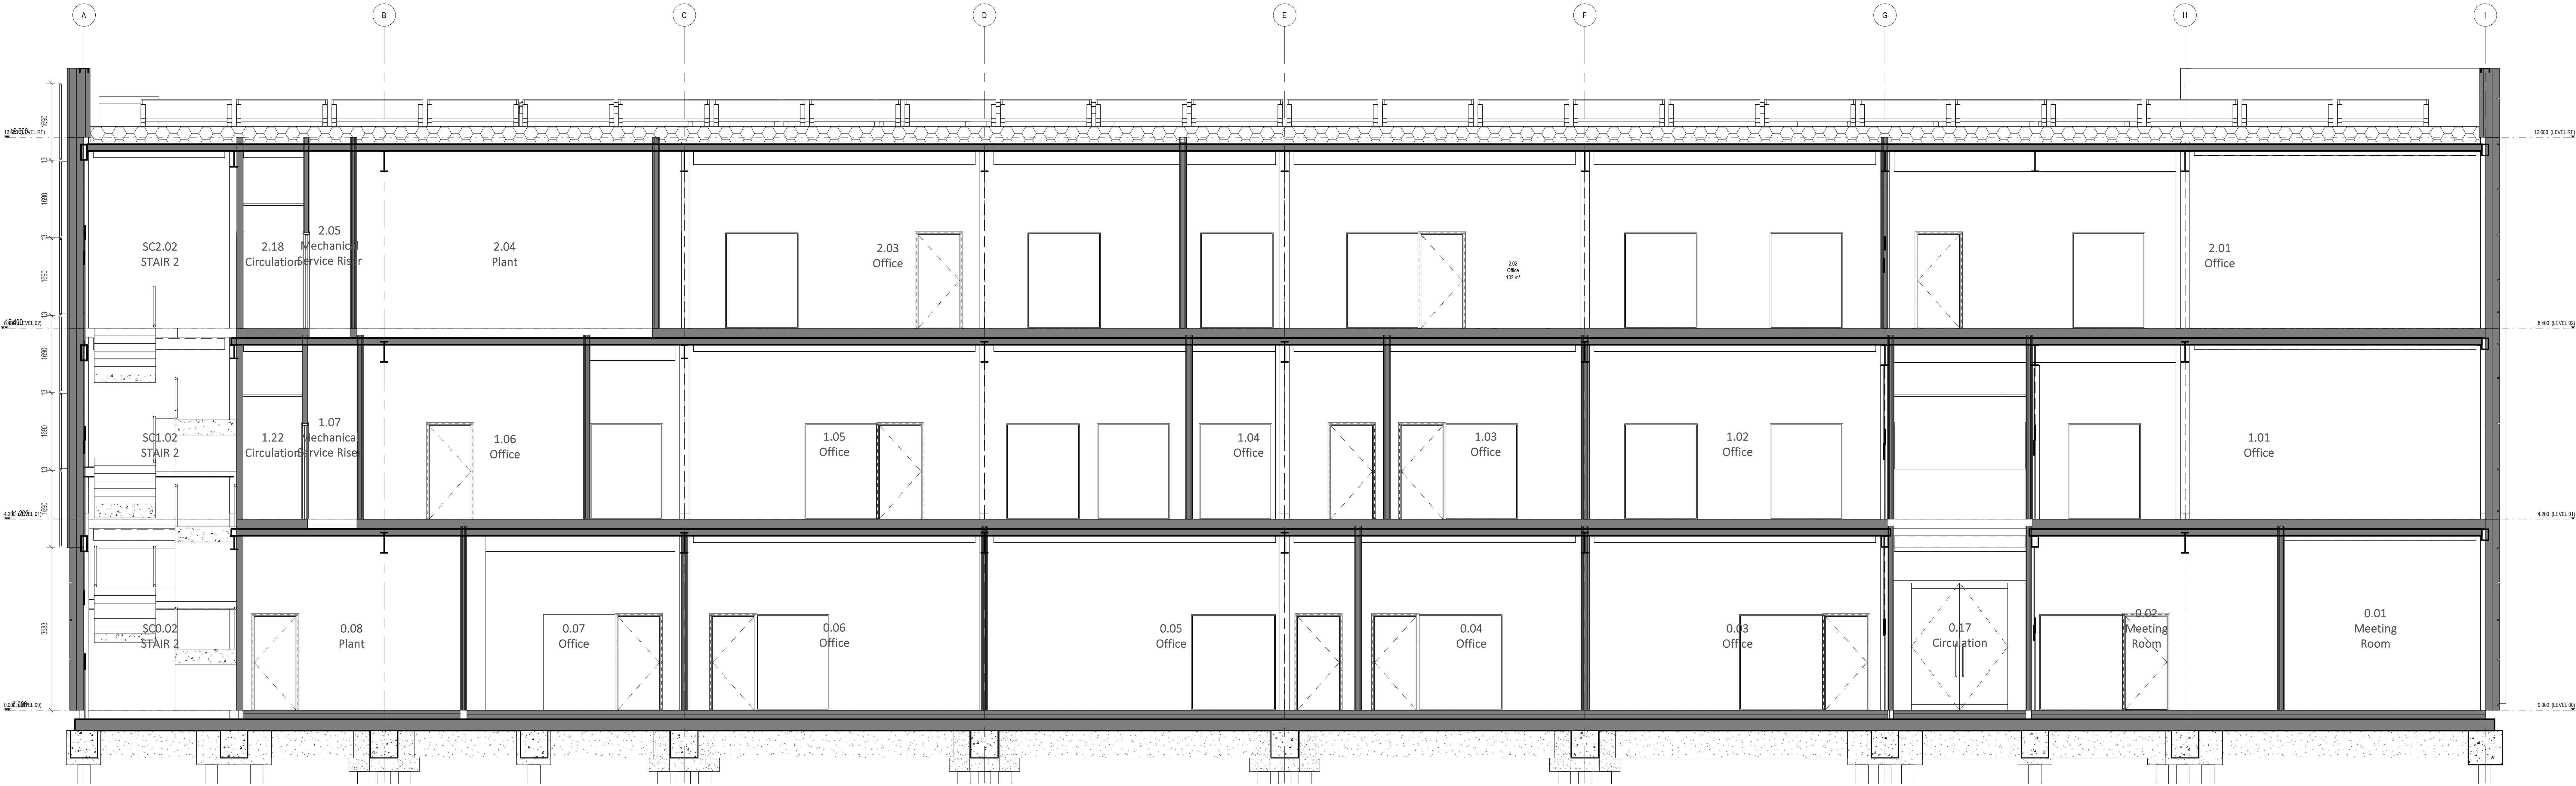


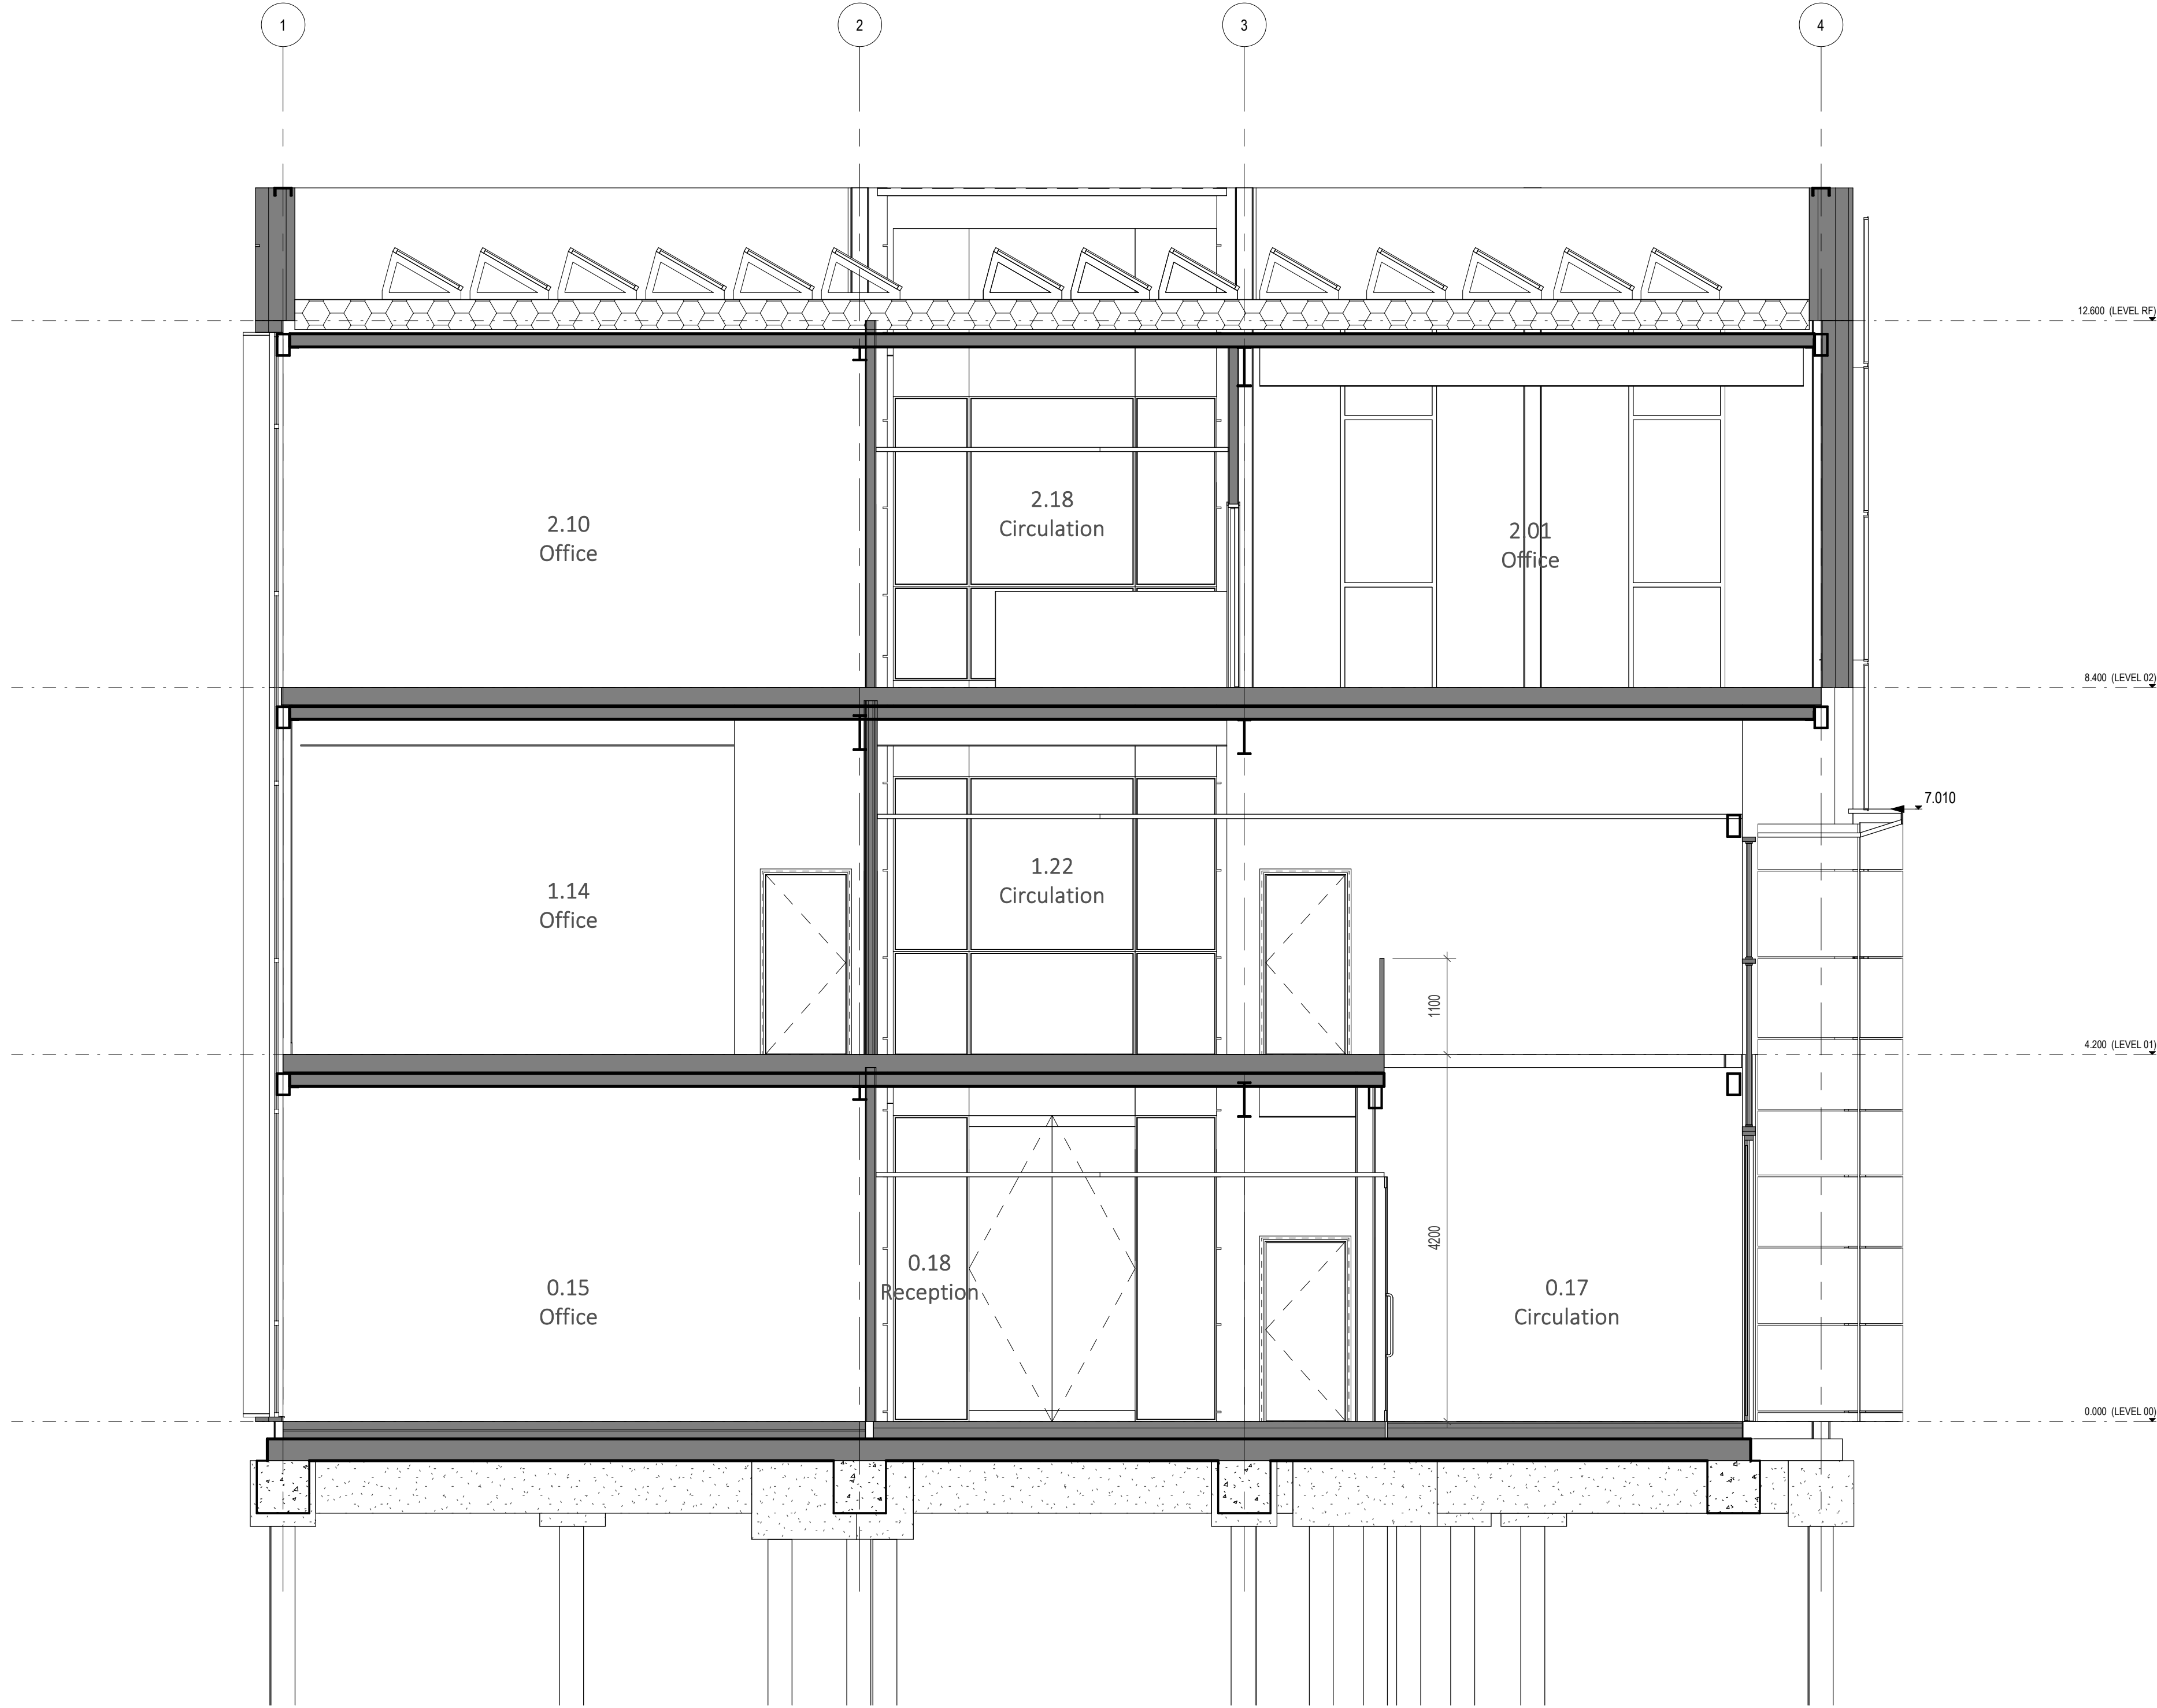

Notes:
• This drawing is copyright.
• Do not scale dimensions from this drawing.
• This drawing is to be used in conjunction with all other relevant drawings.
• All discrepancies on this drawing are to be reported to the architect.
• Do not modify any element of this drawing.
• Use drawing only for proposed/ issued.

The following external model files are included within this drawing:

North Sign / Key Plan

P01 15/04/20 Issue for Planning
Rev Date Revision Notes

KL RG
Drawn Review

Project
SWANSEA BAY TECHNOLOGY CENTRE



Client
Neath Port Talbot Council

Drawing Title
Sections Sheet 1

Job Number
122092

Date
15/04/2020

Security Classification
KL

Drawn By
KL

Scale/As
1:50

Purpose
PLANNING

Reviewed By
RG

Drawing Number
26X003-IBI-ZZ-SE-DR-A-25-0507

Revision
P01

Subsidiary