



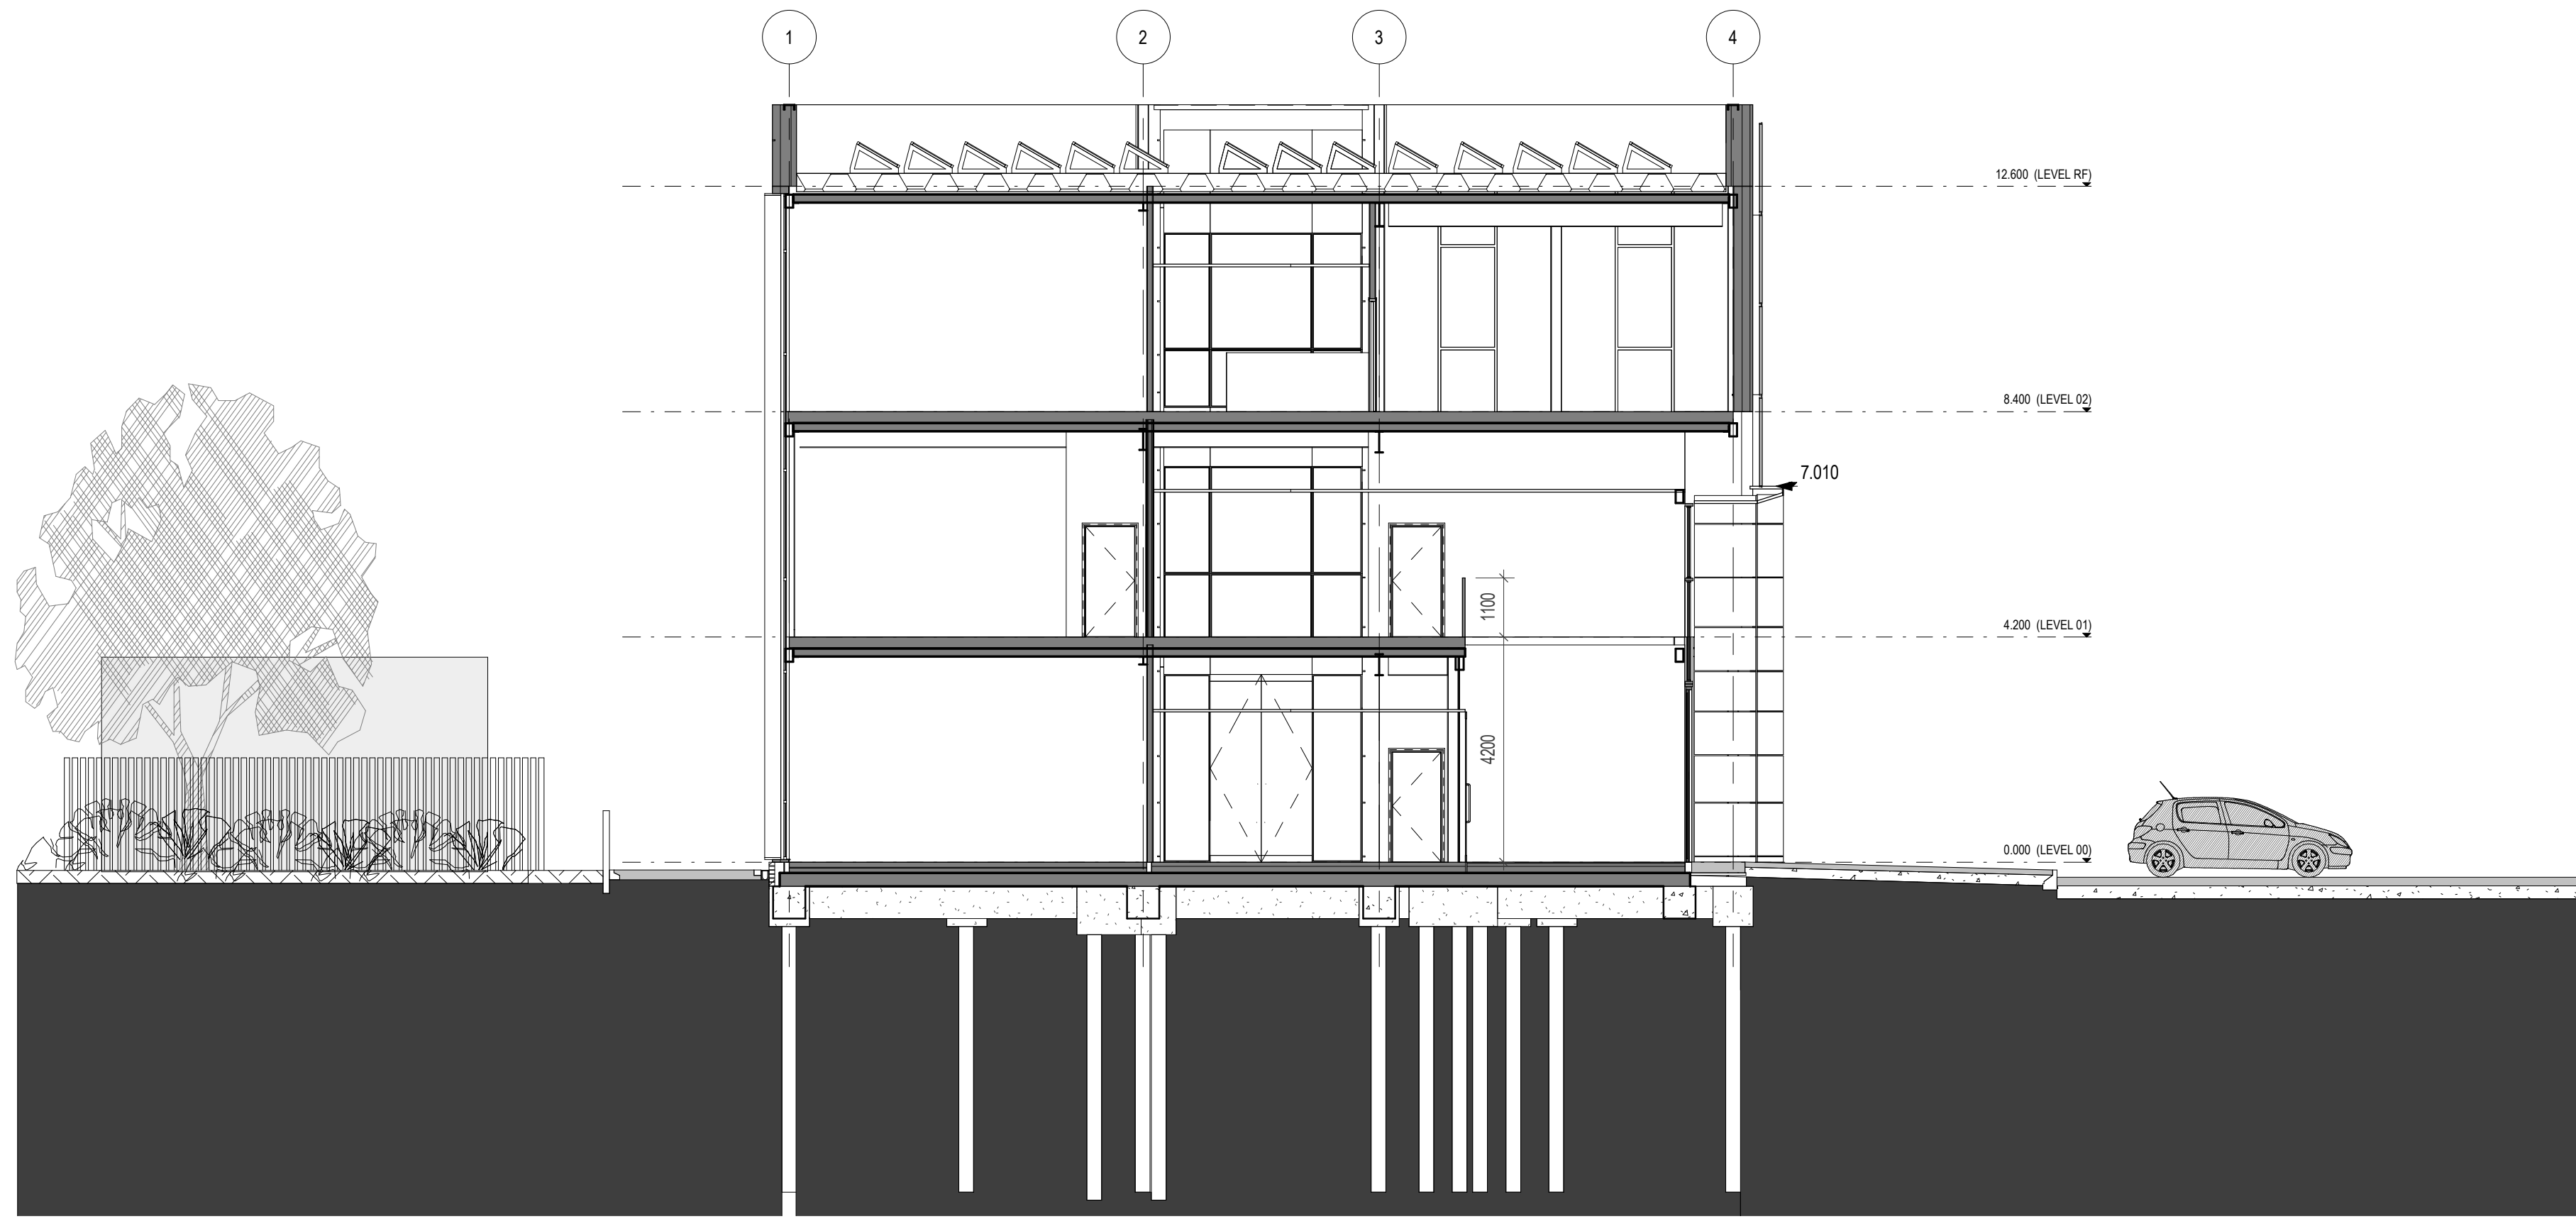

Section 1 Copy 1 Copy 1
1 : 100

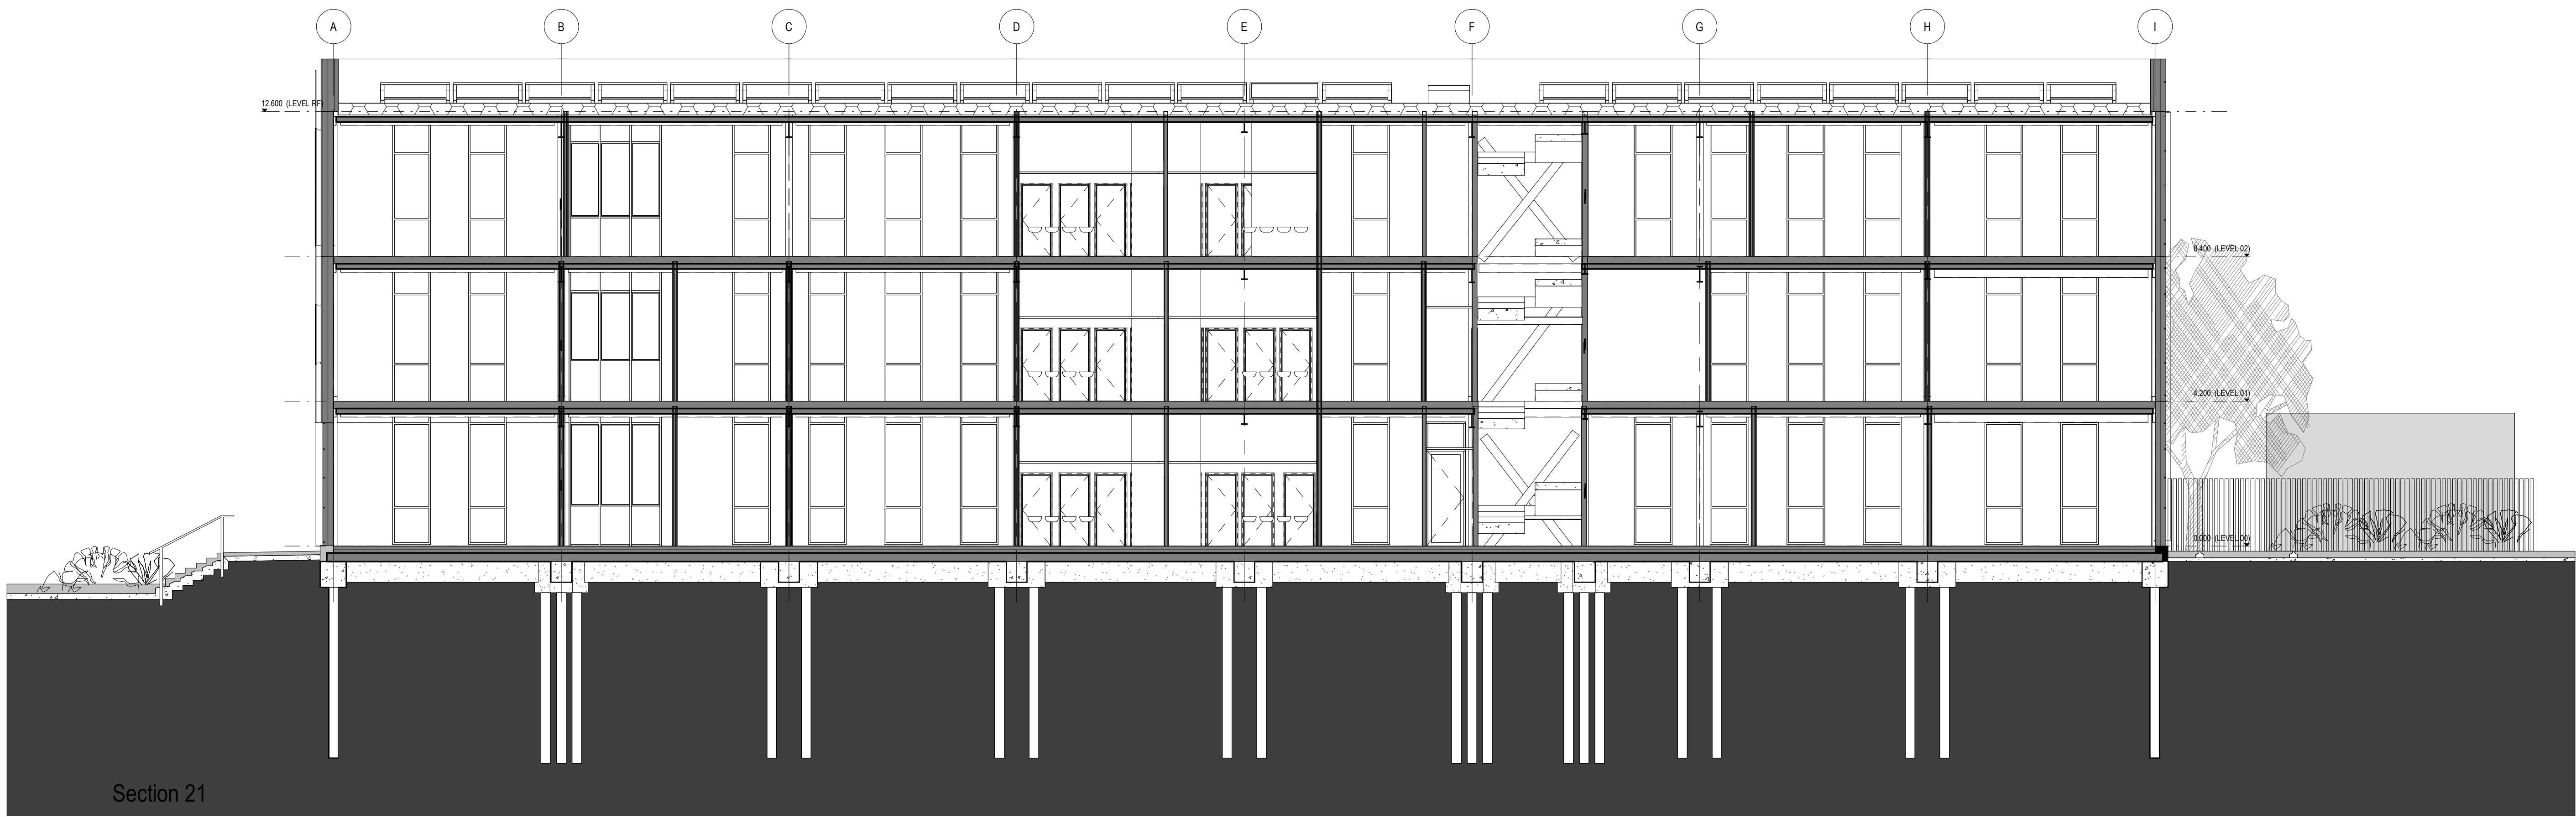

Section 21
1 : 100

Notes:
• This drawing is copyright.
• Do not scale dimensions from this drawing.
• This drawing is to be read in conjunction with all other relevant drawings.
• All discrepancies on this drawing are to be reported to the architect.
• Do not modify any element of this drawing.
• Use drawing only for proposed/inserted.

The following external model files are included within this drawing:

North Sign / Key Plan

Rev 01 15/04/20 Issue for Planning
Rev 02 17/04/20 Revision Notes

KL RG
Drawn Review

Project
SWANSEA BAY TECHNOLOGY CENTRE

Intelligence
Buildings
Infrastructure

www.ibigroup.com

Drawing Title
Site Section Sheet 1

Job Number
122092

Date
17/04/2020

Security Classification
KL

Drawn By
KL

Scale/Alt
1 : 100

Purpose
PLANNING

Reviewed By
RG

Drawing Number
26X003-IBI-ZZ-SE-DR-A-25-0513

Revision
P01

Subsidiary