

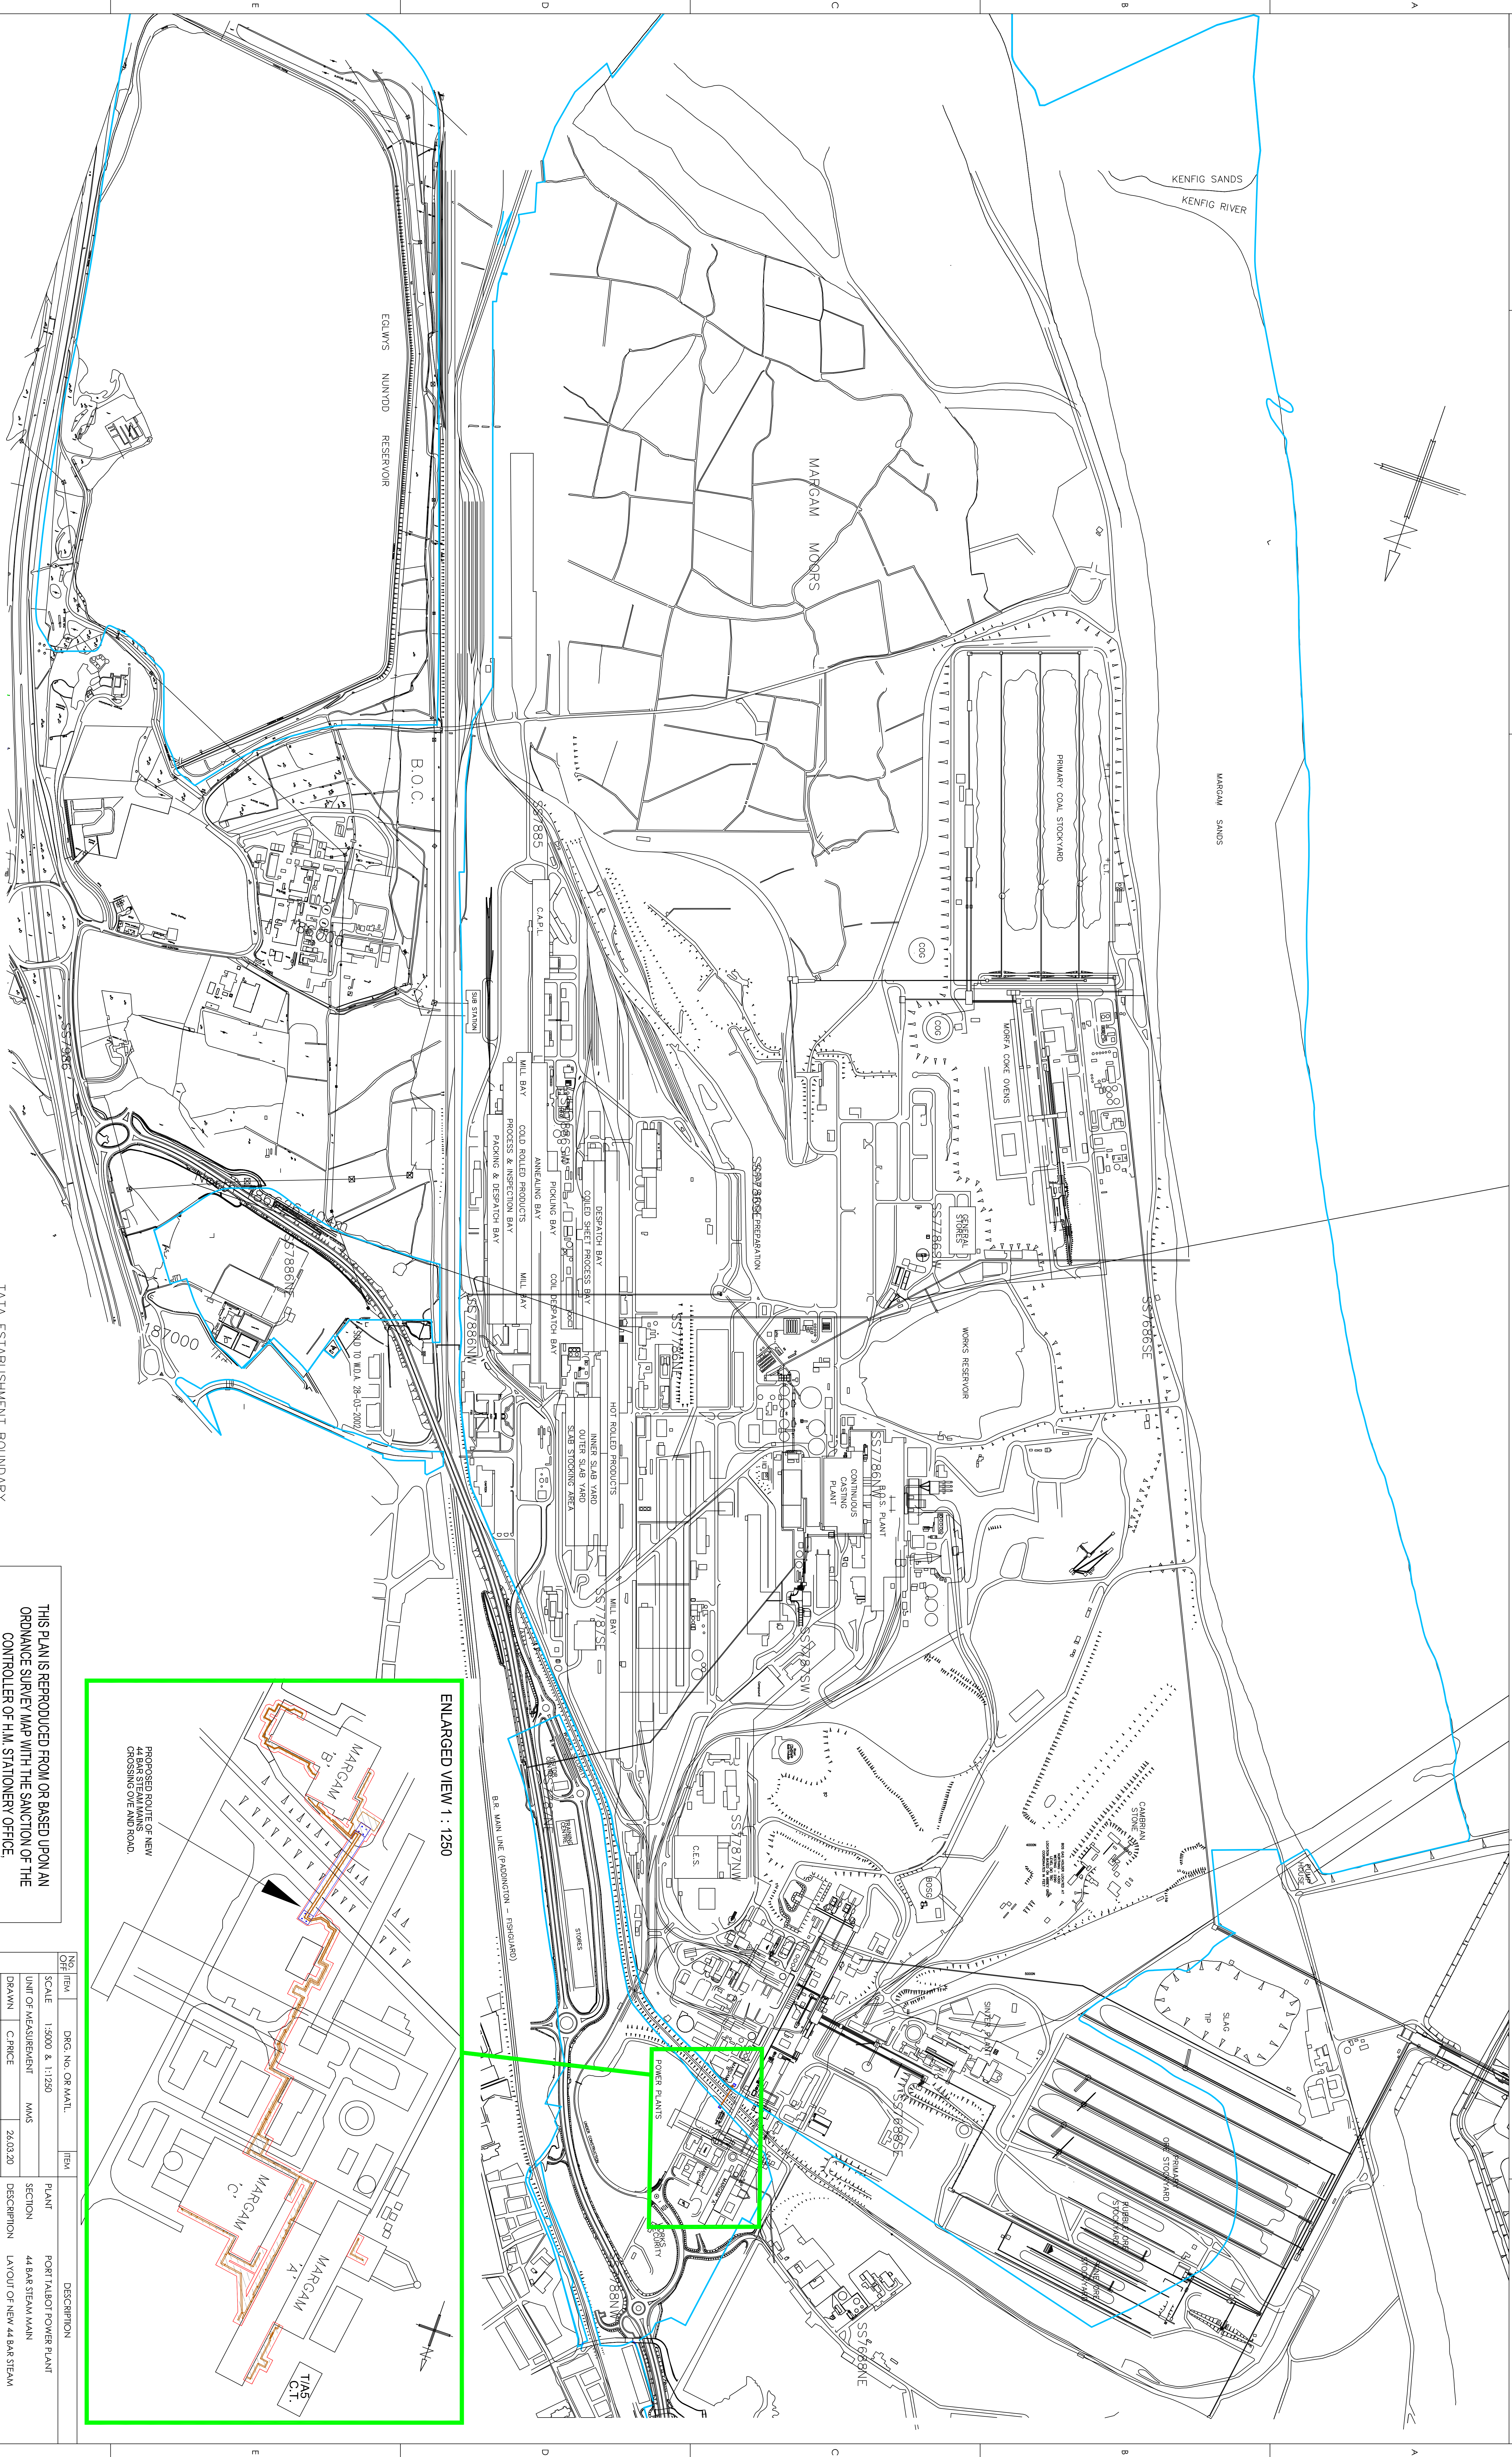
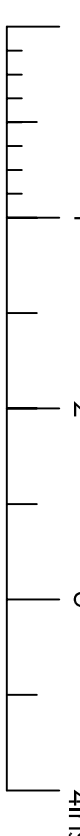


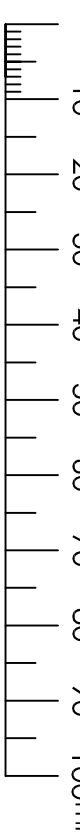

— TATA ESTABLISHMENT BOUNDARY
(TATA REGISTERED TITLE BOUNDARY)

THIS PLAN IS REPRODUCED FROM OR BASED UPON AN
ORDNANCE SURVEY MAP WITH THE SANCTION OF THE
CONTROLLER OF H.M. STATIONERY OFFICE.
CROWN COPYRIGHT RESERVED

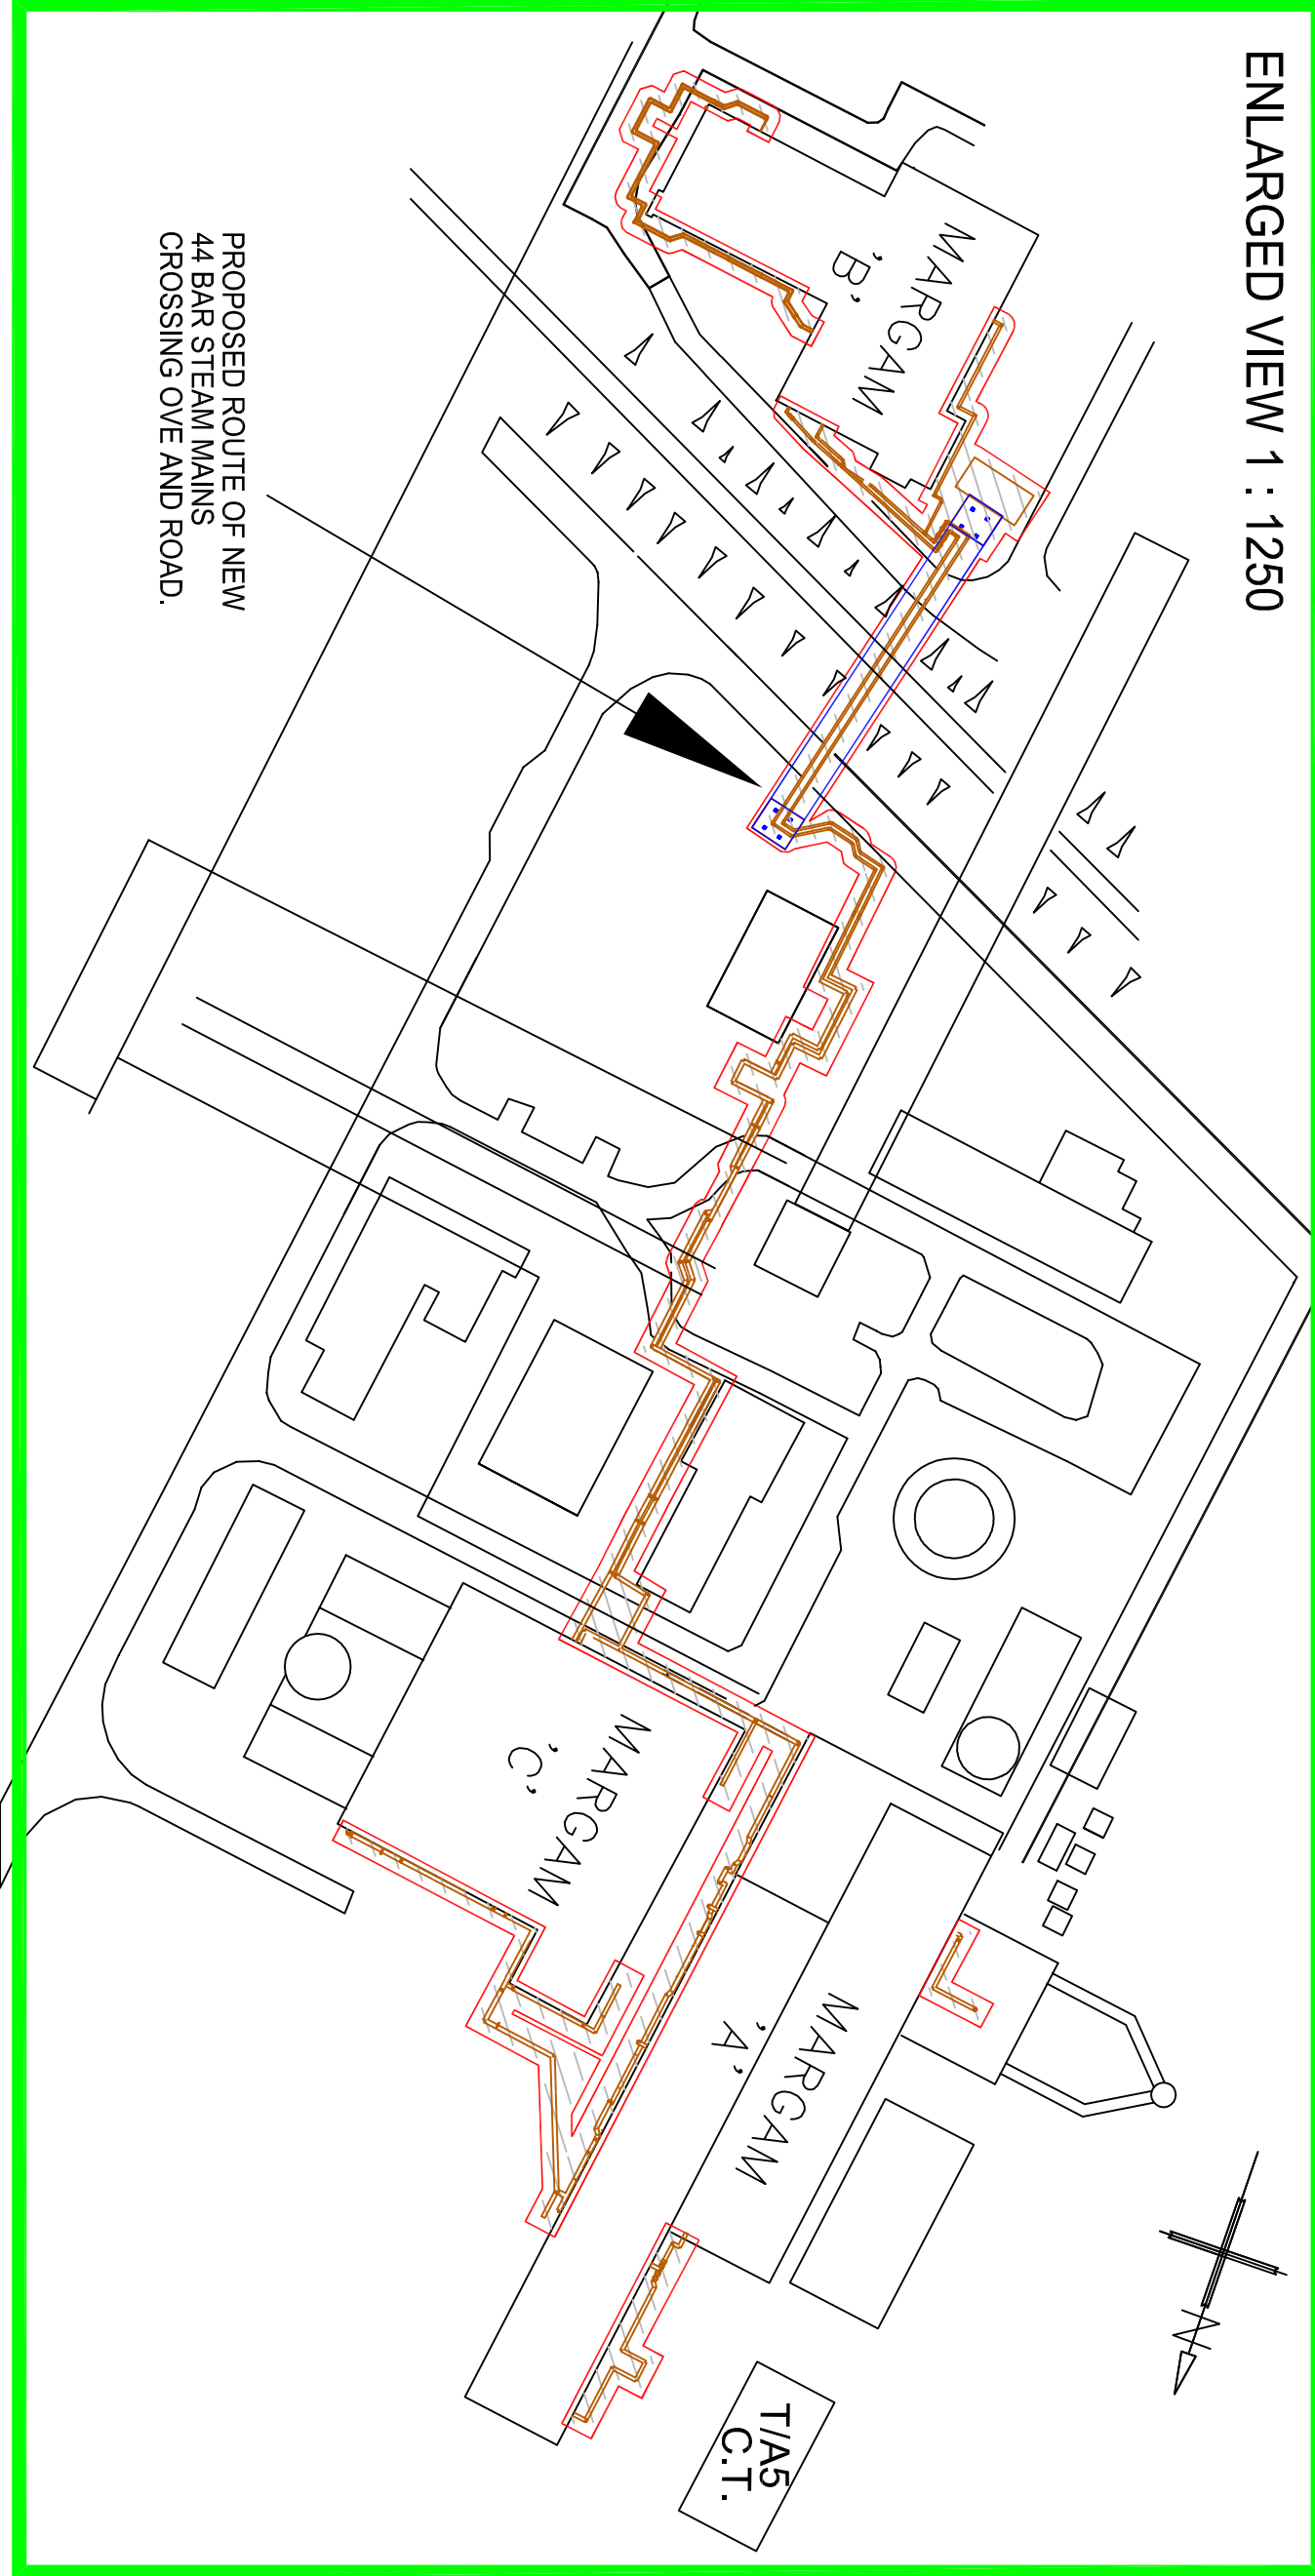

ENLARGED VIEW 1 : 1250

PROPOSED ROUTE OF NEW
44 BAR STEAM MAINS
CROSSING OVER AND ROAD.



Tata Steel UK Limited
Port Talbot Works

REVISIONS	
A	FINAL ISSUE C.Price 9/1/19
B	Detail at bridge over OVE and roadway C.Price 16/1/20
C	Final details of steam pipework and bridge C.Price 30/03/20

CONFIDENTIAL		ORIGINATING OFFICE	0000.00.00.1.077	REV. C
THE DRAWING IS THE PROPERTY OF TATA STEEL UK LIMITED AND IS NOT TO BE REPRODUCED OR TRANSMITTED IN ANY FORM OR BY ANY MEANS, ELECTRONIC OR MECHANICAL, WITHOUT THE WRITTEN PERMISSION OF TATA STEEL UK LIMITED. UNLESS OTHERWISE SPECIFIED, THE DRAWING IS THE PROPERTY OF TATA STEEL UK LIMITED.		RECEIVING OFFICE		
JOB REF : EN-1264				
CAD FILE : 00.00.00.1.077				
DRG. NO.	DRG. NO.			REV.

- BRIDGE STRUCTURE
- PROJECT PIPEWORK
- EXTENT OF NEW WORK