

Superseded

LIZ LAKE
ASSOCIATES
LANDSCAPE ARCHITECTS

office@lizlake.com www.lizlake.com

2304 011
LLAP Play Area Design



Timber balancing course supplied by Russel Play: 'www.russel-play.com'




Informal stepping stones retained from site during excavation.



Mown amenity grass and wildflower meadow.



Timber Bench supplied by Russel Play: 'www.russel-play.com'

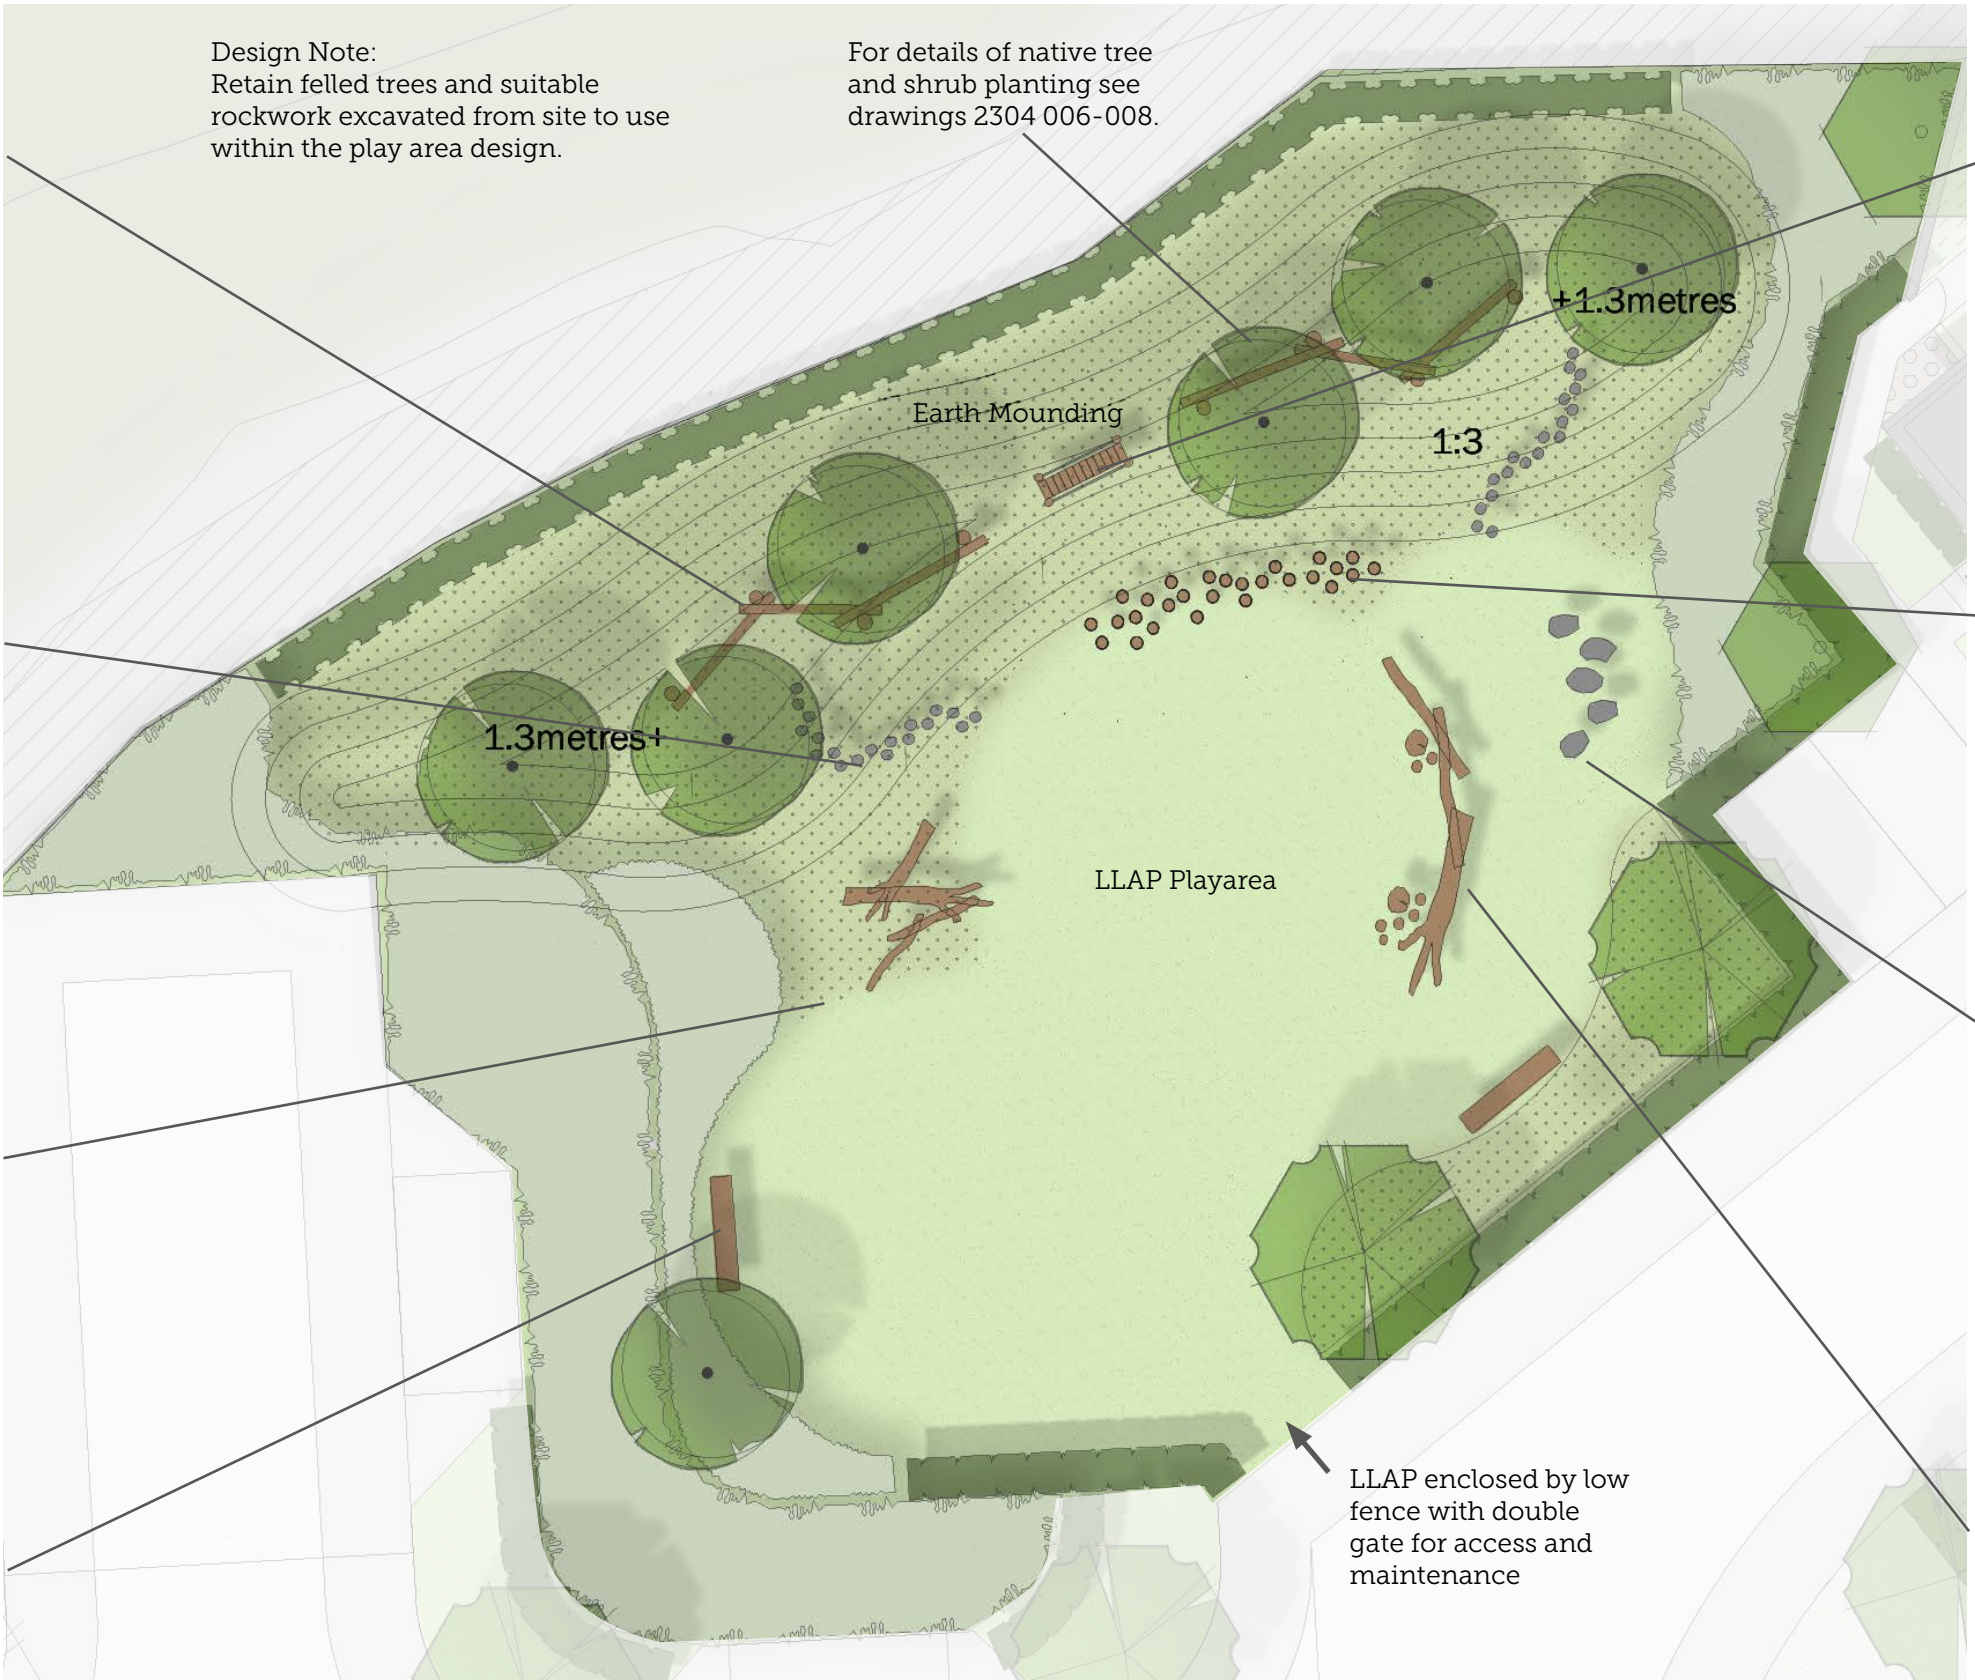

Timber wobble footbridge with rope supplied by Russel Play: 'www.russel-play.com'



Timber stepping logs supplied by Russel Play: 'www.russel-play.com'



Informal play boulders.



Retained felled trees used as informal play. Tree trunks to be ground anchored as required to provide stability.