
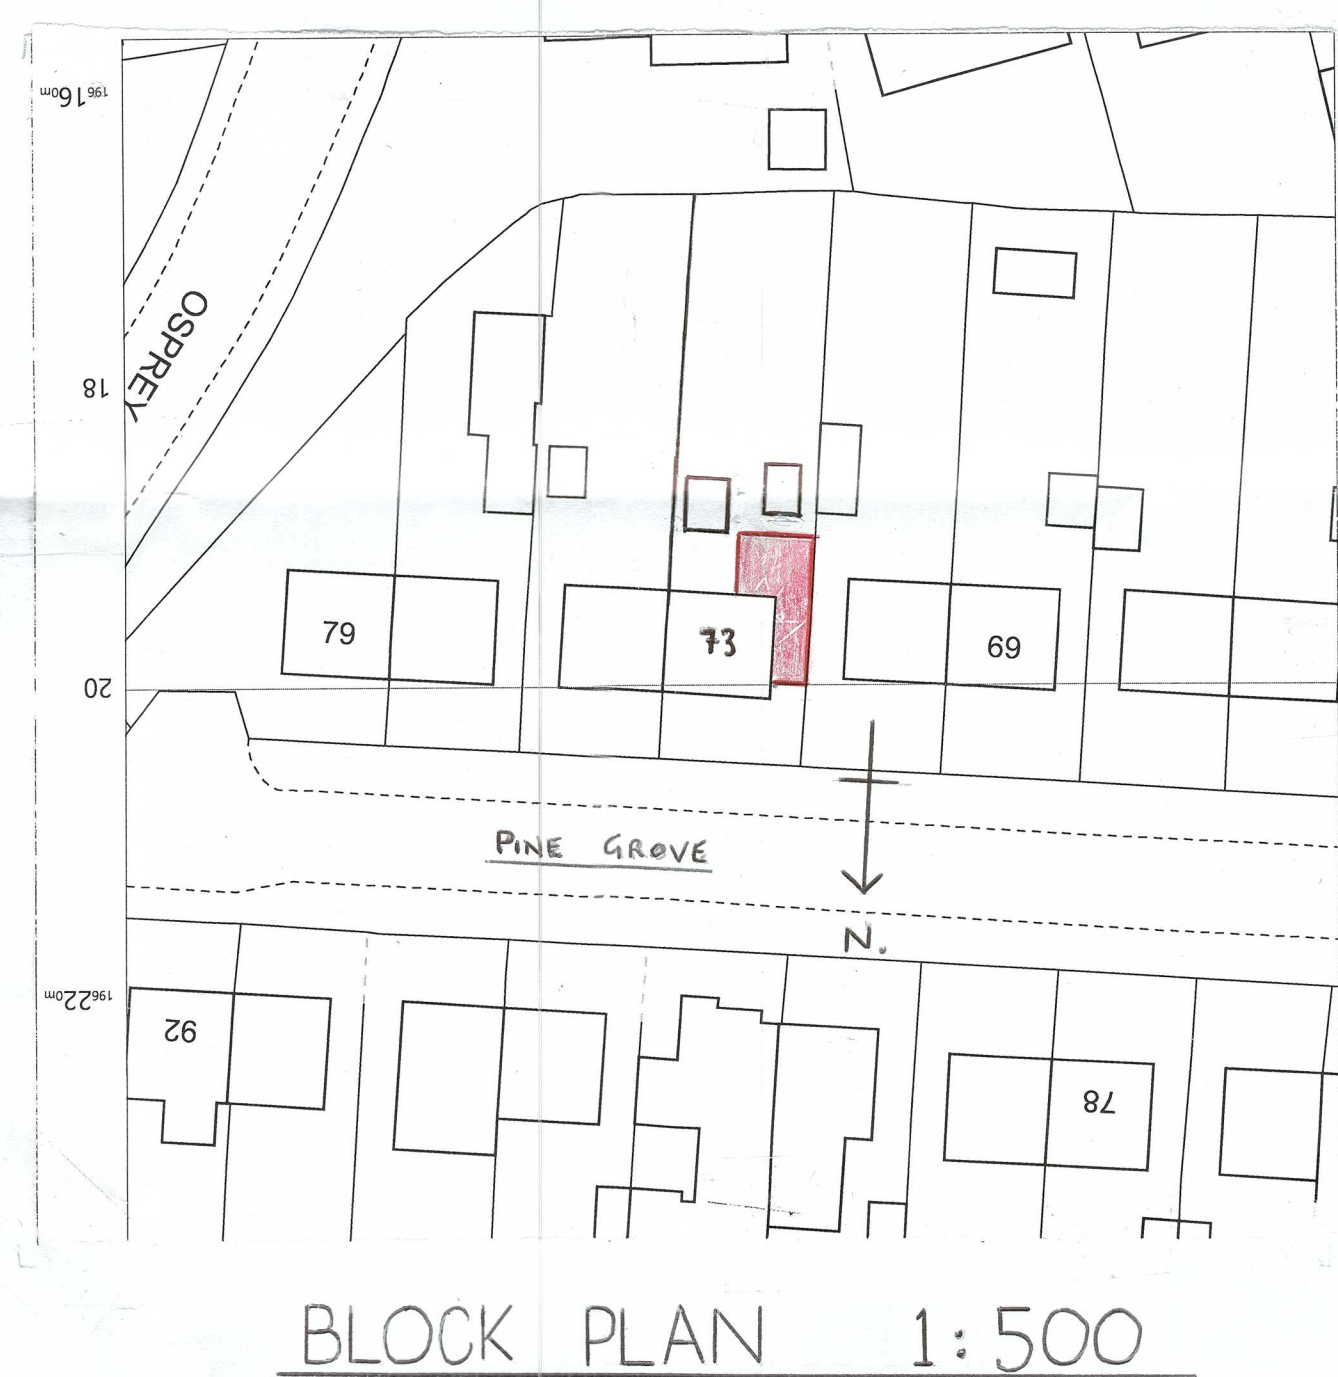
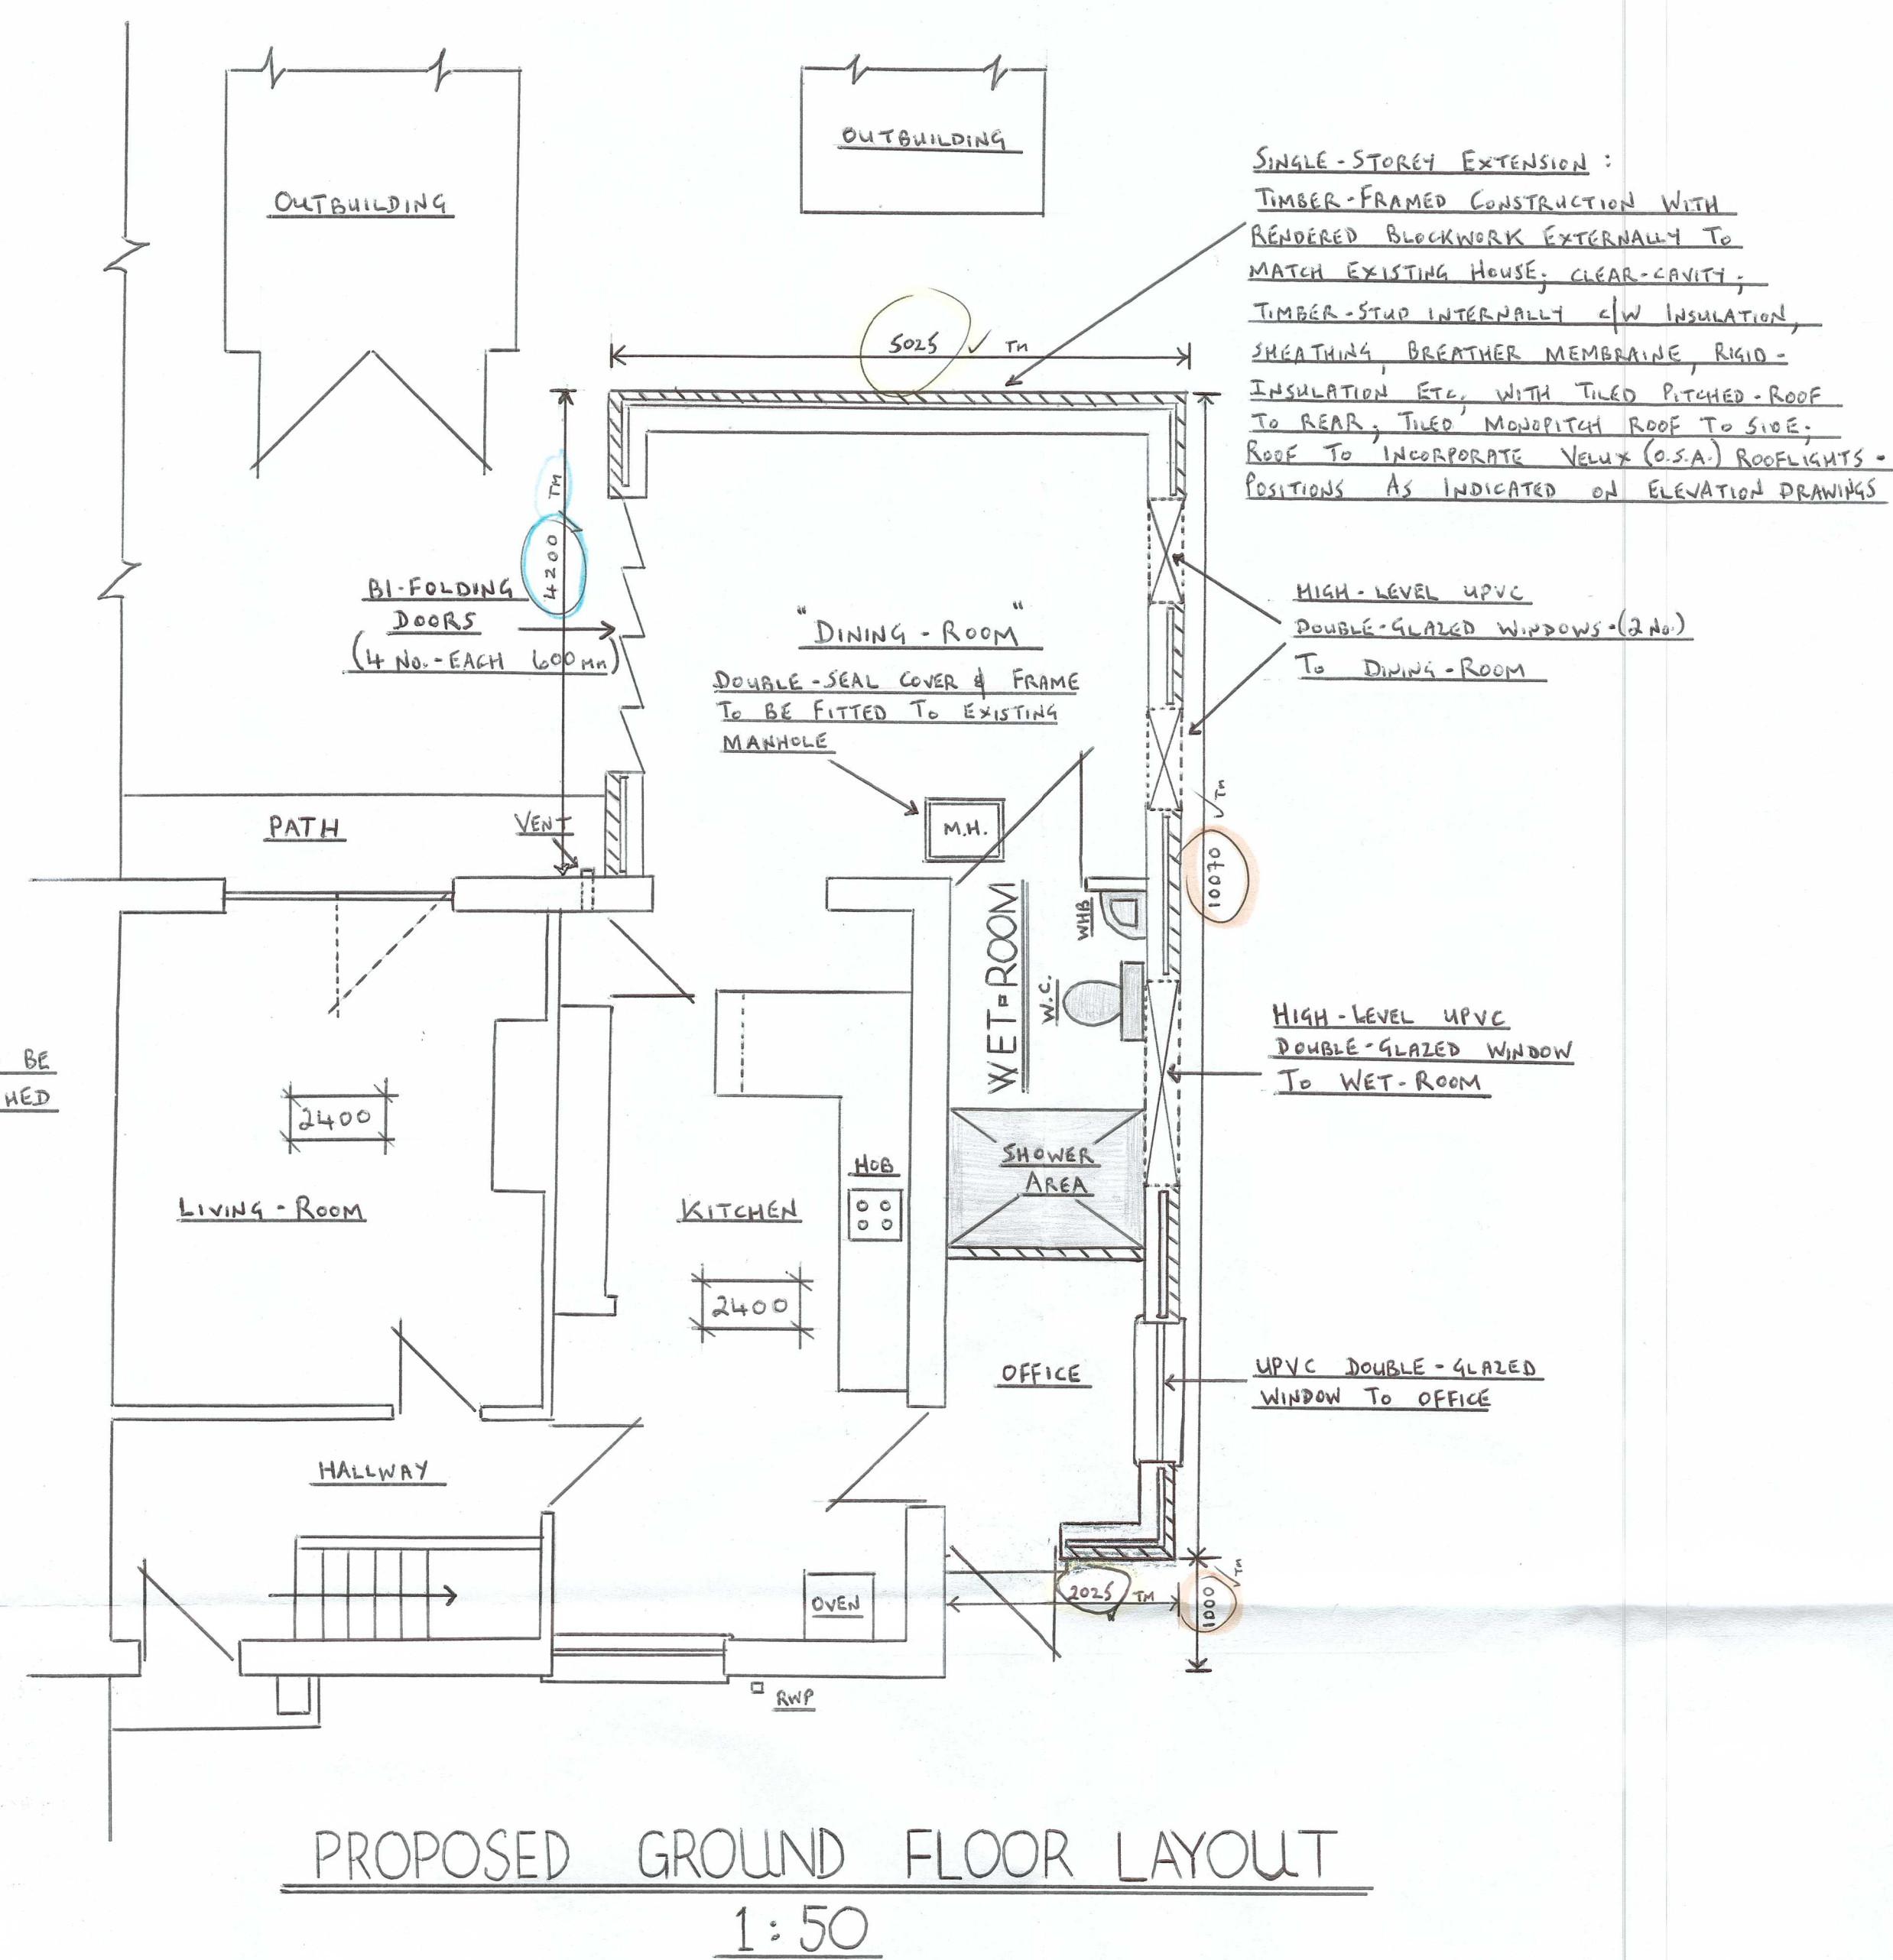


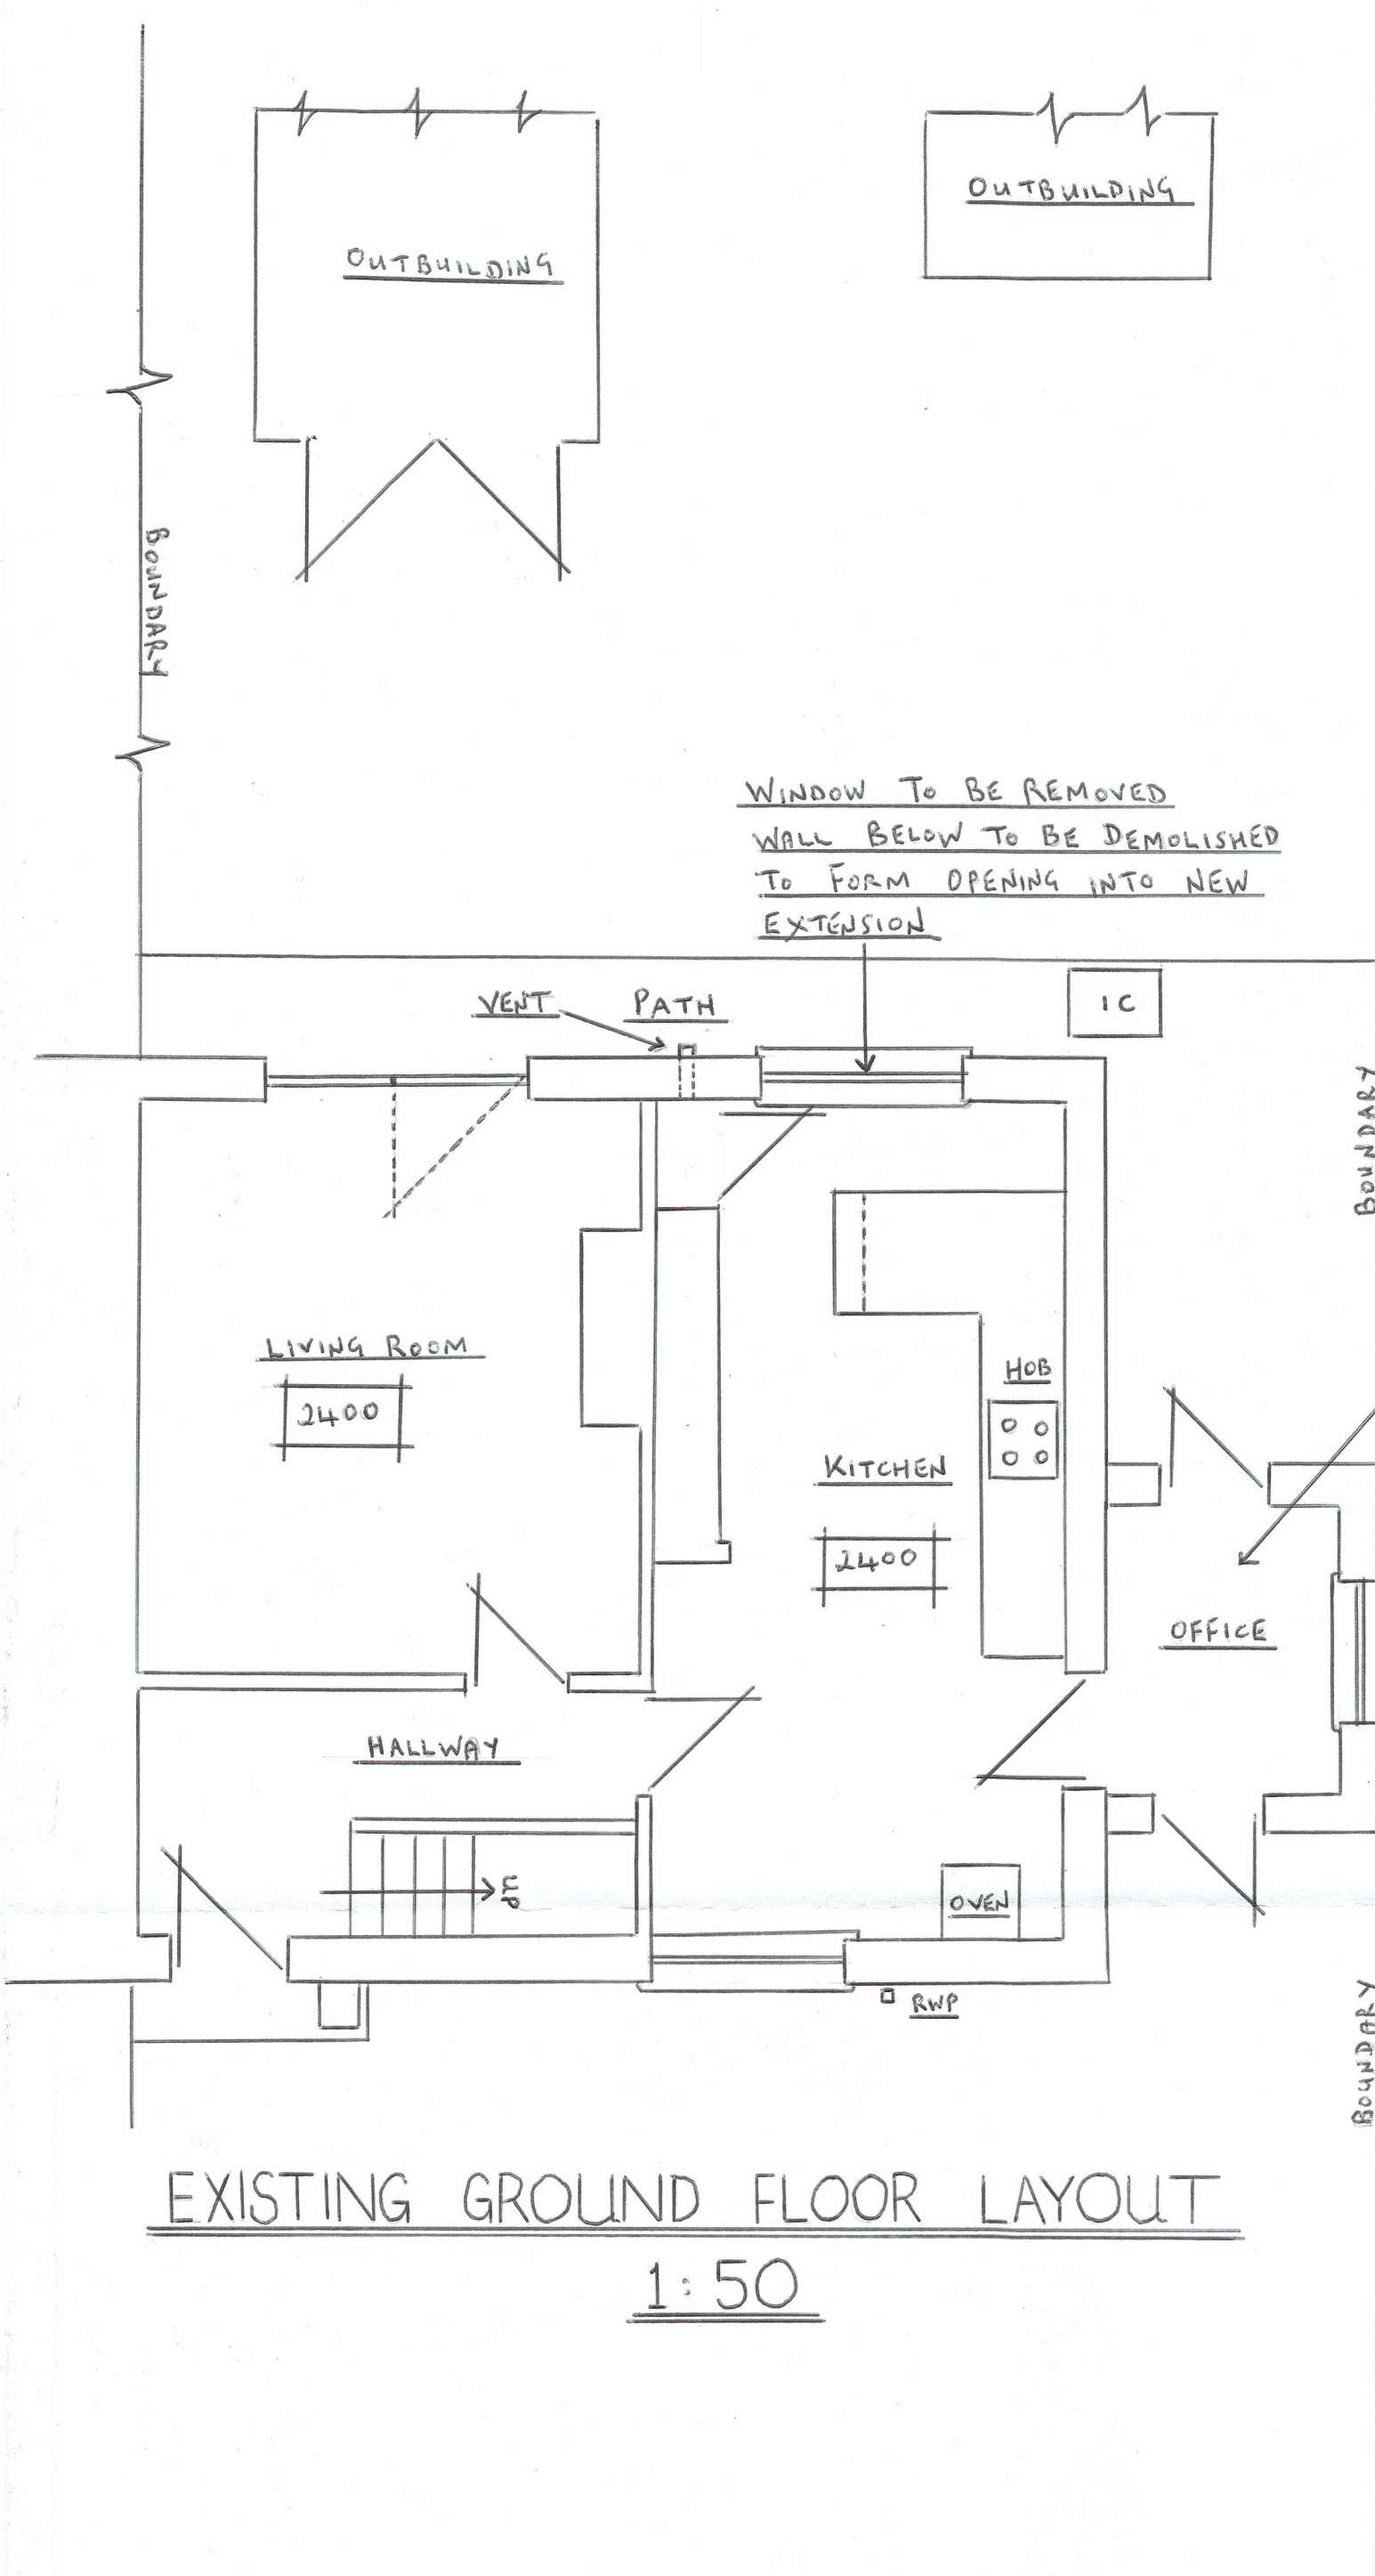

PROPOSED SINGLE-STOREY TIMBER FRAMED REAR/SIDE EXTENSION; DINING-ROOM (REAR) AND WET ROOM (SIDE REAR) AND OFFICE (FRONT SIDE) WITH RENDERED BLOCKWORK EXTERNALLY TO MATCH EXISTING HOUSE, TILED PITCHED-ROOF (TO REAR); TILED MONO-PITCH ROOF (TO SIDE) OF NEW EXTENSION; TYPE AND COLOUR TO MATCH EXISTING HOUSE FOR MR. & MRS. HODGSON, 73 PINE GROVE, CIMLA, NEATH, SA11-3RH; SHEET 2 OF 2

SCALES : 1:500; 1:1250; 1:50 :