


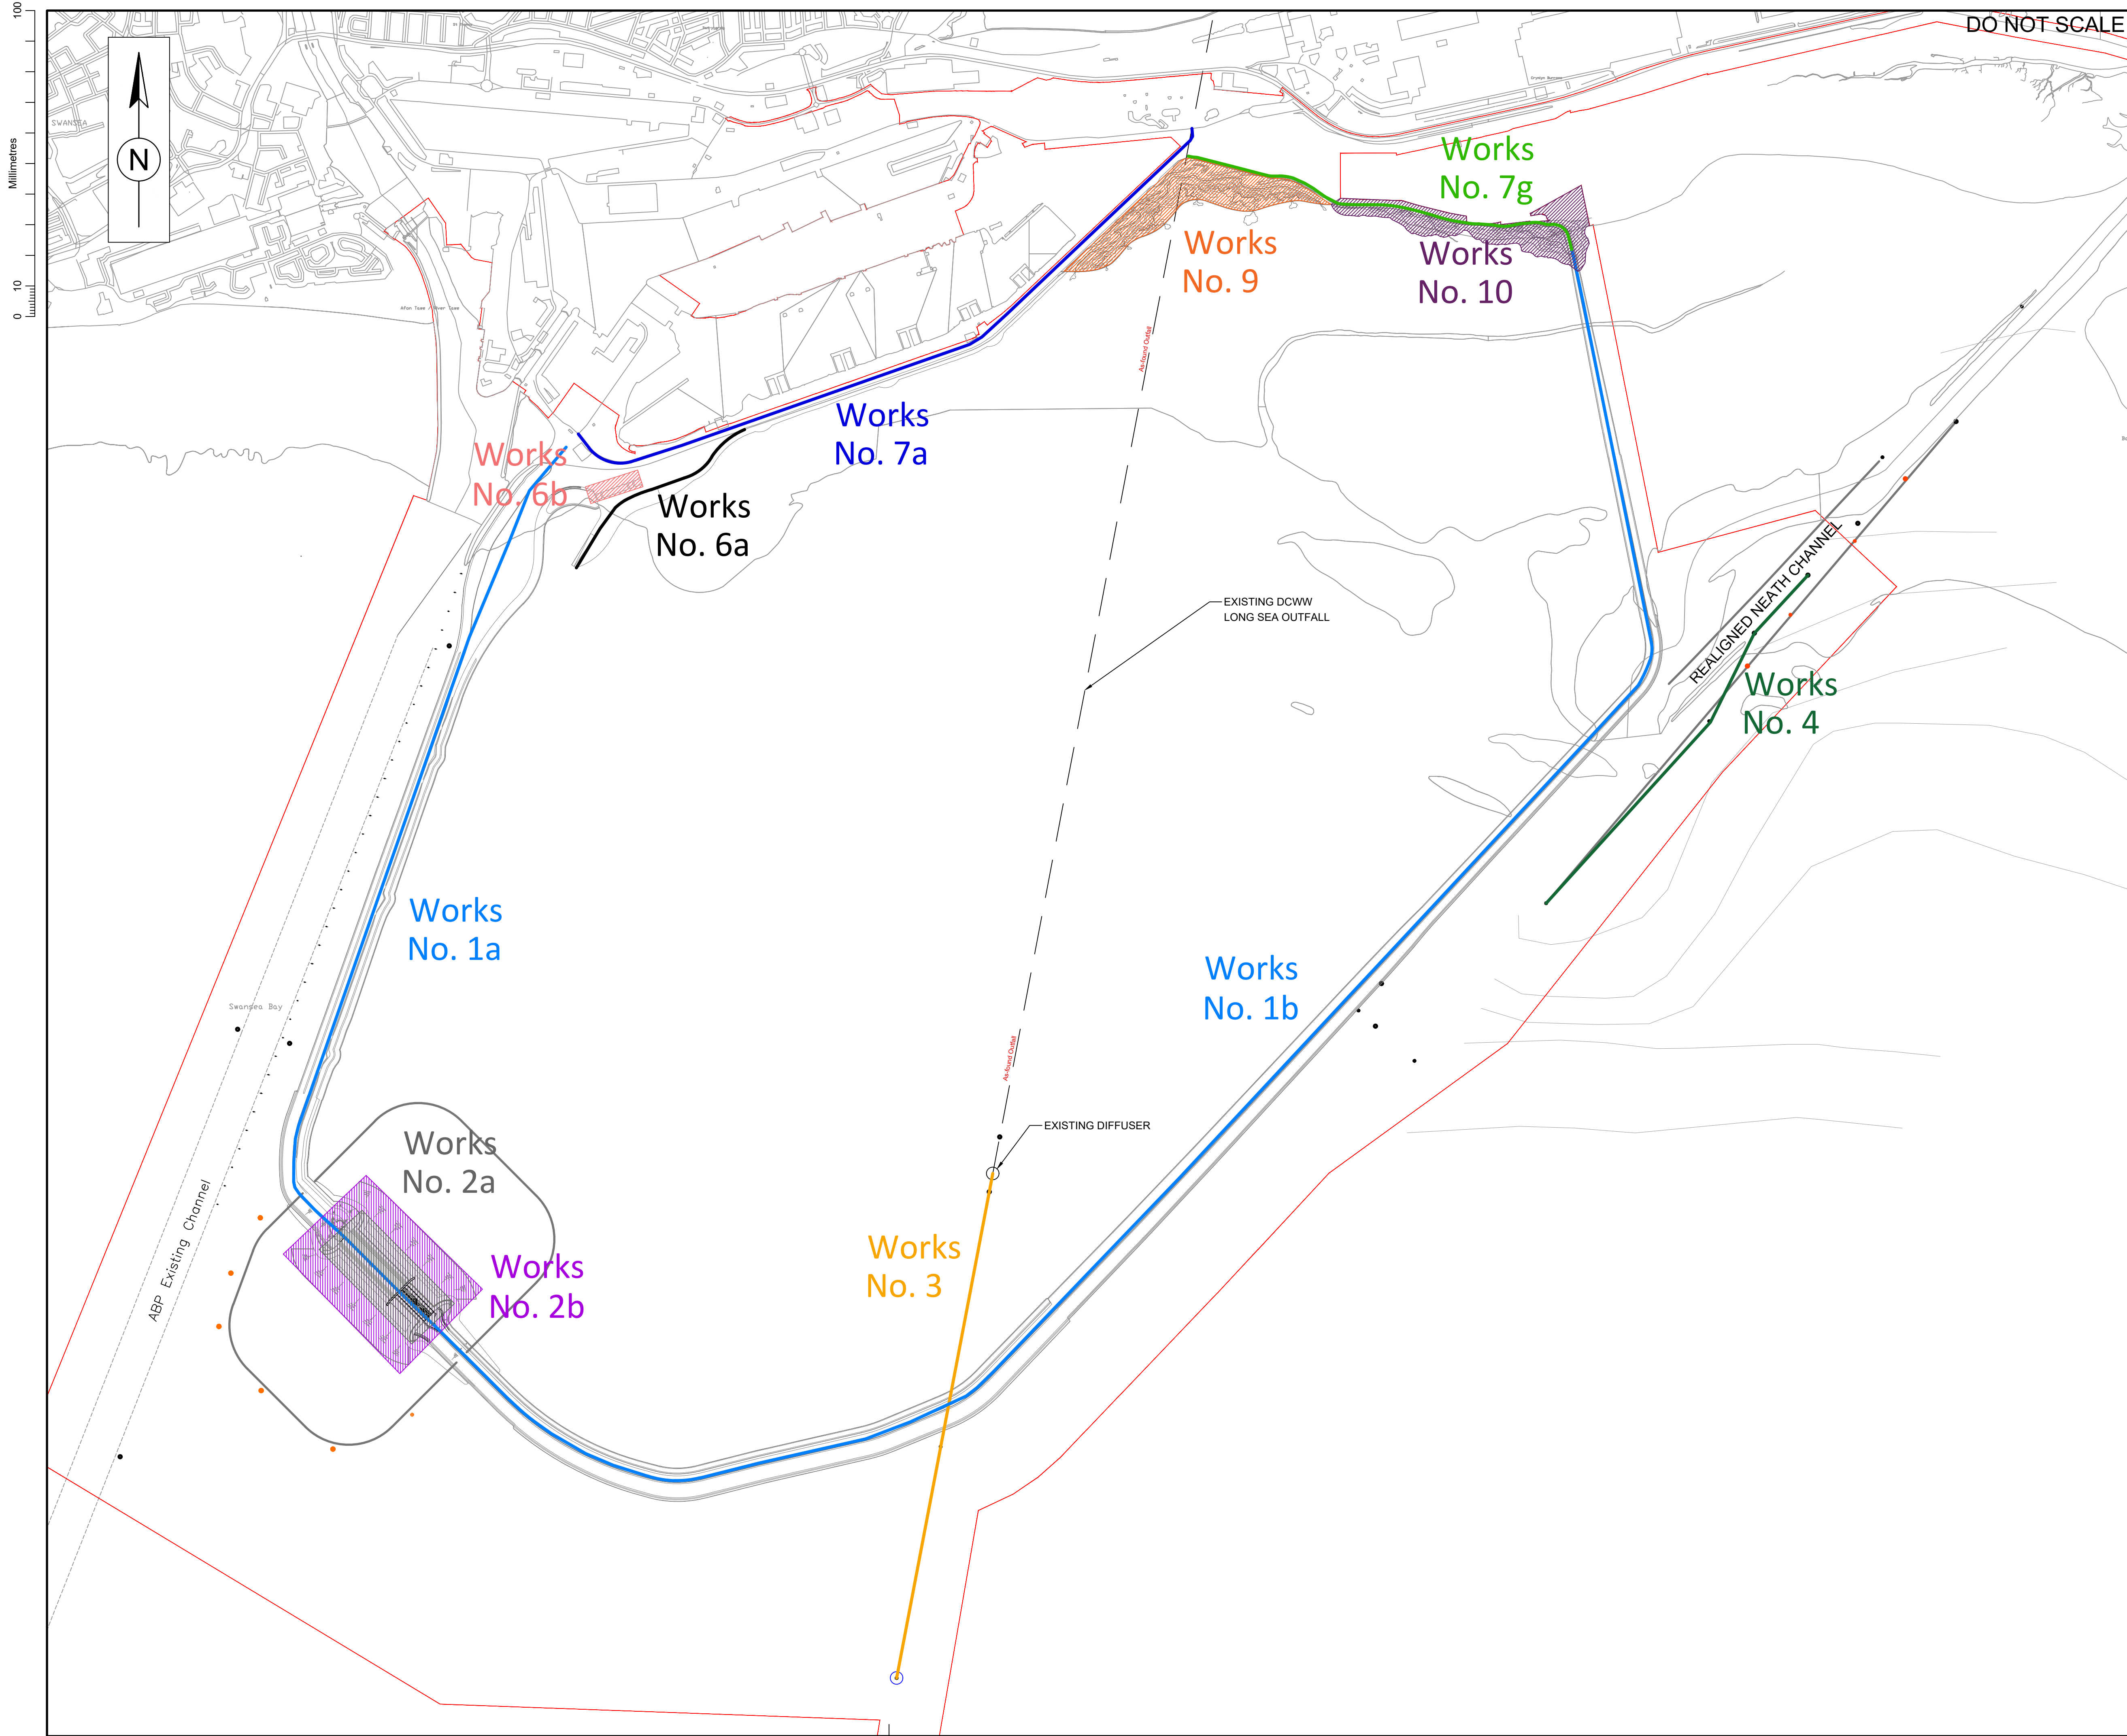

DO NOT SCALE

SAFETY, HEALTH AND ENVIRONMENTAL INFORMATION

CONSTRUCTION

MAINTENANCE/CLEANING

DECOMMISSIONING/DEMOLITION

All works will be carried out by a competent contractor working, where appropriate, to an approved method statement

KEY:

DEPTH CONTOUR DERIVED FROM 2012 TITAN BATHYMETRIC SURVEY

DCO SITE BOUNDARY

LIMIT OF DEVIATION (DCO)

NOTES:

1. ALL DIMENSIONS ARE IN MILLIMETRES UNLESS SHOWN OTHERWISE.

2. ALL LEVELS ARE IN METRES TO CHART DATUM, (CD).

OS MAP

Contains Ordnance Survey data © Crown copyright and database right 2013

|      |              |             |    |       |       |    |
|------|--------------|-------------|----|-------|-------|----|
| 00   | TENDER ISSUE |             |    | TDA   | PS    | AD |
| Rev. | Date         | Description | By | Chk'd | App'd |    |

Drawing Status

FIT FOR TENDER

TIDAL LAGOON

SWANSEA BAY

Pillar & Lucy House

Merchants Road

The Docks

Gloucester

GL2 5RG

Info@tidallagoonpower.com

+44 (0)1452 303892

Project Title

SWANSEA BAY TIDAL LAGOON

Drawing Title

DCO WORKS NUMBERS

|               |          |          |         |            |
|---------------|----------|----------|---------|------------|
| Scale         | Designed | Drawn    | Checked | Authorised |
| 1:10 000      | TLP      | PS       | FC      | FC         |
| Original Size | Date     | Date     | Date    | Date       |
| A1            | 14/02/17 | 14/02/17 |         |            |

|                |          |
|----------------|----------|
| Drawing Number | Revision |
|                | 00       |

Copyright © Tidal Lagoon Plc