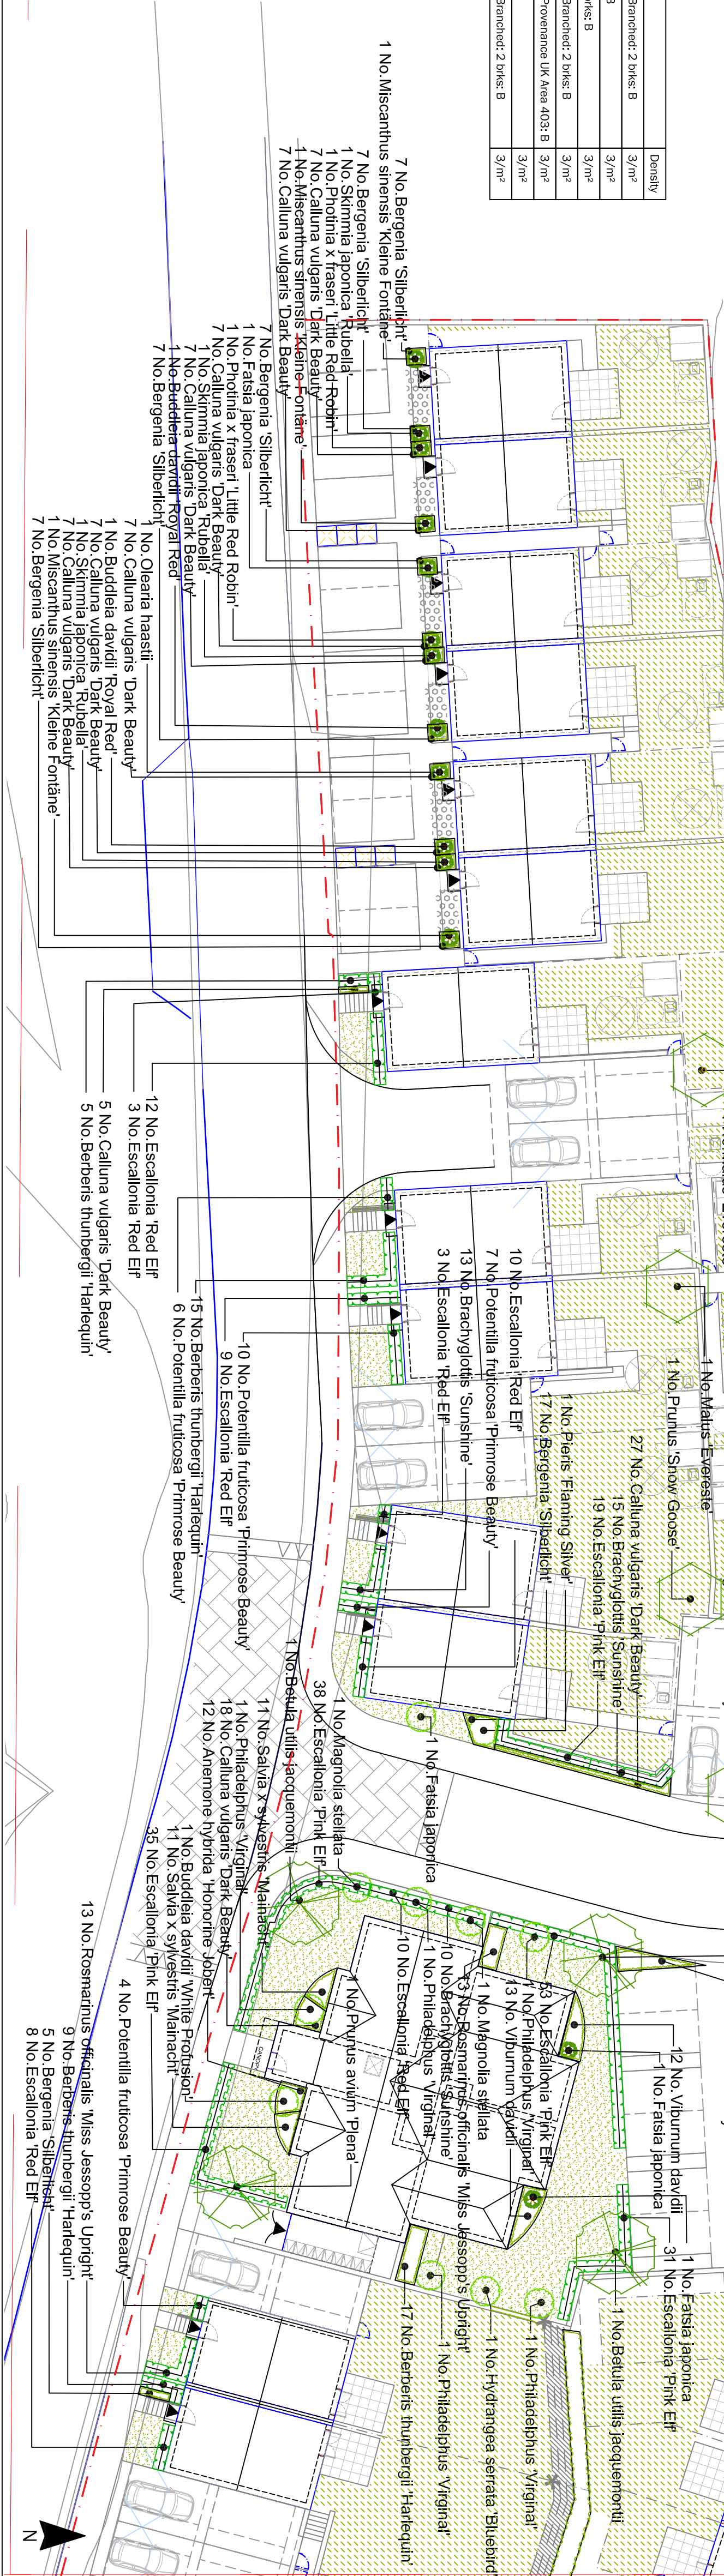


## LEGEND

[illegible][illegible][illegible]

|                 |                     |
|-----------------|---------------------|
| Title:          | Printing Plan 3x3   |
| Project:        | HedgeGate Coal Duro |
| Client:         | JEUH                |
| Date:           | August 2019         |
| Scale:          | 1250' x AL          |
| Drawing No:     | 2304-008            |
|                 | 05                  |
| Town & Section: | E - Middleburg      |