


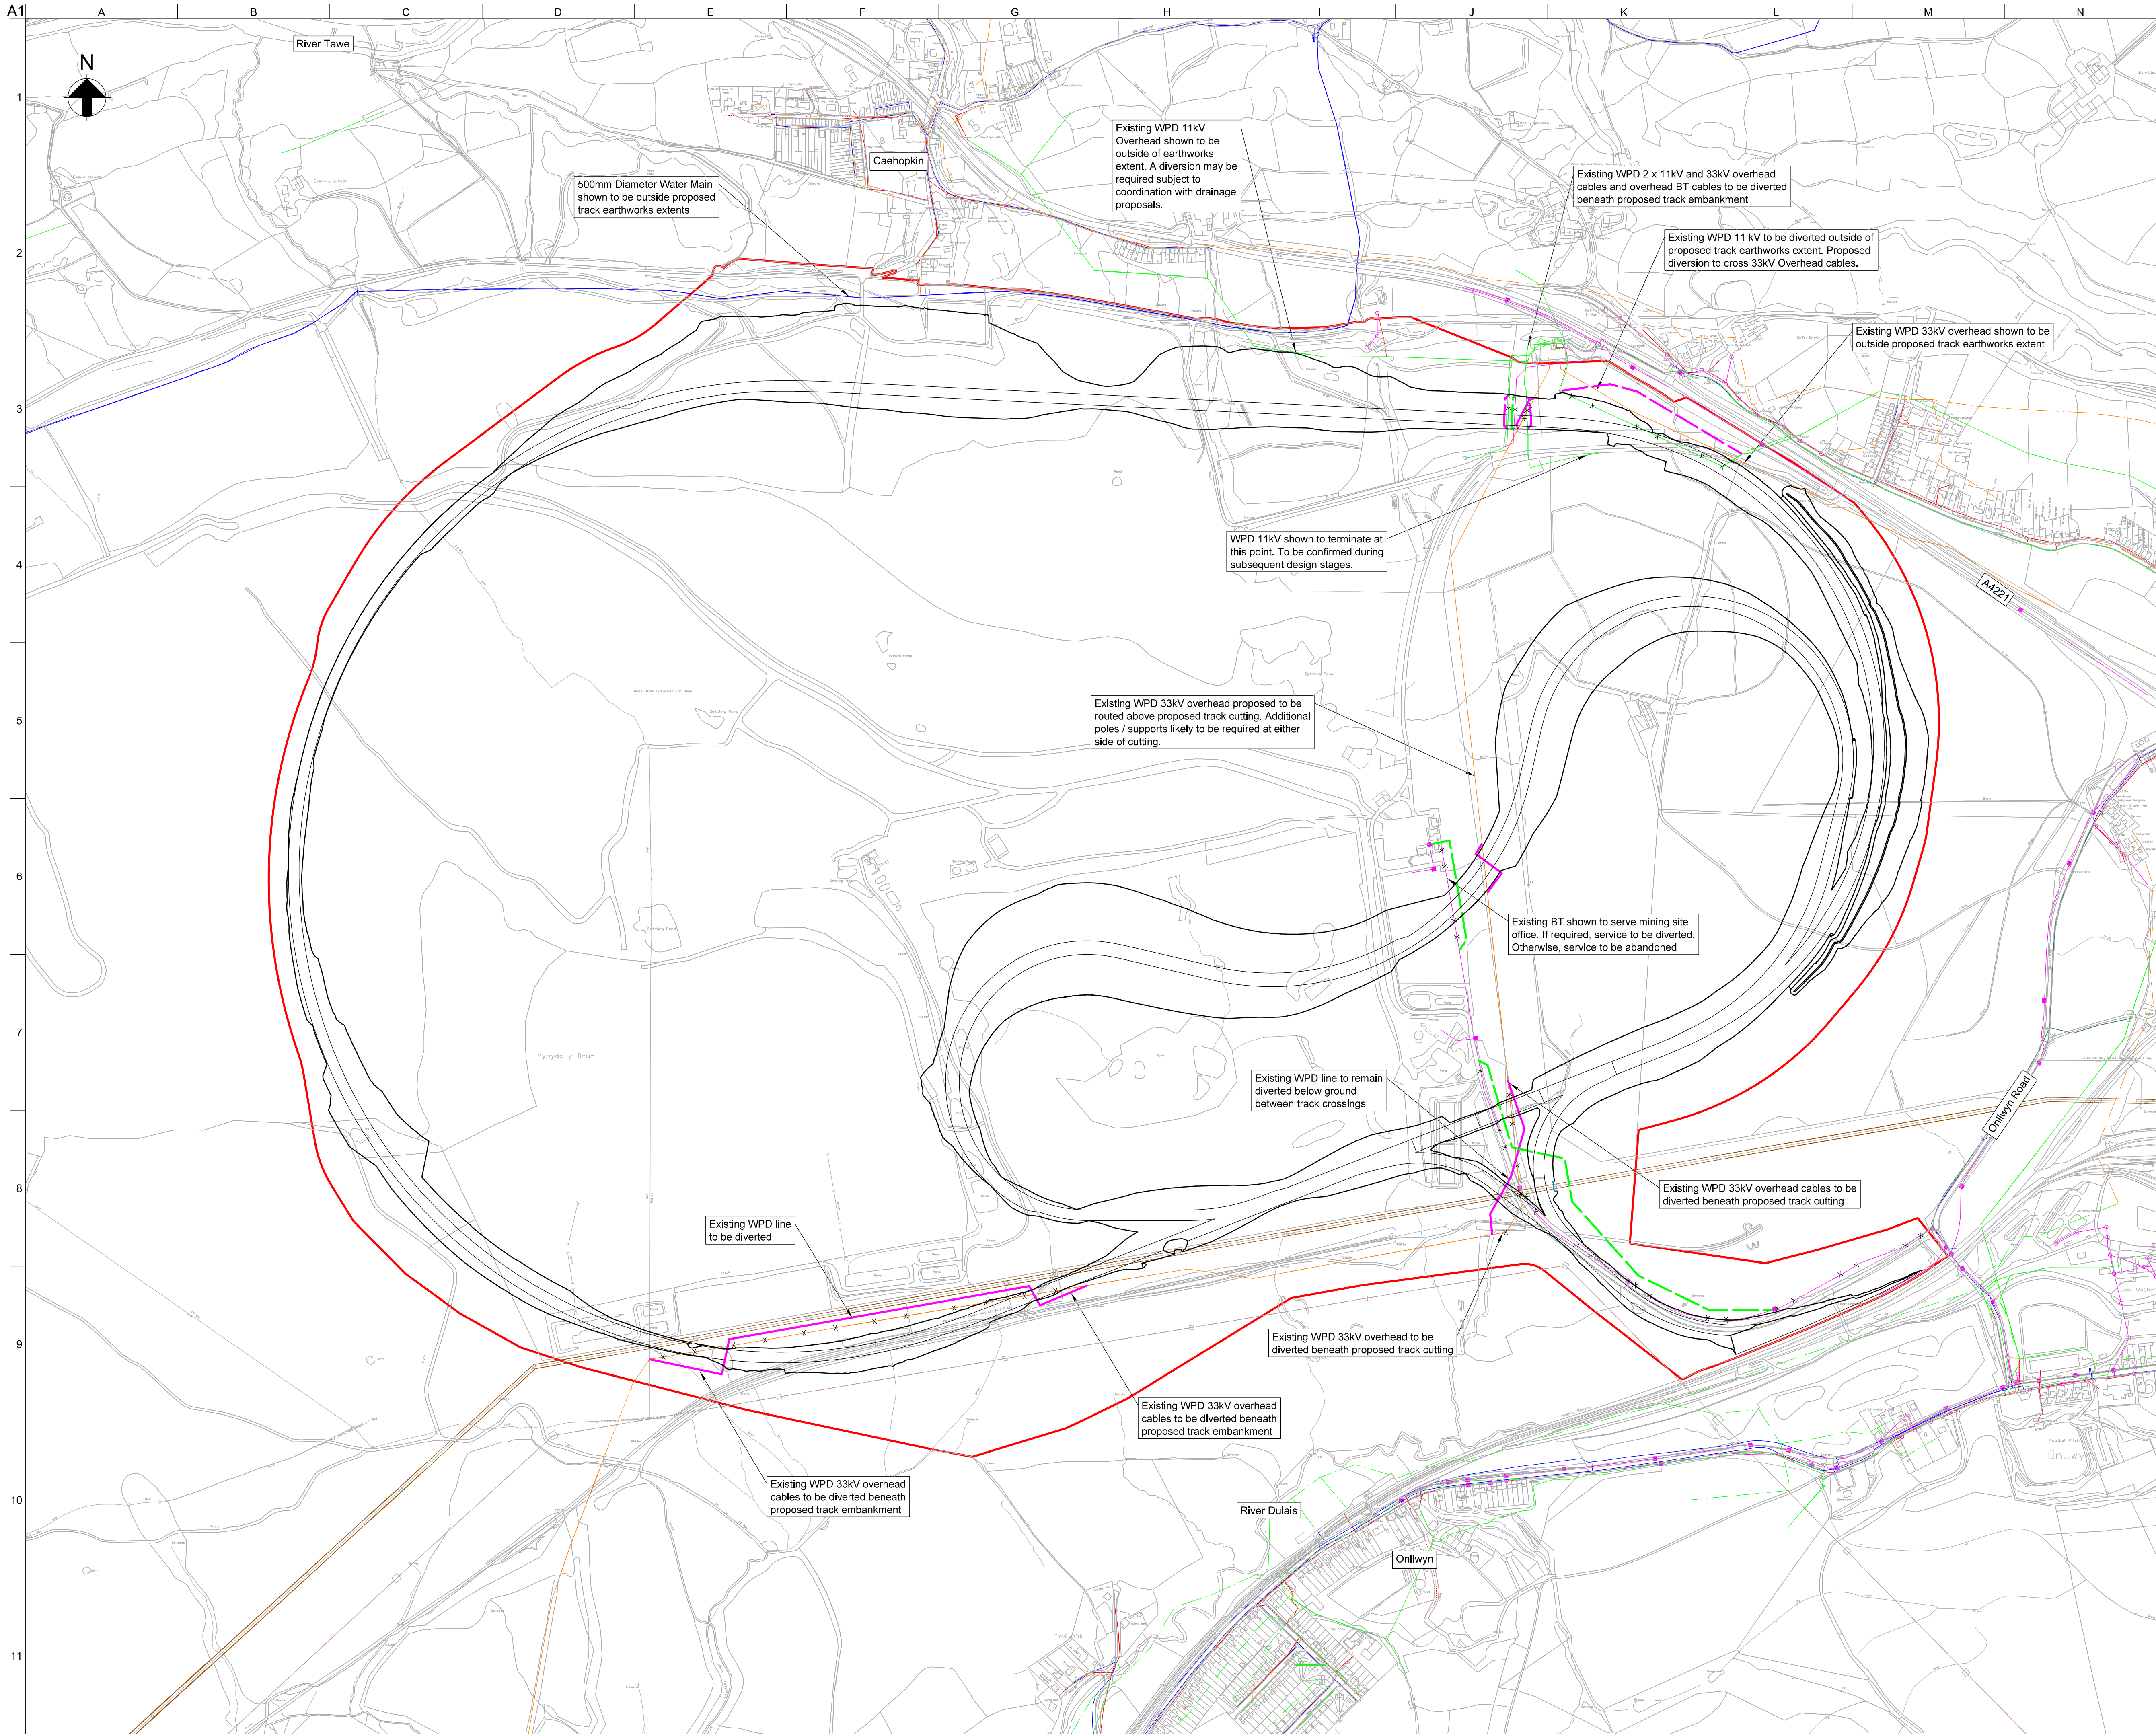

Do not scale

Legend

- Planning Application Boundary
- Proposed Earthworks Extents
- Existing National Grid Overhead Line
- Existing DCWW Storm Sewer
- Existing DCWW Foul Sewer
- Existing DCWW Combined Sewer
- Existing Water Main
- Existing BT
- Existing WPD Service Line
- Existing WPD PL
- Existing WPD LV
- Existing WPD 132kV HV
- Existing WPD 33kV HV
- Existing WPD 11kV HV
- x x Existing service to be diverted / abandoned
- Proposed WPD 11kV Diversion
- Proposed WPD 33kV Diversion
- Proposed BT Diversion

Notes

- All dimensions are in metres unless noted otherwise. All elevations are in metres Above Ordnance Datum (AOD). Do not scale.
- The utility information shown has been taken from Statutory Record plans. No responsibility is taken for the accuracy of this information.
- The location and alignment of utilities may vary from that shown. Statutory plans received may not be complete and as such uncharted services could be present. A buried services survey should be undertaken during future design stages to confirm alignment.
- The proposed utility diversions shown is indicative and subject to agreement with the statutory undertaker.
- Where utilities are shown to be abandoned, the utilities are to be confirmed as redundant by the statutory undertaker.
- Utilities diverted below ground are to be provided with sufficient cover to meet the future anticipated loading requirements for the site. All utilities to cross perpendicular to the track in accordance with Best Practice for Under Track Crossings. Depth of cover and protective measures if required are to be agreed by the statutory undertaker.

P01	06/12/19	CB	RV	JS
Issued for Planning				
Issue	Date	By	Chkd	Appd

ARUP

4 Pierhead St, Capital Waterside
Cardiff, CF10 4QP
T +44(0)29 20473127 F +44(0)29 20472277
www.arup.com

Client
Celtic Energy

Job Title
**Nant Helen Complementary
Restoration Earthworks**

Drawing Title
Proposed Utilites Diversions

Scale at A1
1:5000

Discipline
Infrastructure

Drawing Status
Planning

Job No 264904	Drawing No CG1015	Issue P01
-------------------------	-----------------------------	---------------------

J:\264904\264904-004 Internal Project Data\4-30 Drawings\4-31 Issue drawings\Celtic Energy\CG1015.dgn