


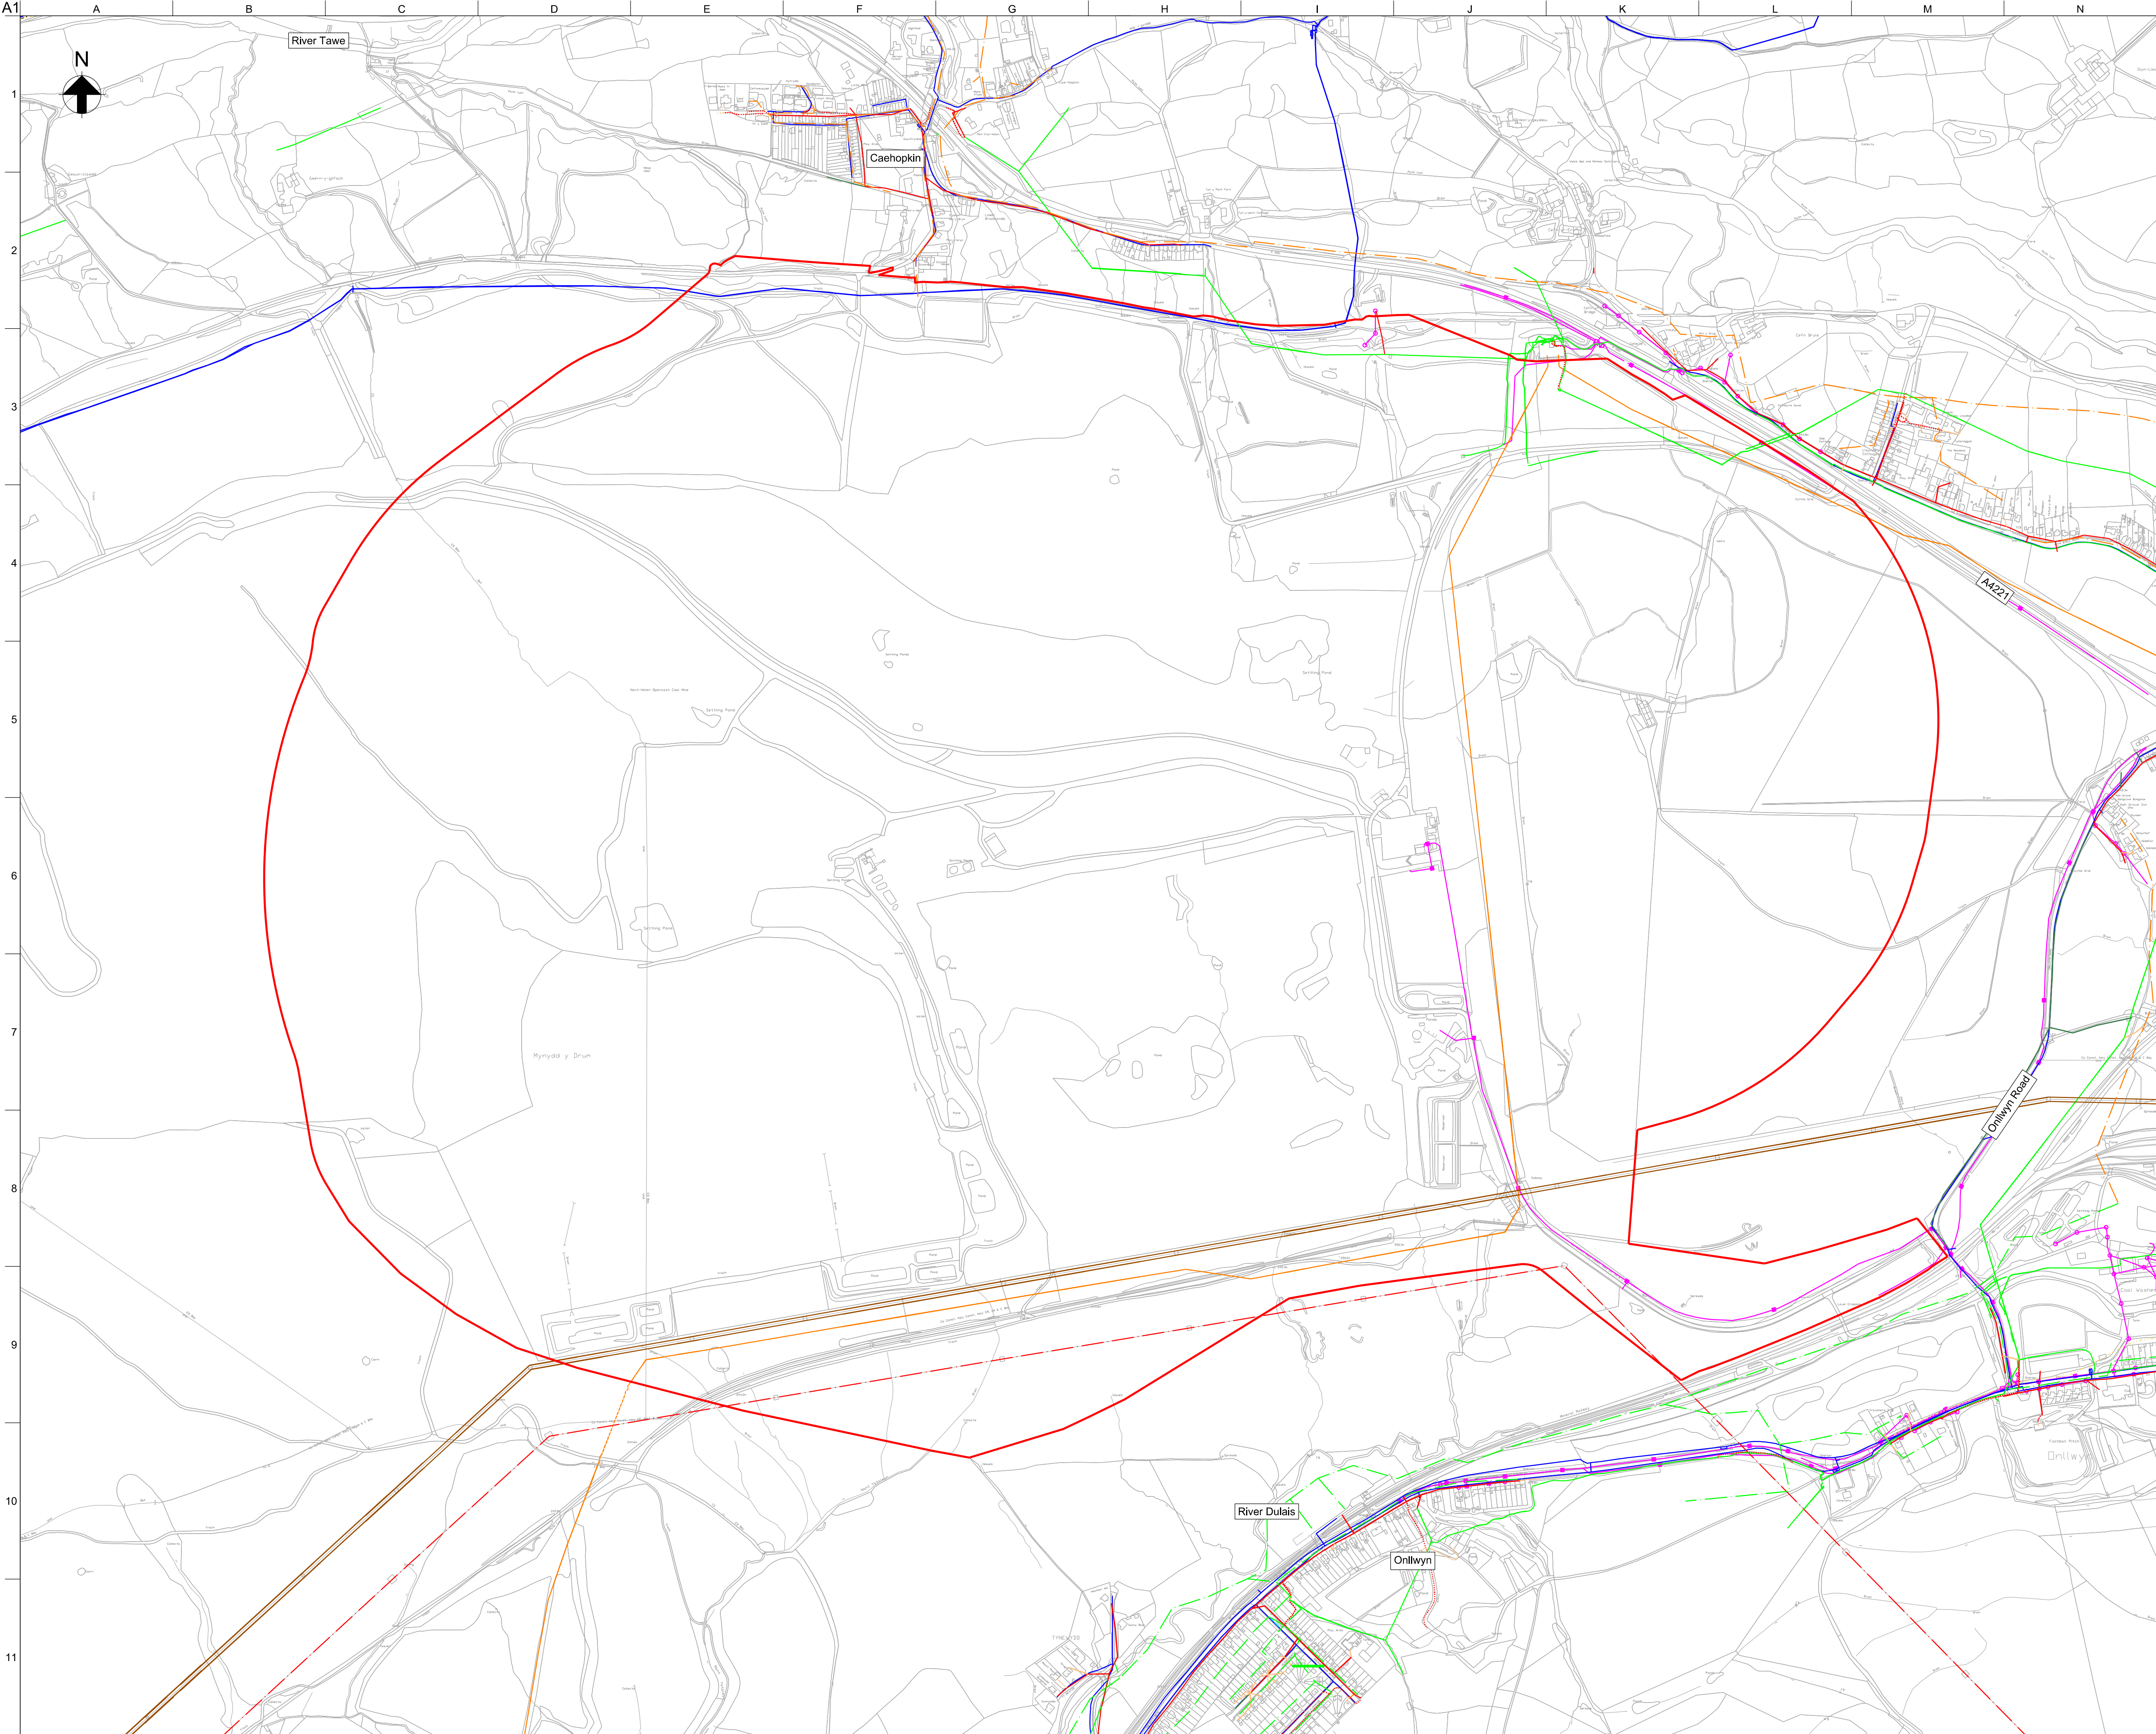

- Legend**
- Planning Application Boundary
 - Existing National Grid Overhead Line
 - Existing DCWW Storm Sewer
 - Existing DCWW Foul Sewer
 - Existing DCWW Combined Sewer
 - Existing Water Main
 - Existing BT
 - Existing WPD Service Line
 - Existing WPD PL
 - Existing WPD LV
 - Existing WPD 132kv HV
 - Existing WPD 33kv HV
 - Existing WPD 11kv HV

- Notes**
- All dimensions are in metres unless noted otherwise. All elevations are in metres Above Ordnance Datum (AOD). Do not scale.
 - The utility information shown has been taken from Statutory Record plans. No responsibility is taken for the accuracy of this information.
 - The location and alignment of utilities may vary from that shown. Statutory plans received may not be complete and as such uncharted services could be present. An overhead and a buried services survey should be undertaken during future design stages to confirm utility alignment.

P01	06/12/19	CB	RV	JS
Issued for Planning				
Issue	Date	By	Chkd	Appd

ARUP

4 Pierhead St, Capital Waterside
Cardiff, CF10 4QP
T +44(0)29 20473727 F +44(0)29 20472277
www.arup.com

Client
Celtic Energy

Job Title
**Nant Helen Complementary
Restoration Earthworks**

Drawing Title
Existing Utilities

Scale at A1
1:5000

Discipline
Infrastructure

Drawing Status Planning		
Job No 264904	Drawing No CG1010	Issue P01