


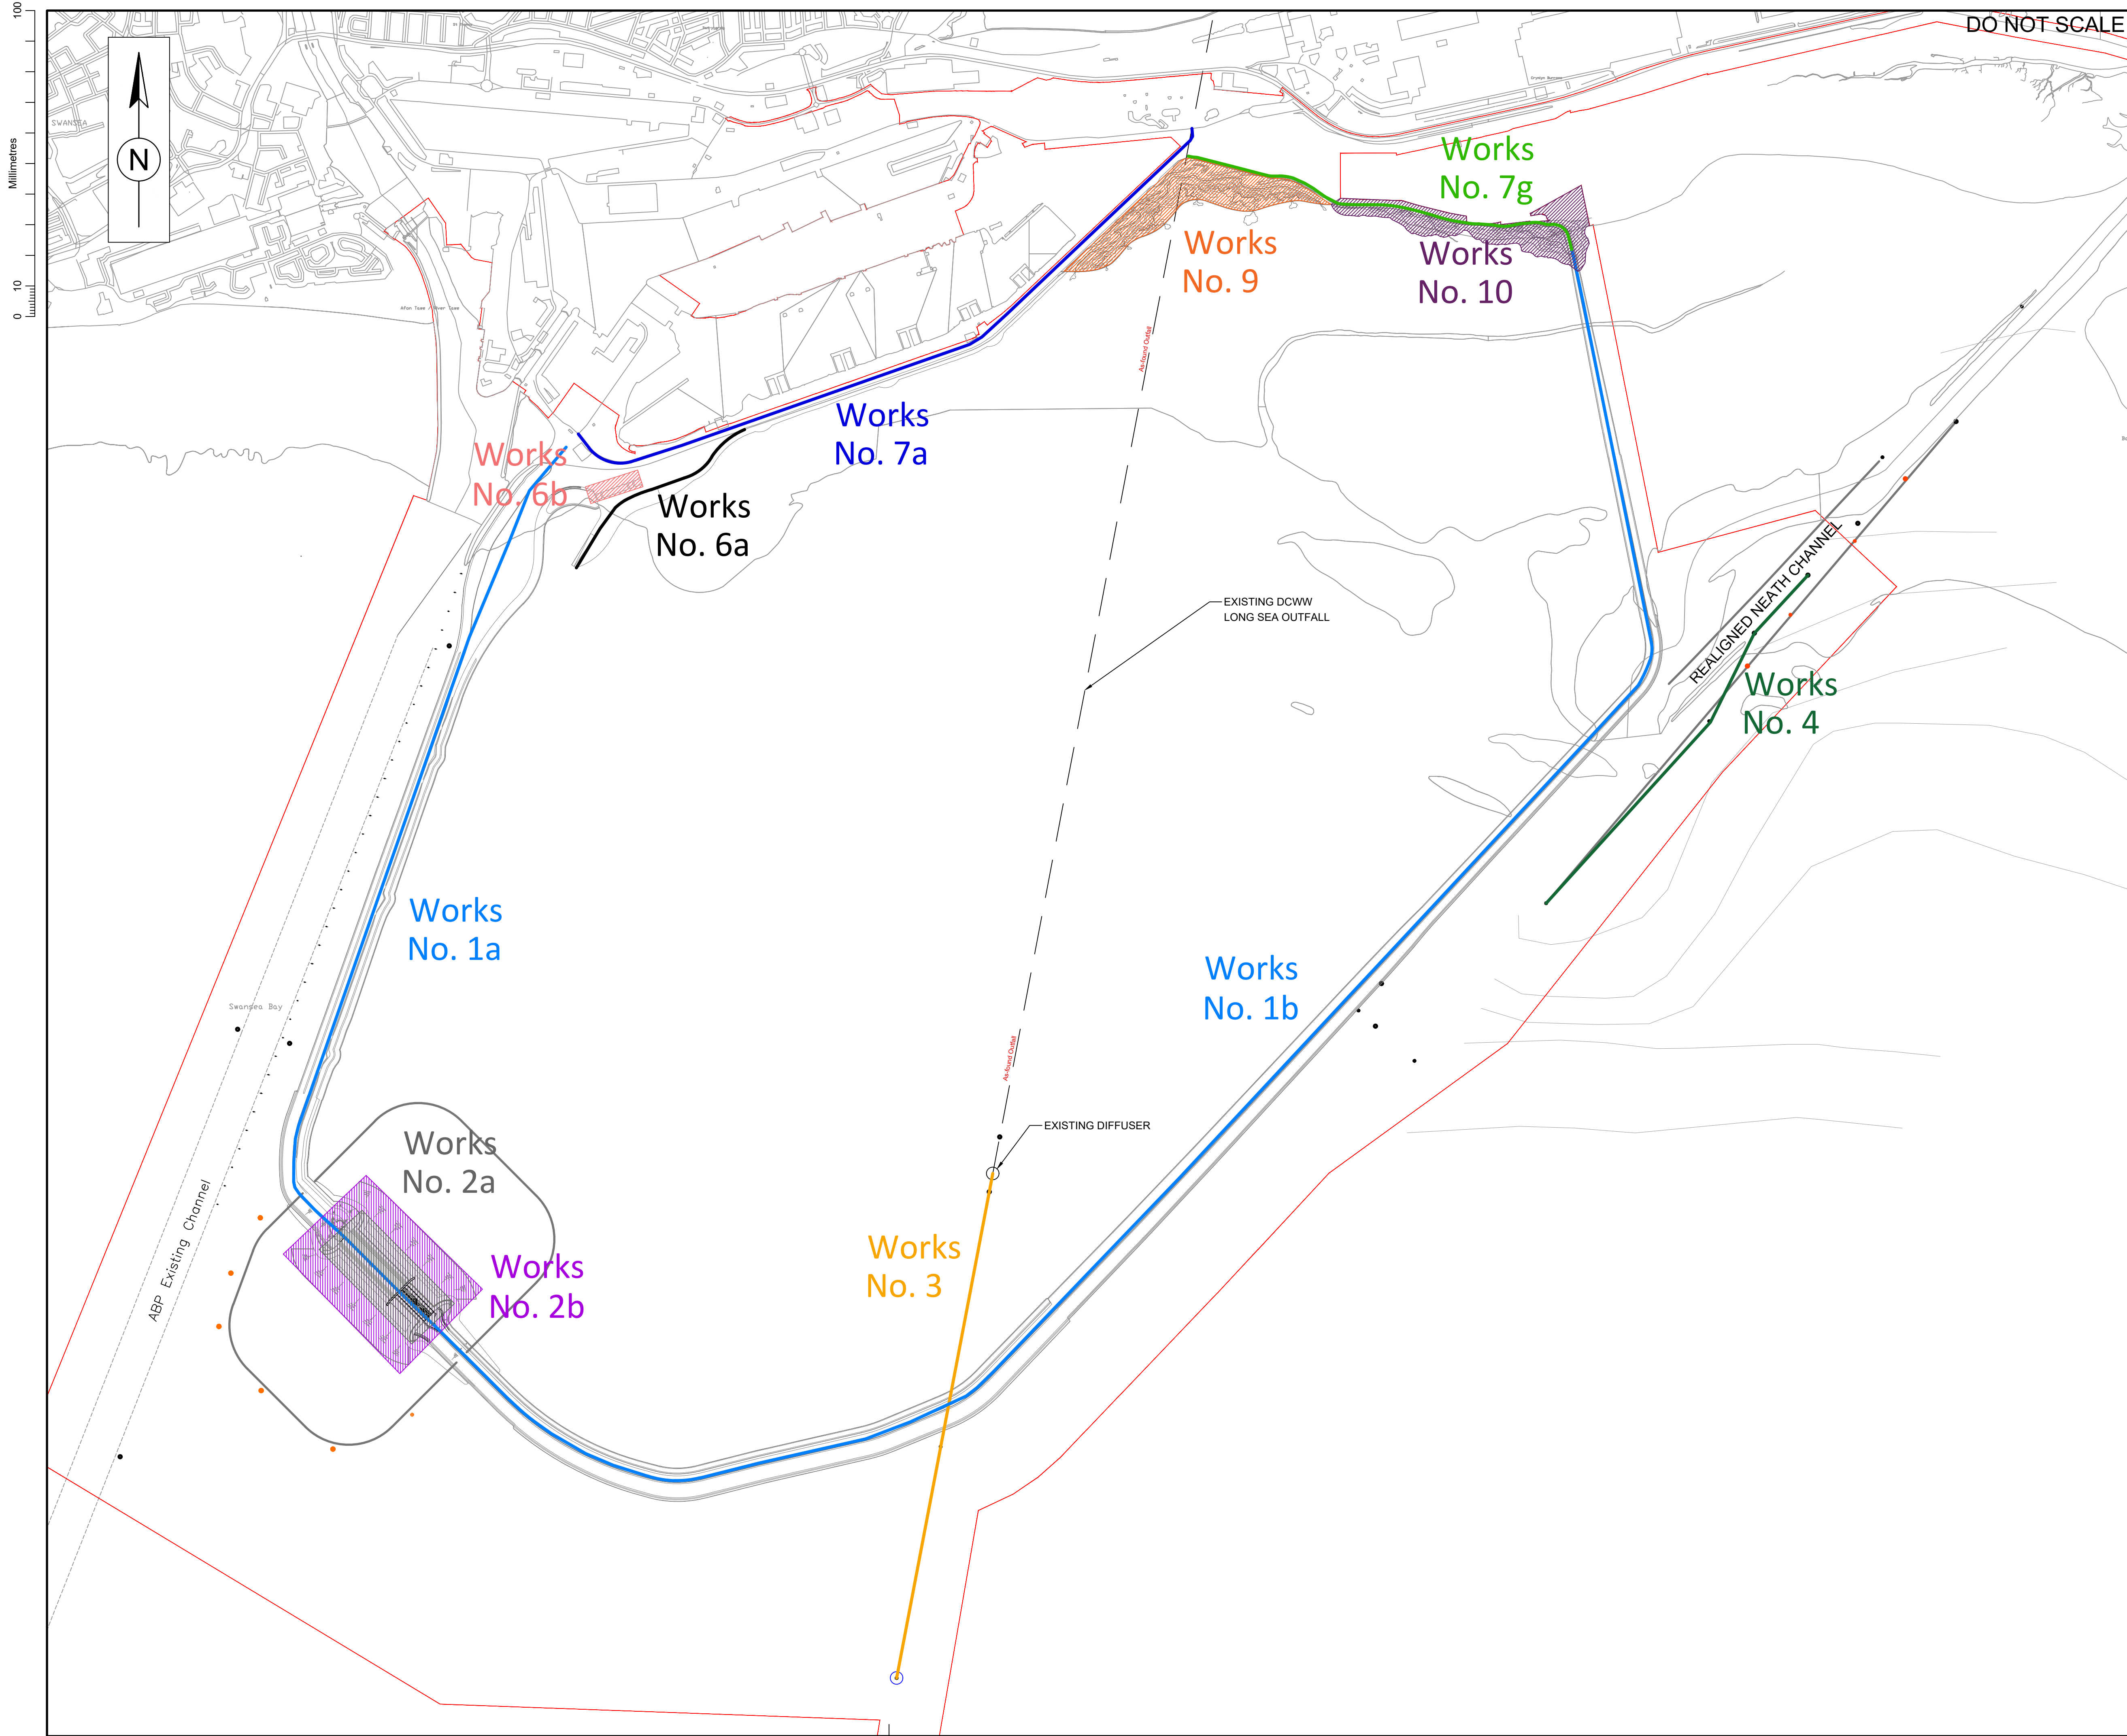

SAFETY, HEALTH AND ENVIRONMENTAL INFORMATION

CONSTRUCTION

MAINTENANCE/CLEANING

DECOMMISSIONING/DEMOLITION

All works will be carried out by a competent contractor working, where appropriate, to an approved method statement

KEY:

DEPTH CONTOUR DERIVED FROM 2012 TITAN BATHYMETRIC SURVEY

DCO SITE BOUNDARY

LIMIT OF DEVIATION (DCO)

NOTES:

1. ALL DIMENSIONS ARE IN MILLIMETRES UNLESS SHOWN OTHERWISE.

2. ALL LEVELS ARE IN METRES TO CHART DATUM, (CD).

OS MAP

Contains Ordnance Survey data © Crown copyright and database right 2013

00	TENDER ISSUE	TDA	PS	AD	
Rev.	Date	Description	By	Chk'd	App'd

Drawing Status

FIT FOR TENDER

TIDAL LAGOON

SWANSEA BAY

Pillar & Lucy House

Merchants Road

The Docks

Gloucester

GL2 5RG

Info@tidallagoonpower.com

+44 (0)1452 303892

Project Title

SWANSEA BAY TIDAL LAGOON

Drawing Title

DCO WORKS NUMBERS

Scale	Designed	Drawn	Checked	Authorised
1:10 000	TLP	PS	FC	FC
Original Size	Date	Date	Date	Date
A1	14/02/17	14/02/17		

Drawing Number	Revision
	00

Copyright © Tidal Lagoon Plc