


Millimetres

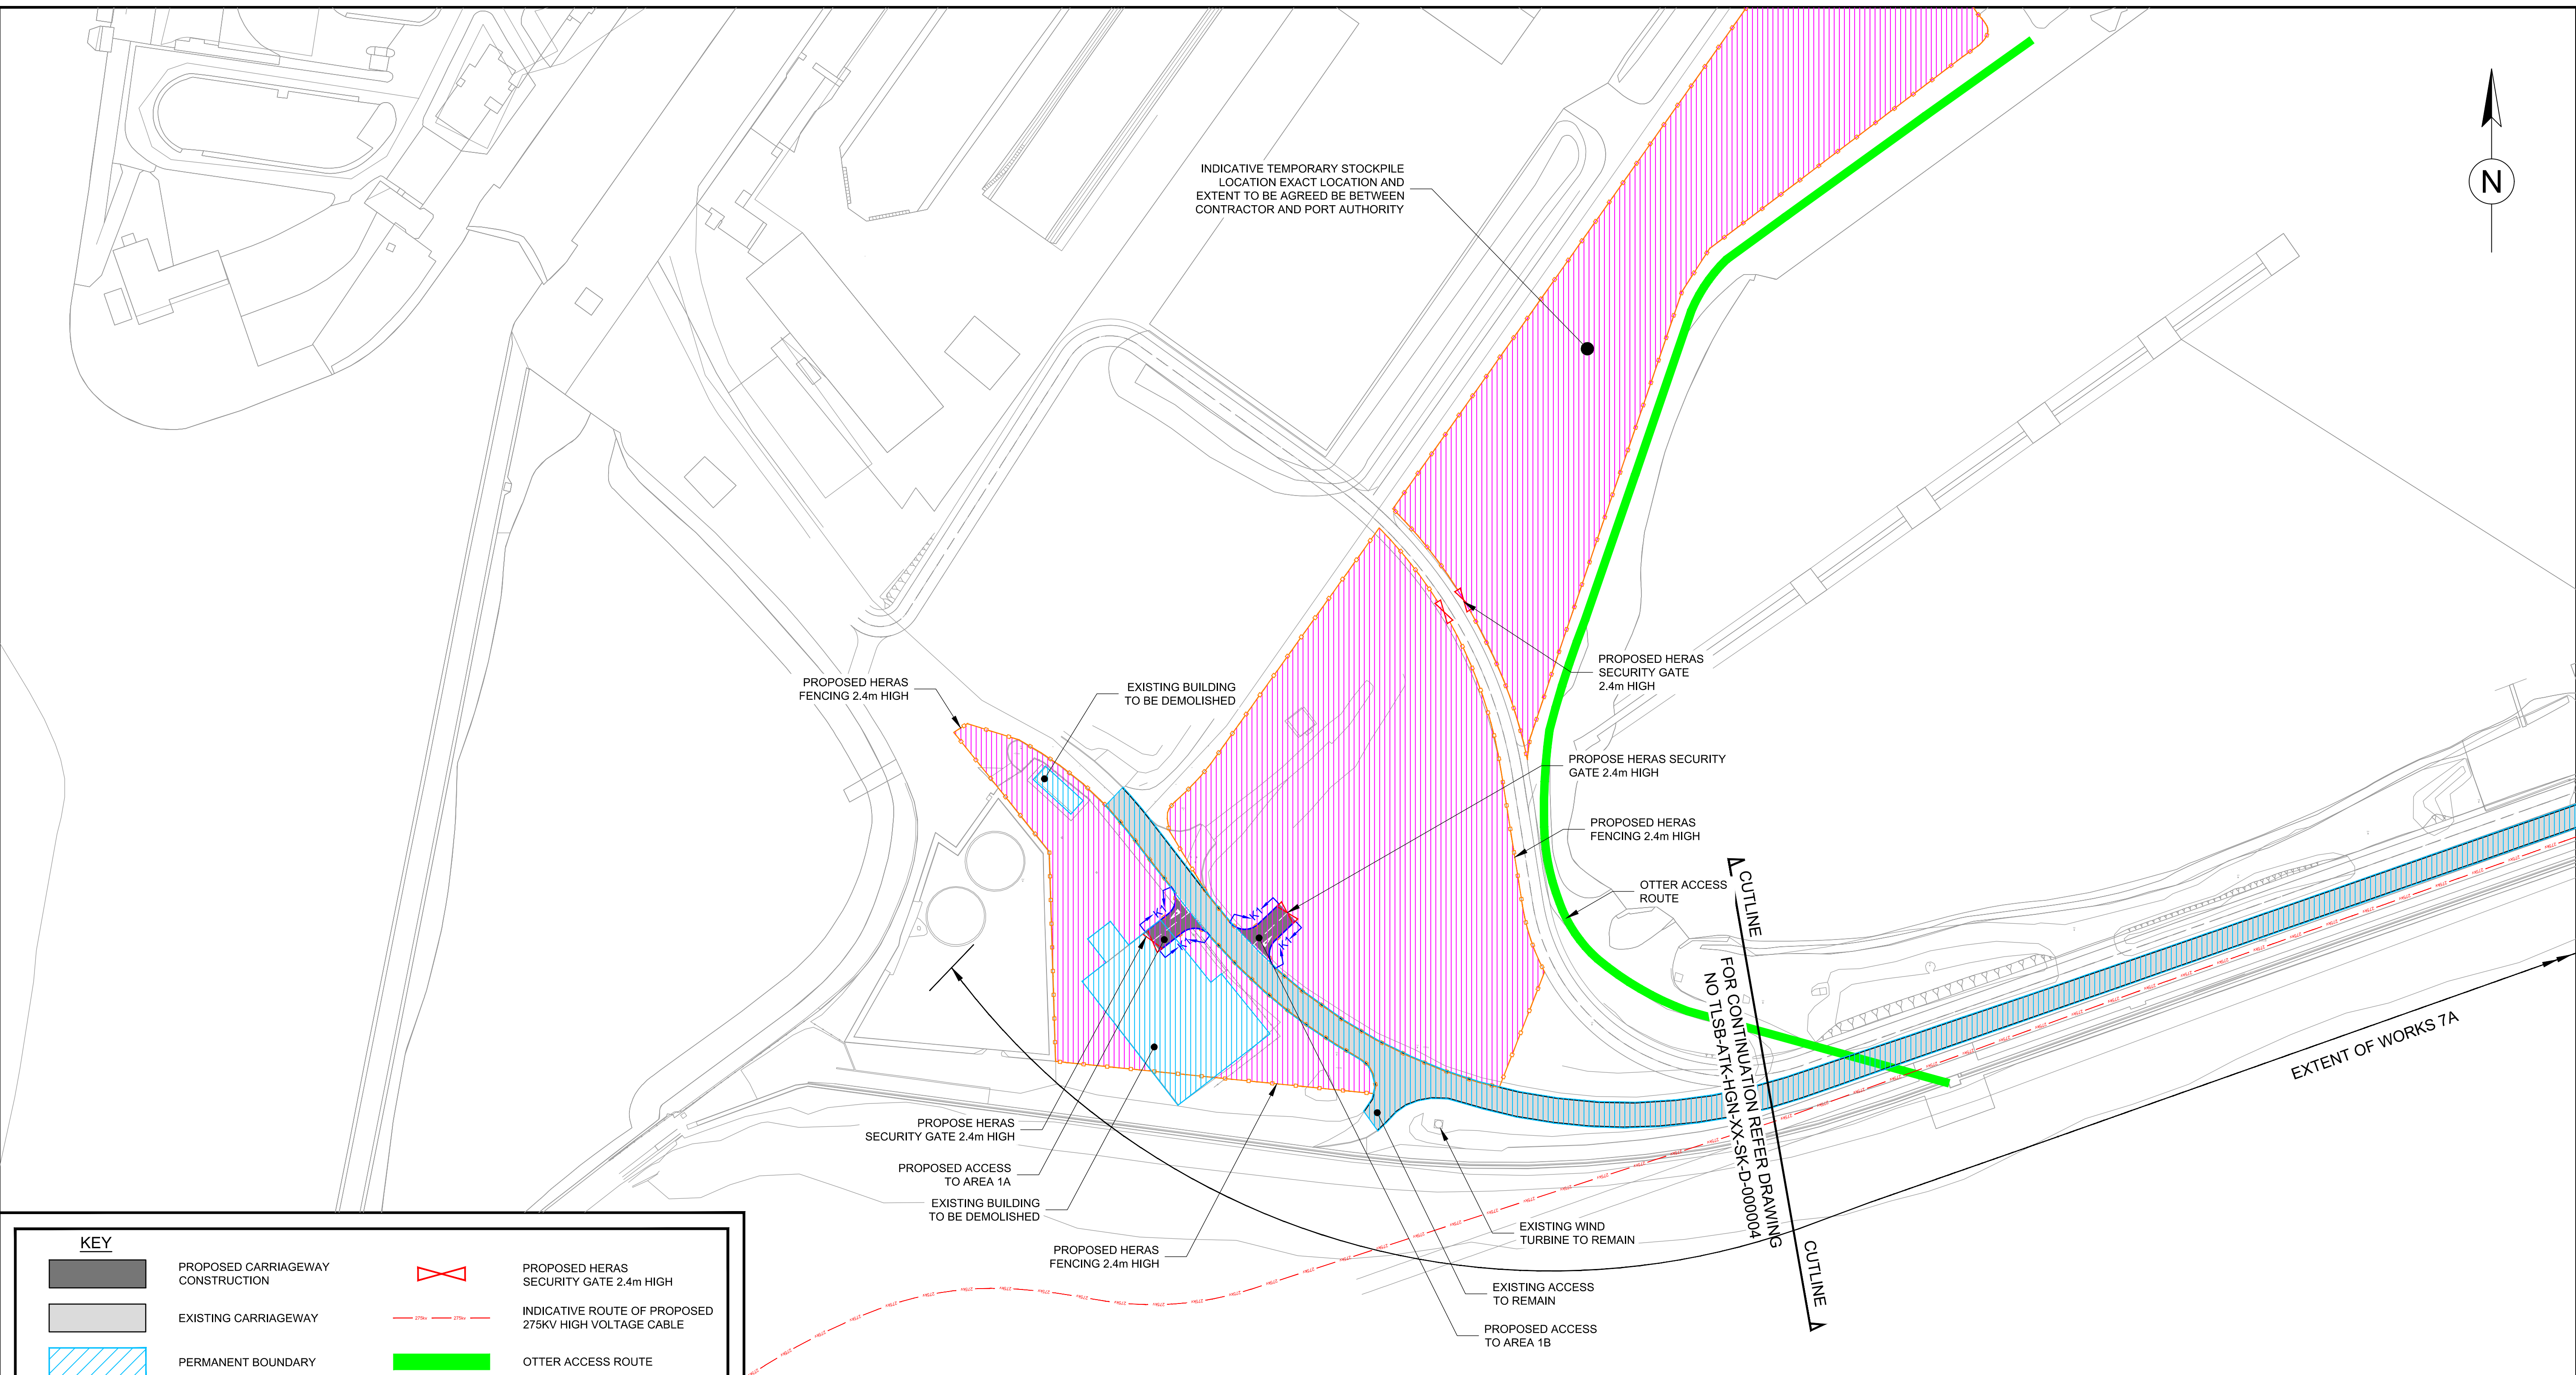

This drawing may contain: Ordnance Survey material by permission of Ordnance Survey on behalf of the Controller of Her Majesty's Stationery Office © Crown Copyright 2013. All rights reserved. Reference number 0100031673 OS Open data / © Natural England / © DEFRA / © DECC / © English Heritage. Contains Ordnance Survey data © Crown copyright and database right 2020 / Aerial Photography

GENERAL NOTES:

1. ALL DIMENSIONS ARE IN METERS UNLESS NOTED OTHERWISE.
2. ONLY WRITTEN DIMENSIONS SHALL BE USED , DO NOT SCALE.
3. INDICATIVE PROPOSALS ONLY ALIGNMENT, EARTHWORKS, JUNCTION LAYOUTS TO BE CONFIRMED DURING DETAILED DESIGN.
4. LAYOUT SUBJECT TO CLASH DETECTION / ANALYSIS WITH STATUTORY UNDERTAKERS APPARATUS.

REPTILE STRATEGY

REPTILE TRAPPING WILL BE CARRIED OUT WITHIN ALL AREAS OF VEGETATION THAT HAVE THE POTENTIAL TO SUPPORT REPTILES, FOLLOWING THE METHOD IDENTIFIED IN THE REPTILE STRATEGY (CEMP APPENDIX AB). VEGETATION WILL THEN BE CLEARED IN A 2-STAGE PROCESS - THIS WILL INVOLVE AN INITIAL CUT TO 150mm, LEAVING THE AREAS FOR 24 HOURS TO ENCOURAGE ANY REMAINING REPTILES TO MOVE AWAY, BEFORE FINAL WALKOVER/CAPTURE AND CLEARANCE UNDER TRAINED

ECOLOGICAL SUPERVISION.

PROVISION FOR LANDSCAPING

THE PROPOSED APPROACH FOR RESTORATION OF ANY AREAS DISTURBED BY THE 7A WORKS IS TO ALLOW NATURAL REGENERATION OF GRASS/RUDERAL HABITAT FROM LOCAL NATIVE SEED MATERIAL WITHIN EXISTING SITE-WON TOPSOIL, IN LINE WITH DC0 REQUIREMENT 7 (3) (A) AND (B). THE EXISTING COASTAL GRASSLAND IS ADAPTED TO THE LOCATION AND OF LOCAL PROVENANCE. THIS APPROACH WILL ENSURE THAT SPECIES THAT ARE NOT FOUND LOCALLY ARE NOT INTRODUCED AND ARE APPROPRIATE TO THE AREA. TOPSOIL FROM COASTAL GRASSLAND AREAS THAT IS FREE OF PERNICIOUS WEEDS AND SUITABLE FOR RE-USE IS TO BE STRIPPED AND PLACED IN A SEPARATE STOCKPILE AND STRUCTURE. ALL STOCKPILES ARE TO BE LABELED/IDENTIFIED FOR RE-USE. SOIL WILL BE STORED IN STOCKPILES LESS THAN 2m IN HEIGHT TO MAINTAIN SOIL STRUCTURE, SEEDBANK AND ASSOCIATED FAUNA.

SAFETY, HEALTH AND ENVIRONMENTAL INFORMATION

In addition to the hazards/risks normally associated with the types of work detailed on this drawing, note the following significant residual risks (Reference shall also be made to the design hazard log).

Construction

EXISTING UTILITIES, POTENTIAL GROUND CONTAMINATION, PROXIMITY TO ABP TRAFFIC

Maintenance / Cleaning	
------------------------	--

[illegible]

Decommissioning / Demolition

EXISTING UTILITIES, POTENTIAL GROUND CONTAMINATION, PROXIMITY TO ARP TRAFFIC

Description						
Status	Revision	Drawn	Checked	Reviewed	Authorised	Issue Date
Description						
Status	Revision	Drawn	Checked	Reviewed	Authorised	Issue Date
Description						
Status	Revision	Drawn	Checked	Reviewed	Authorised	Issue Date
Description						
Status	Revision	Drawn	Checked	Reviewed	Authorised	Issue Date
Description						
FIRST ISSUE						
Status	Revision	Drawn	Checked	Reviewed	Authorised	Issue Date
S0	P01.1	---	---	---	---	---

Drawing Suitability		Status		Project Title	
WORK IN PROGRESS		S0		SWANSEA BAY TIDAL LAGOON	
 Member of the SNC-Lavalin Group		West Glamorgan House 12 Orchard Street Swansea West Glamorgan SA1 5AD Tel: +44 (0)1792 641172 Fax: +44 (0)1792 472019 www.atkinsglobal.com		Drawing Title EXTENT OF WORKS 7A TEMPORARY AND PERMANENT SCHEME BOUNDARIES (SHEET 4 OF 4)	
Copyright © SNC Lavalin (2020)		www.atkinsglobal.com			
Client		Drawing Number		Project	
TIDAL LAGOON		Project		Originator Volume TLSB - ATK - HGN - XX - SK - D - 000005	
(SWANSEA BAY) PLC				Location Type Role Number Original Size: A1 Scale: 1:500 Project Ref. No: Sheet: 4 of 4 Rev: P01.1	