


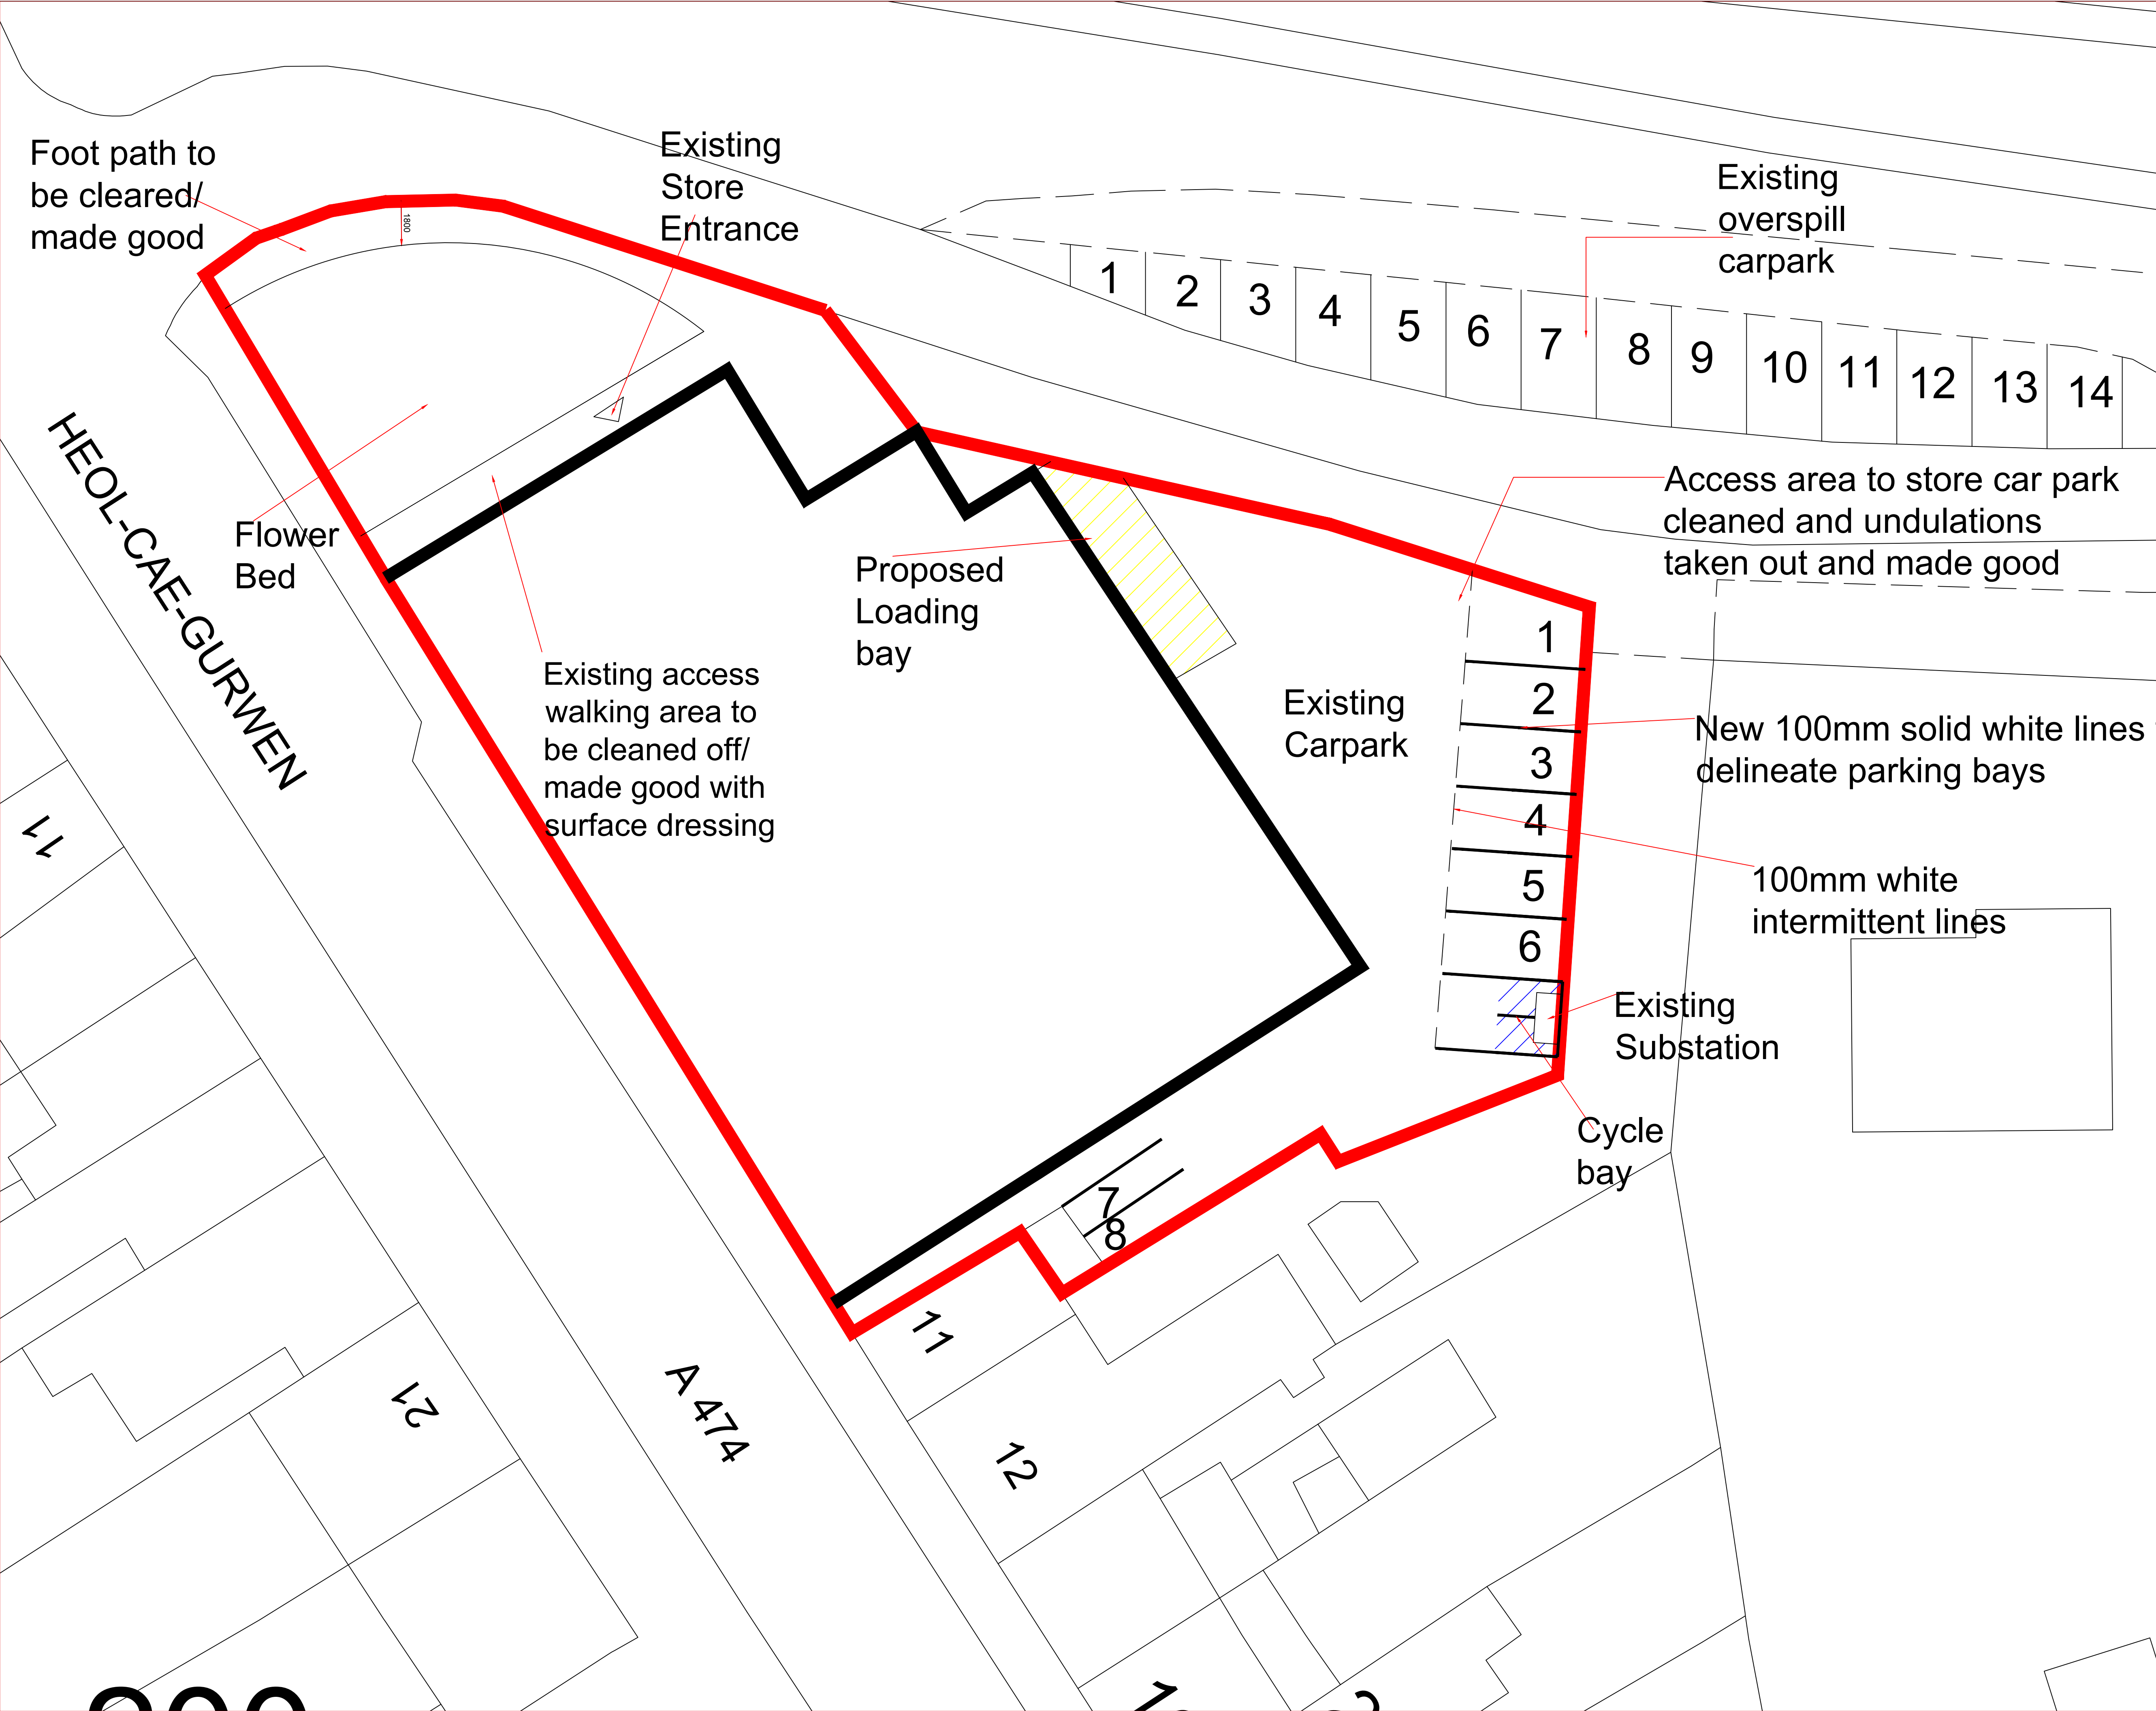

NOTES

- 1) Clear car park + spray with herbicide
- 2) Inspect and fill all pot holes in
- 3) Road and pavement clear existing car park and road, clean drains. Gully drains if required (or repaint)
- 4) Renew white lines to car park
- 5) Yellow 100mm lines to loading bay area
- 6) Provide new cycle parking area

REV	DATE	BY	CHKD

CLIENT
CK Foodstores

PROJECT
Proposed Remodeling Of
CK's Gwaun Cae Gurwen

TITLE
Plan showing proposed ways
of car park

DRAWING ISSUE
PLANNING

GENERAL NOTES
A- The scale shown on this drawing only applies to the correct paper size.
B- Do not scale from this drawing take figured dimensions only.
C- Any discrepancies to be reported to **ateb** consult.
D- Drawings in PDF format are not to scale and are for reference only.

DATE	Apr'20	PRODUCED BY	R.Collier
SCALE	1:250	CHECKED	
PAPER SIZE	A3	APPROVED	

ateb Consult
42 Gurnos Road
Ystalyfera
Swansea
SA9 2HY
Tel: 01639 849279
Fax: 01639 849984
E-mail: info@atebconsult.co.uk

JOB NUMBER	DRAWING NUMBER	REVISION
20/016	1000	