


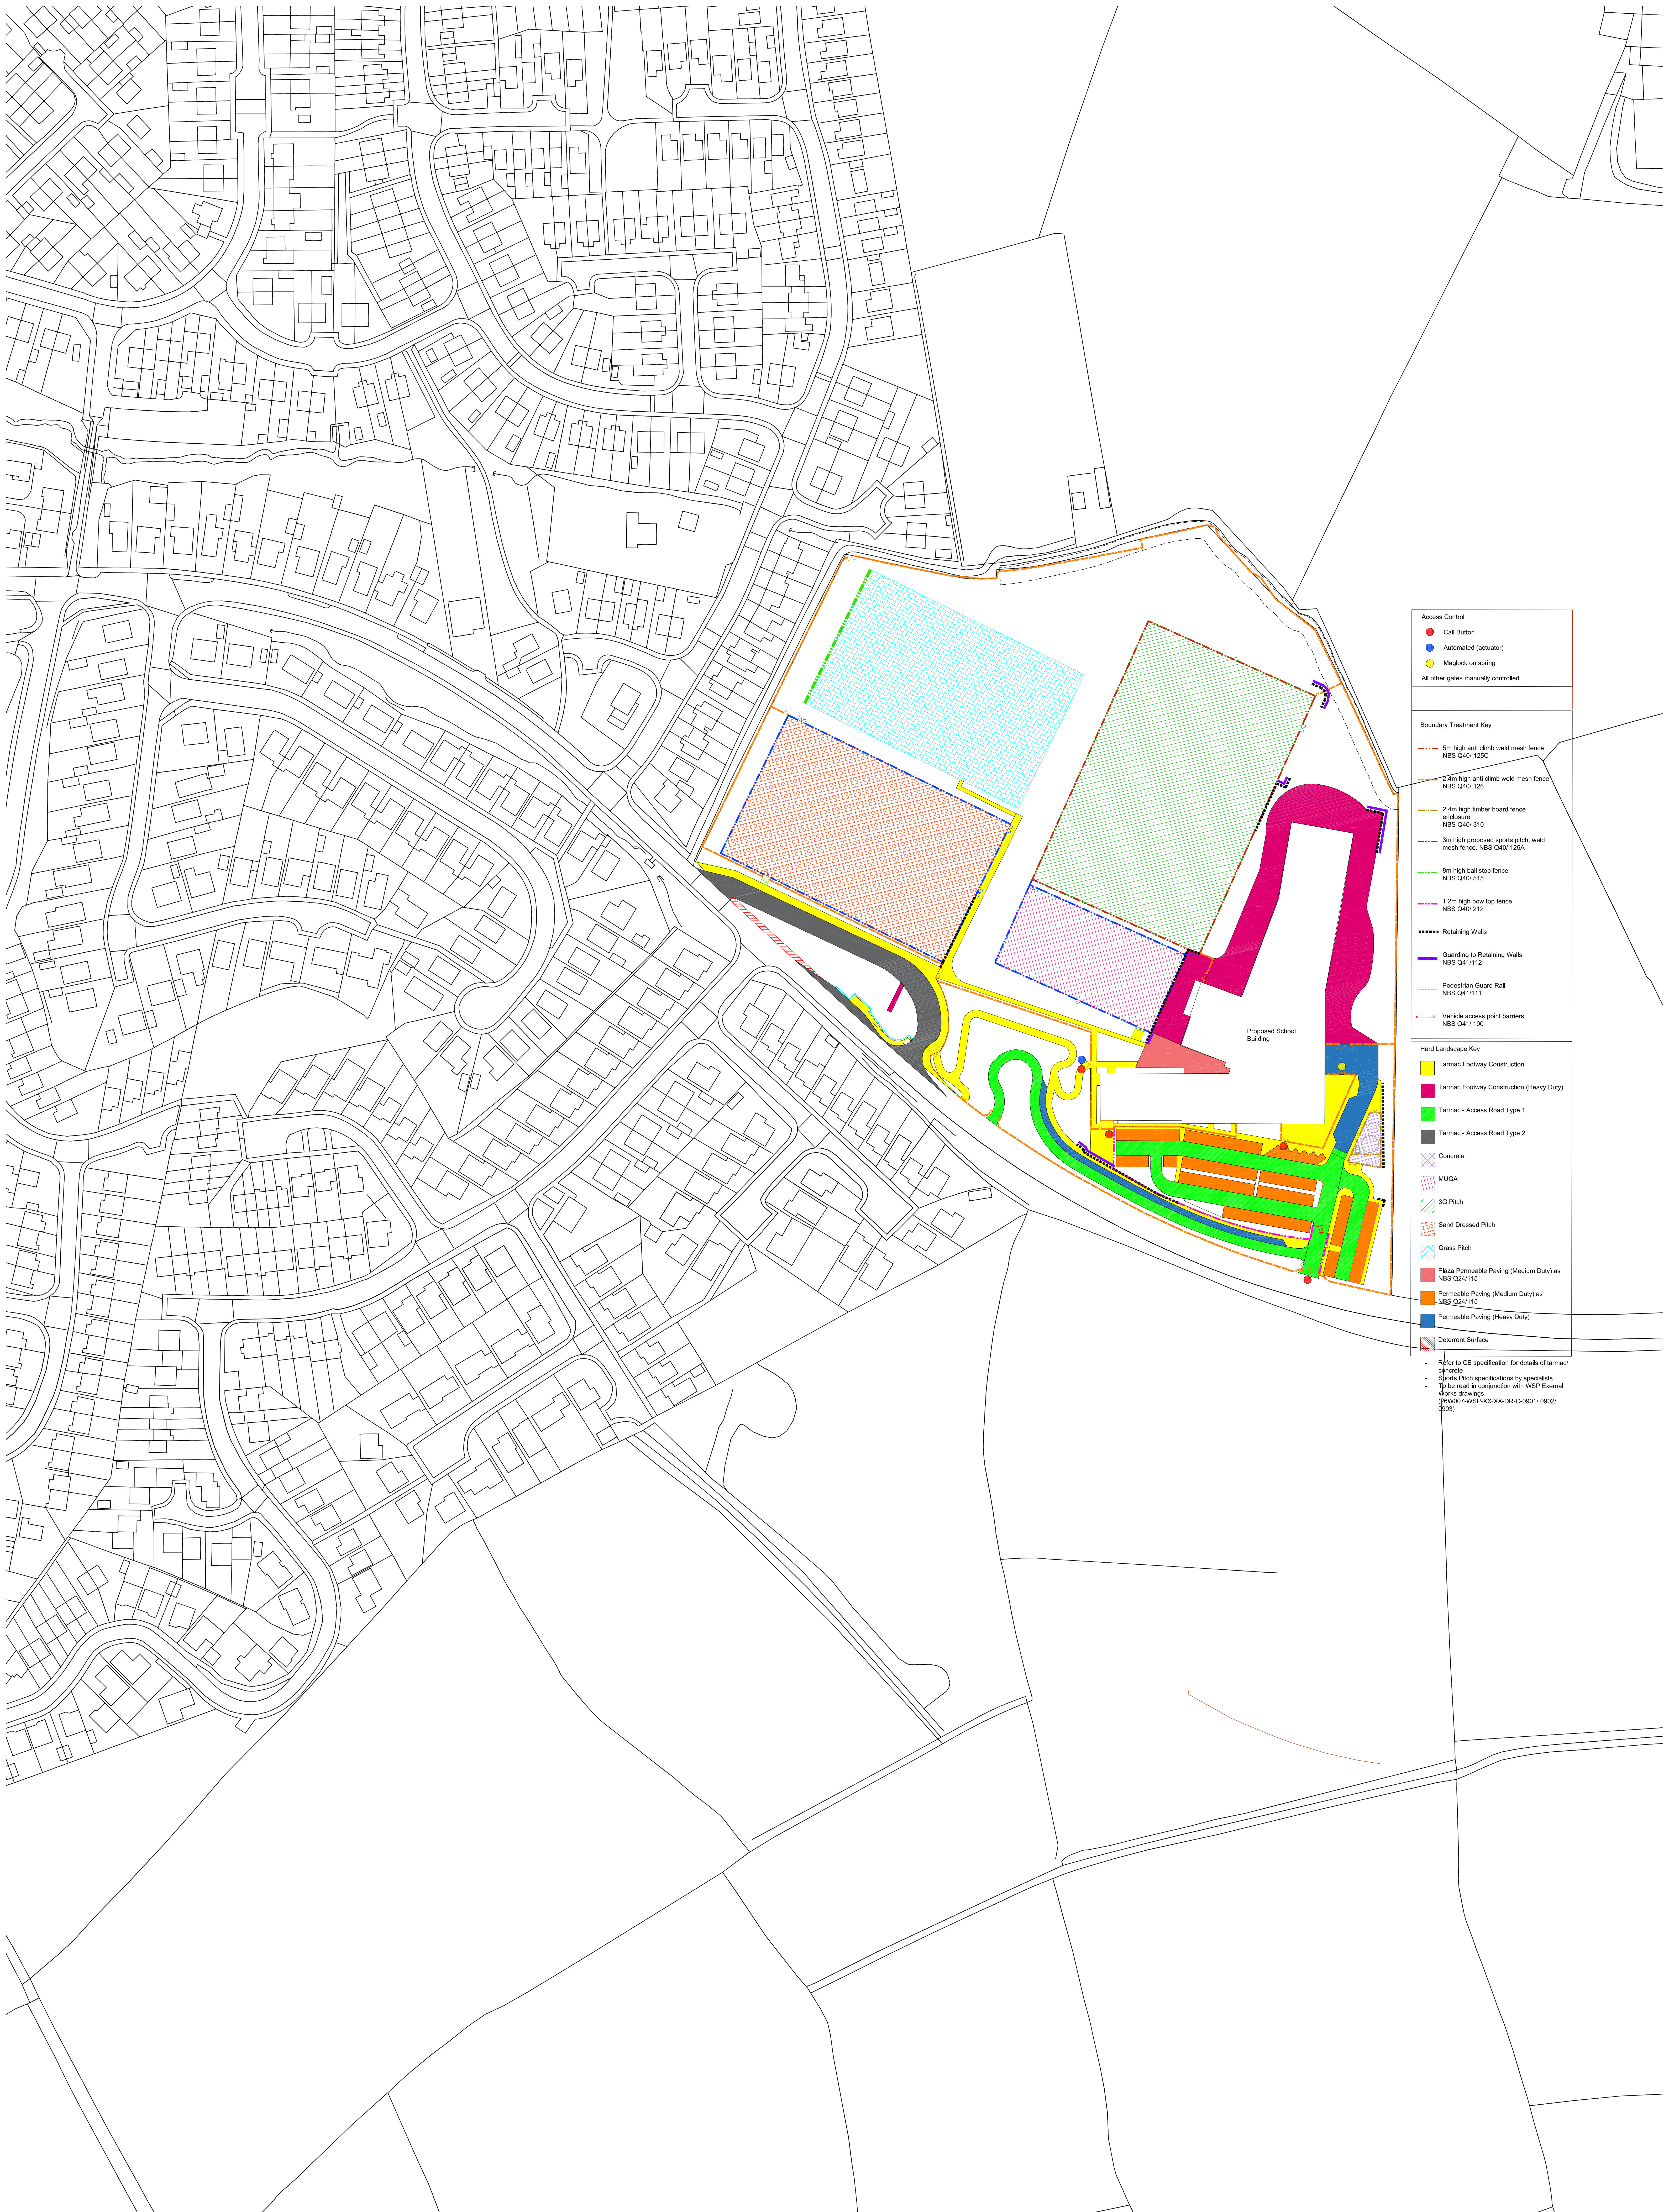

- Access Control
- Call Button
 - Automated (actuator)
 - Maglock on spring
- All other gates manually controlled

- Boundary Treatment Key
- 5m high anti climb weld mesh fence NBS Q40/125C
 - 2.4m high anti climb weld mesh fence NBS Q40/126
 - 2.4m high timber board fence enclosure NBS Q40/310
 - 3m high proposed sports pitch, weld mesh fence, NBS Q40/126A
 - 8m high ball stop fence NBS Q40/515
 - 1.2m high bow top fence NBS Q40/212
 - ***** Retaining Walls
 - Guarding to Retaining Walls NBS Q41/112
 - Pedestrian Guard Rail NBS Q41/111
 - Vehicle access point barriers NBS Q41/190

- Hard Landscape Key
- Tarmac Footway Construction
 - Tarmac Footway Construction (Heavy Duty)
 - Tarmac - Access Road Type 1
 - Tarmac - Access Road Type 2
 - Concrete
 - MUGA
 - 3G Pitch
 - Sand Dressed Pitch
 - Grass Pitch
 - Plaza Permeable Paving (Medium Duty) as NBS Q24/115
 - Permeable Paving (Medium Duty) as NBS Q24/115
 - Permeable Paving (Heavy Duty)
 - Determent Surface

- Sports Pitch specifications by specialists
- To be read in conjunction with WSP External Works drawings (88W007-WSP-JXX-XX-DR-C-0901/0902/0903)

This drawing must not be scaled.
Figured dimensions and levels to be used.
Any inaccuracies must be notified to the architect.
Detail drawings and large scale drawings take precedence over smaller drawings.

Rev:	Chk'd:	Rev:	Chk'd:	Rev:	Chk'd:
P01	-	P02	-	P03	-
P04	-	P05	-	P06	-
P07	-	P08	-	P09	-
