



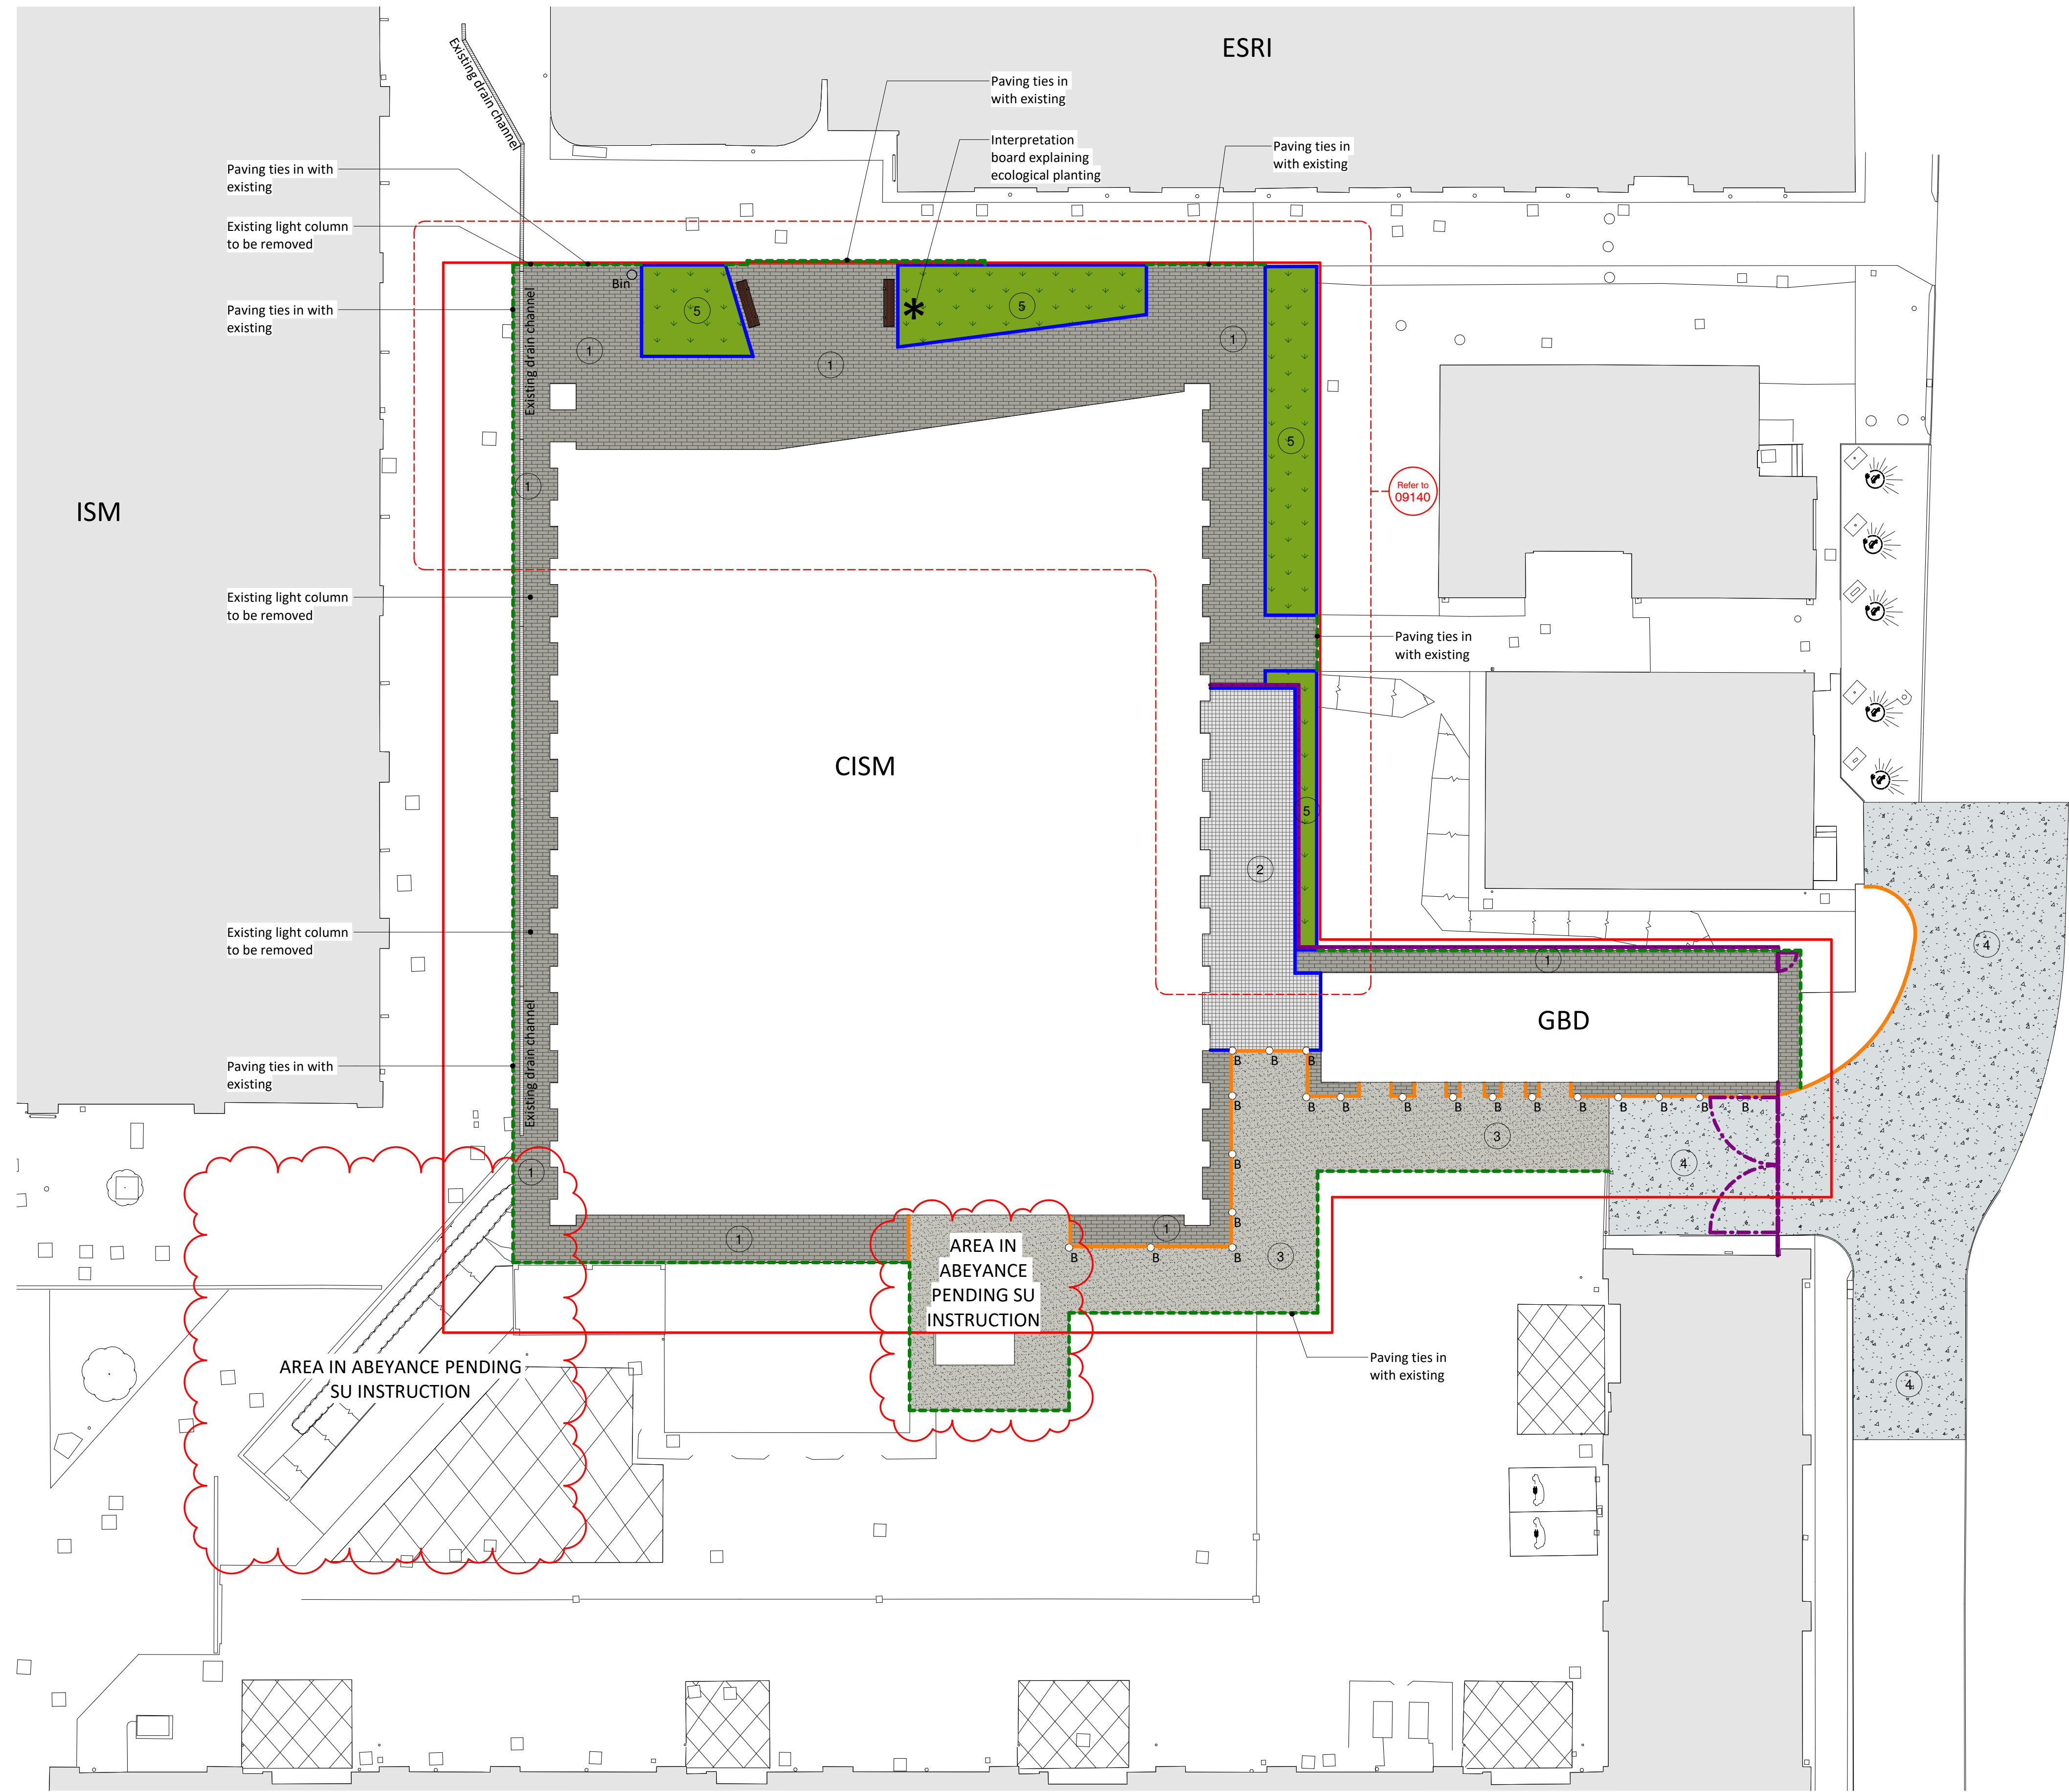

Responsibility is not accepted for errors made by others in scaling from this drawing.
All construction information should be taken from figured dimensions only.

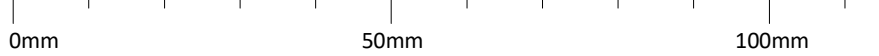

LEGEND

- Extent of Site works**
- Proposed paving**
Chacon andover textured concrete setts 200x300mm x 80mm, silver fleck colour laid in stretcher course pattern.
- Proposed concrete**
Impermeable insitu concrete surfacing with stamped pattern to finish, non porous mortar jointing to expansion joints. Build ups to Engineers specifications. Sump and specialised drainage to Engineers specifications.
- Existing concrete replaced and extended**
Concrete surface and build ups to Engineers specifications.
- Existing tarmac replaced and extended**
Tarmac surface dressing and build ups to Engineers specifications.
- Proposed planting**
Refer to drawing no. 152296-XX-00-DR-L-09140
Soft Landscape Plan for details.
- Proposed kerb**
125 x 150 x 915mm concrete kerb.
- Proposed edging**
50mm concrete edging laid flush.
- New and existing tie ins**
New surfacing ties with existing surfacing and levels.
- Proposed anti-climb fence line**
1.8m high, CLD fencing mesh in back colour. Vehicular gates to be included.
- Bench**
Factory Furniture timber hardwood serpentine bench fixed to concrete base, re-used from existing site.
- Bollards**
Fixed. Marshalls polyurethane 'waterside' bollard 1.0m high x 175mm dia, anti-ram version in powder coated black colour with contrasting reflective band.
- Litter Bin**
Furnitubes zenith S55 litter bin, stainless steel fitted with stubbing plate.

S1	P10	06.02.20	For team review
STATUS	REV	DATE	DESCRIPTION
CLIENT	Swansea University		
			REVISD BY CCM
			CHECKED BY CS
			ORIGINATOR NO 152296

CONSULTANT
STRIDE TREGLOWN
www.stridetreglown.com © Stride Treglown Limited 2019
PROJECT
CISM
SU Bay Campus

DRAWING TITLE
Hard Landscape and External Furniture Plan

SUITABILITY STATUS	SCALE
S1 : SUITABLE FOR CO-ORDINATION	1 : 200 @ A1

PROJECT ORIGINATOR ZONE LEVEL TYPE ROLE CLASS NUMBER	REVISION
152296-STL-XX-00-DR-L-ZZZZ-09101	P10