
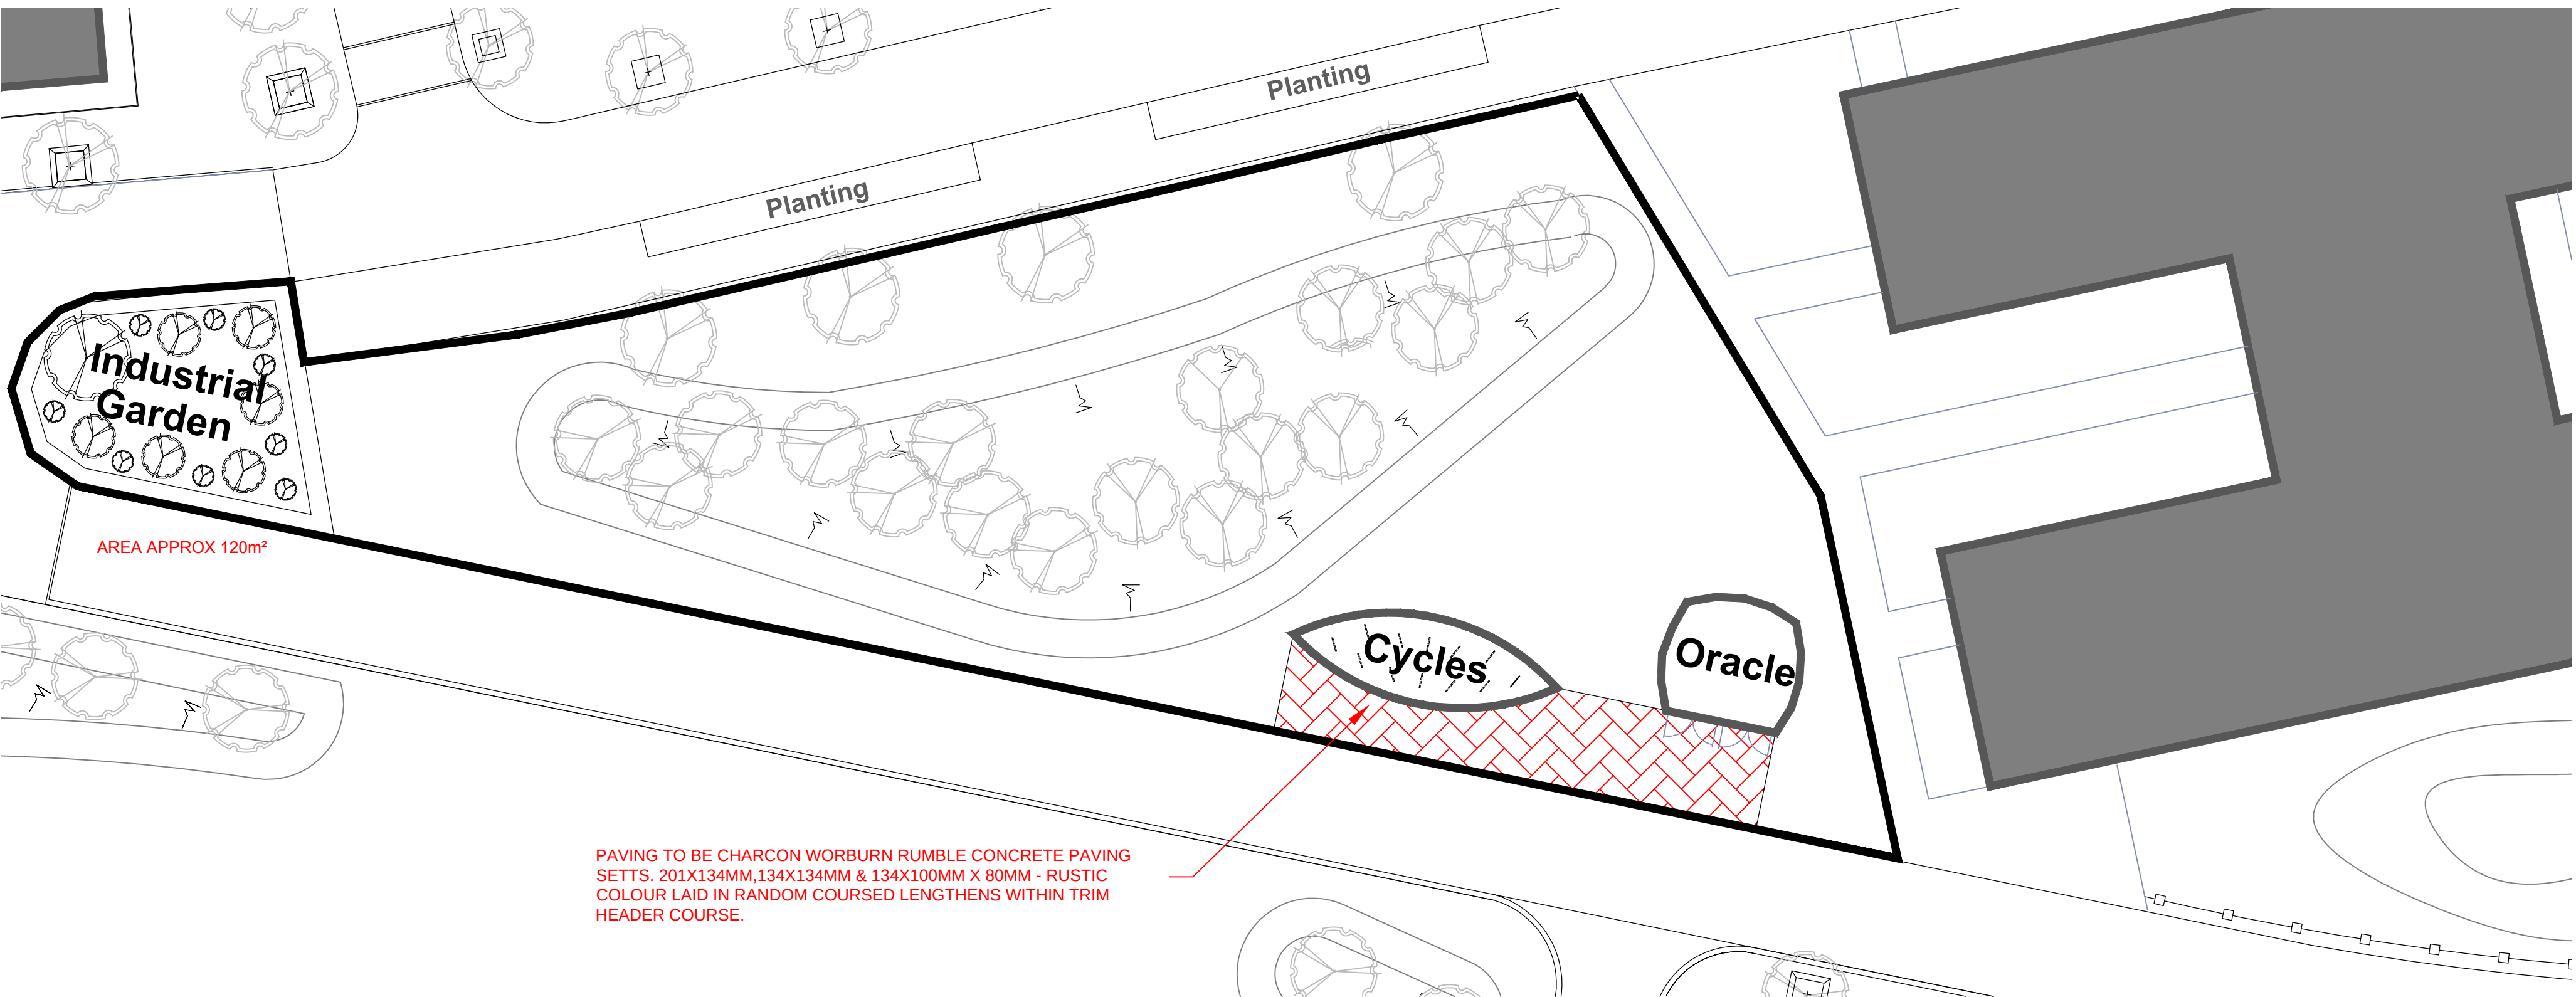


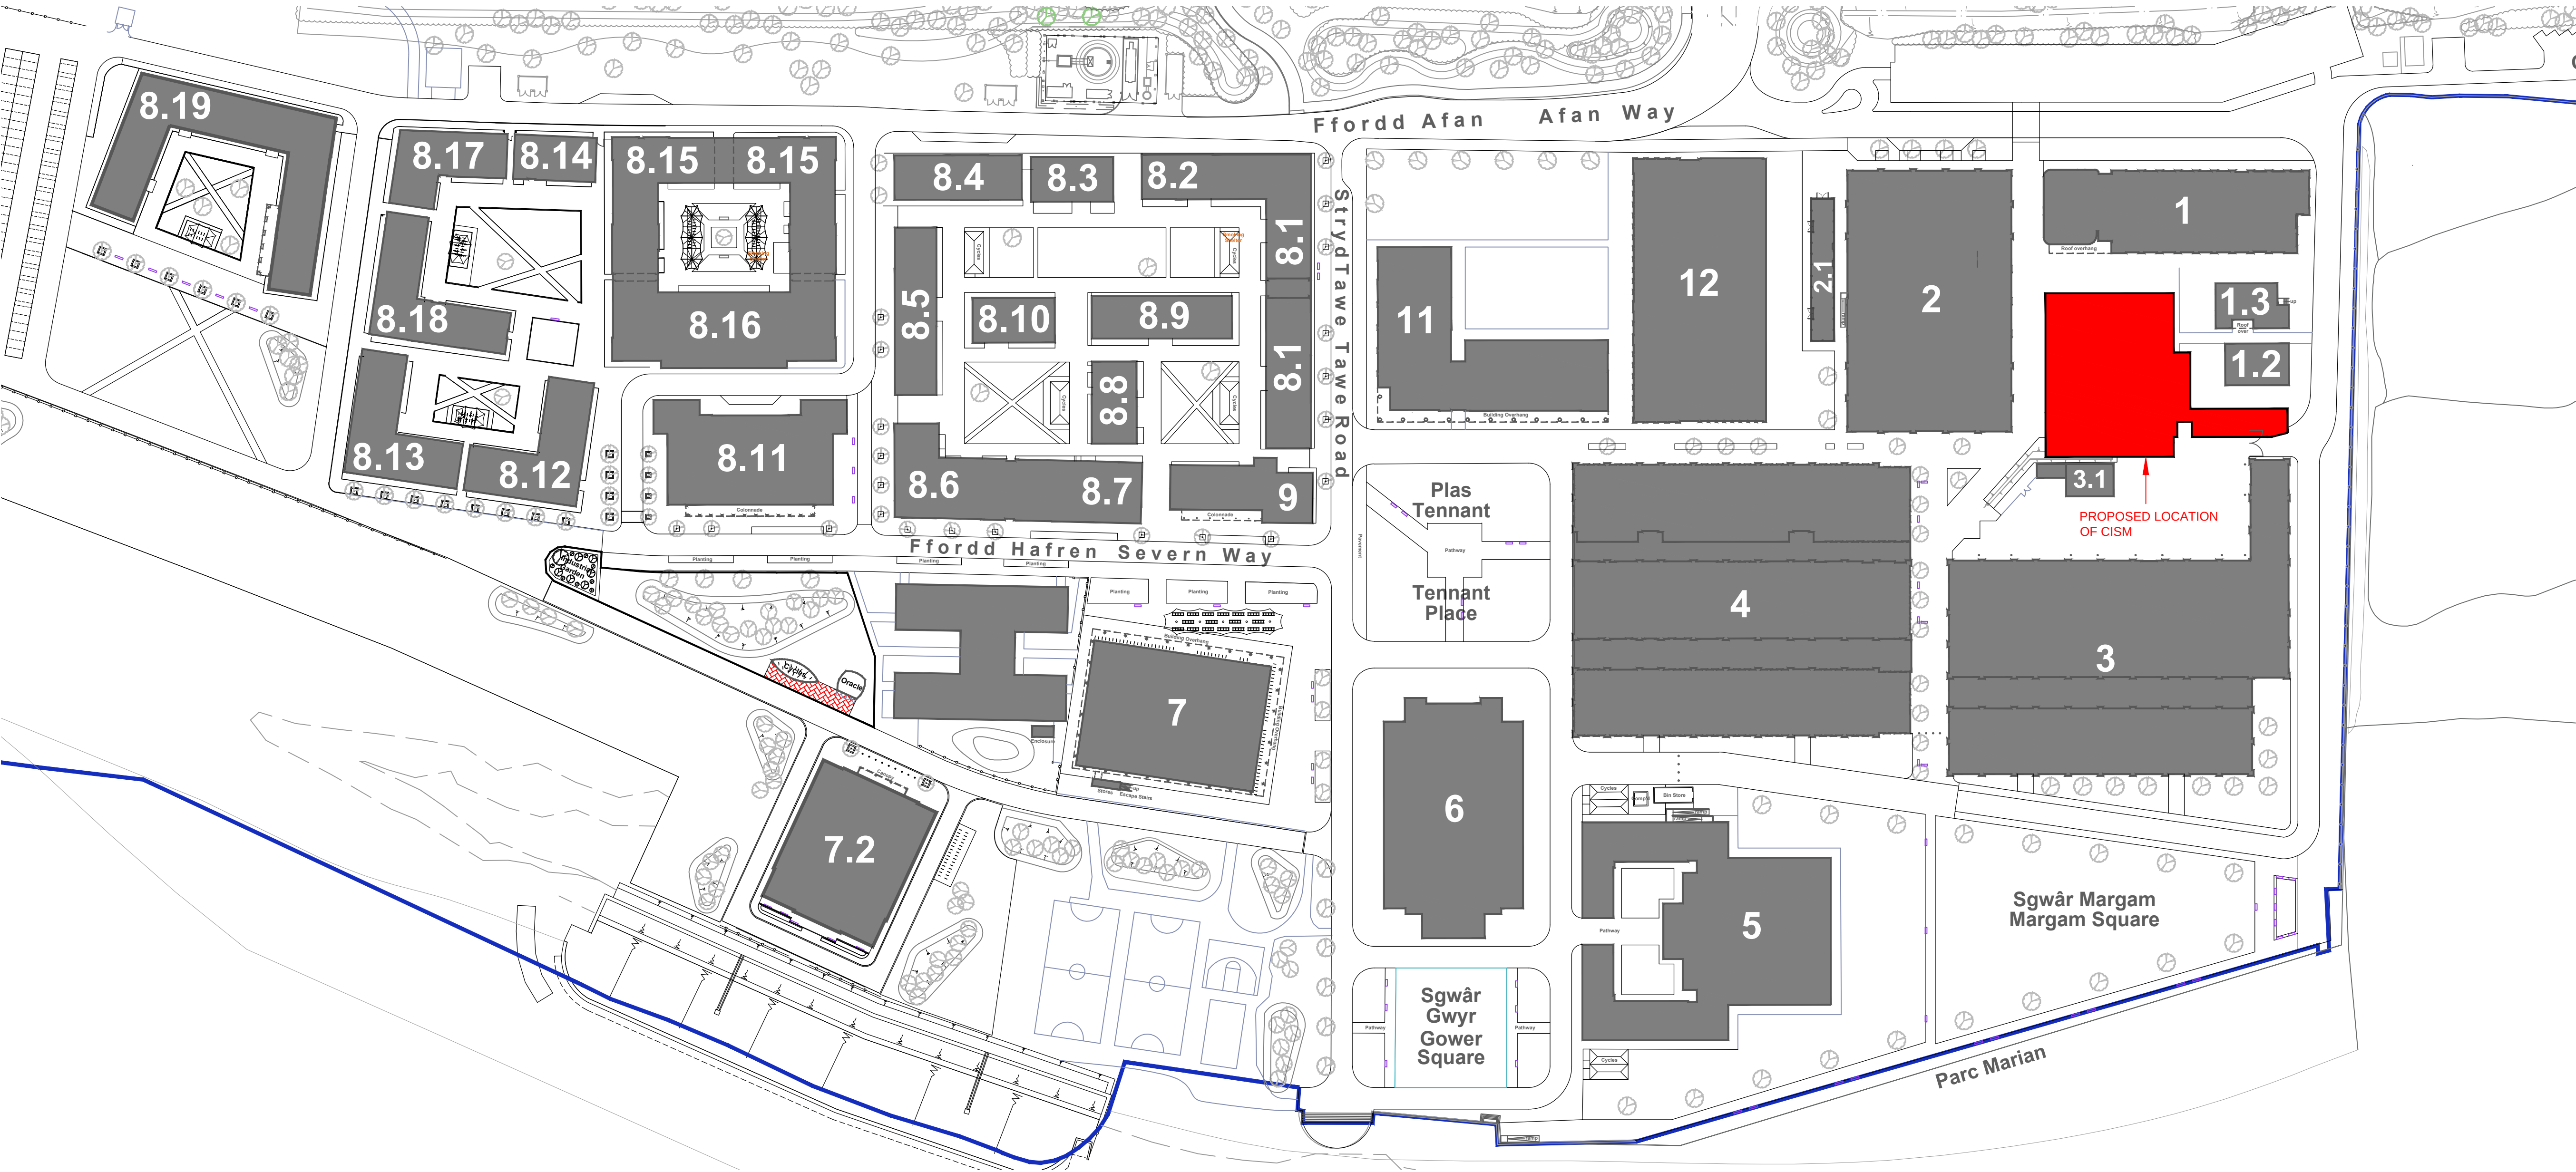

PAVING TO BE CHARCON WORNBURN RUMBLE CONCRETE PAVING
SETTTS. 201X134MM,134X134MM & 134X100MM X 80MM - RUSTIC
COLOUR LAID IN RANDOM COURSED LENGTHENS WITHIN TRIM
HEADER COURSE.

THIS DRAWING IS COPYRIGHT
THIS DRAWING MUST NOT BE SCALED.

PROPOSED AREA TO ACCOMMODATE THE
RELOCATION OF CYCLE SHELTER, ORACLE
AND KEW INDUSTRIAL GARDEN. EXACT
LOCATIONS TBC.

Revision:		Description:	
		Prifysgol Abertawe Swansea University	
Estates Services Department, Singleton Park, Swansea, SA2 8PP Adran Gwasanaethau Ystadau, Parc Singleton, Abertawe, SA2 8PP Tel: +44 (0) 1792 295240 Ffacs: +44 (0) 1792 513476 Ffôn: +44 (0) 1792 295240 Ffacs: +44 (0) 1792 513476			
Project:		BC-01-03 CISM	
Title:		Existing Building Relocations	
PRELIMINARY			
Scale: AS NOTED	Drawn: --	Checked: --	Rev. A
Date: JULY 2018	Size: A1	Drawing No. --	