
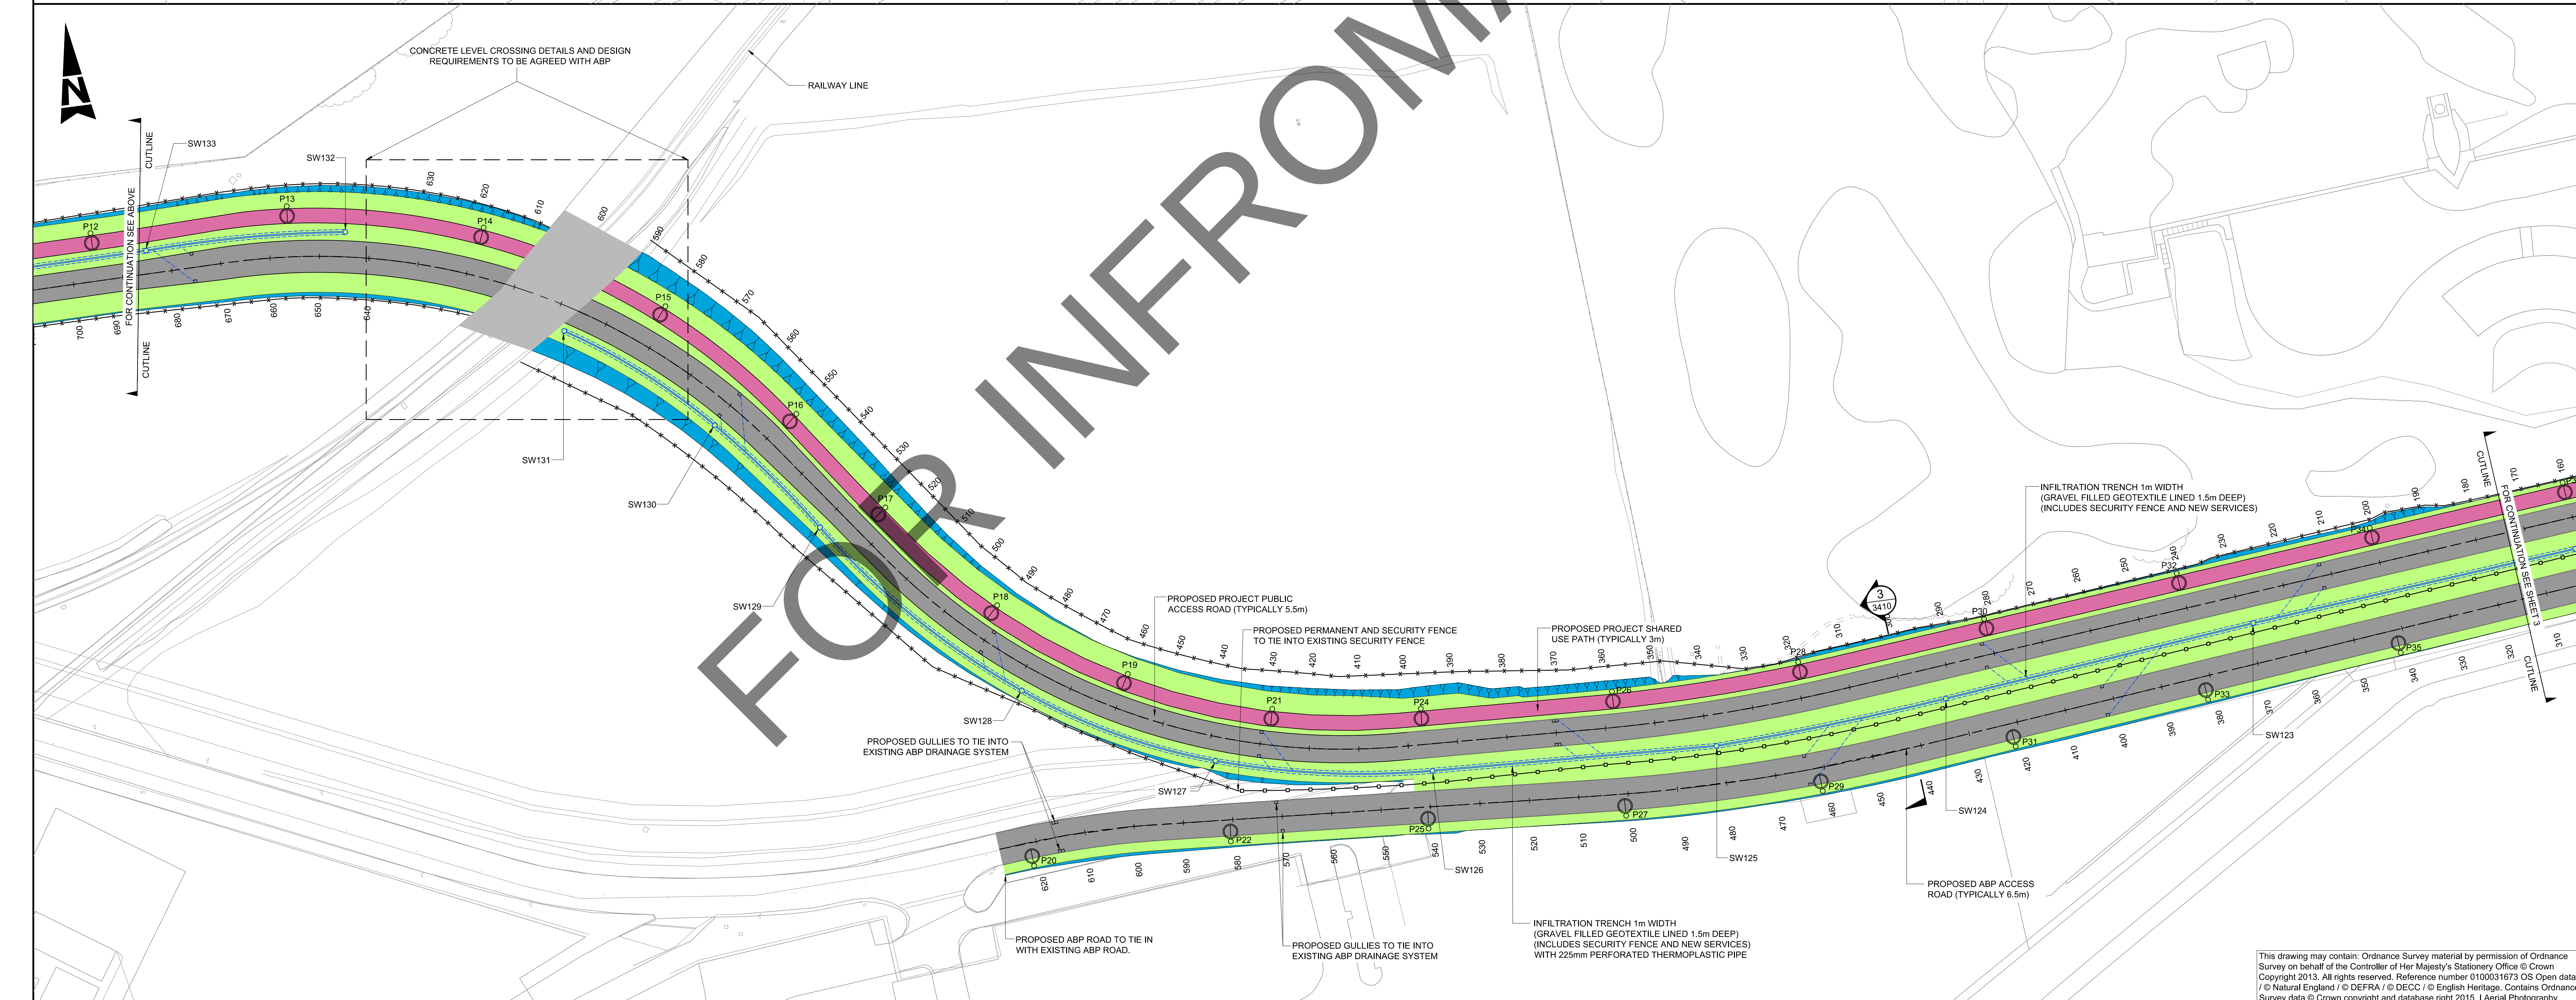


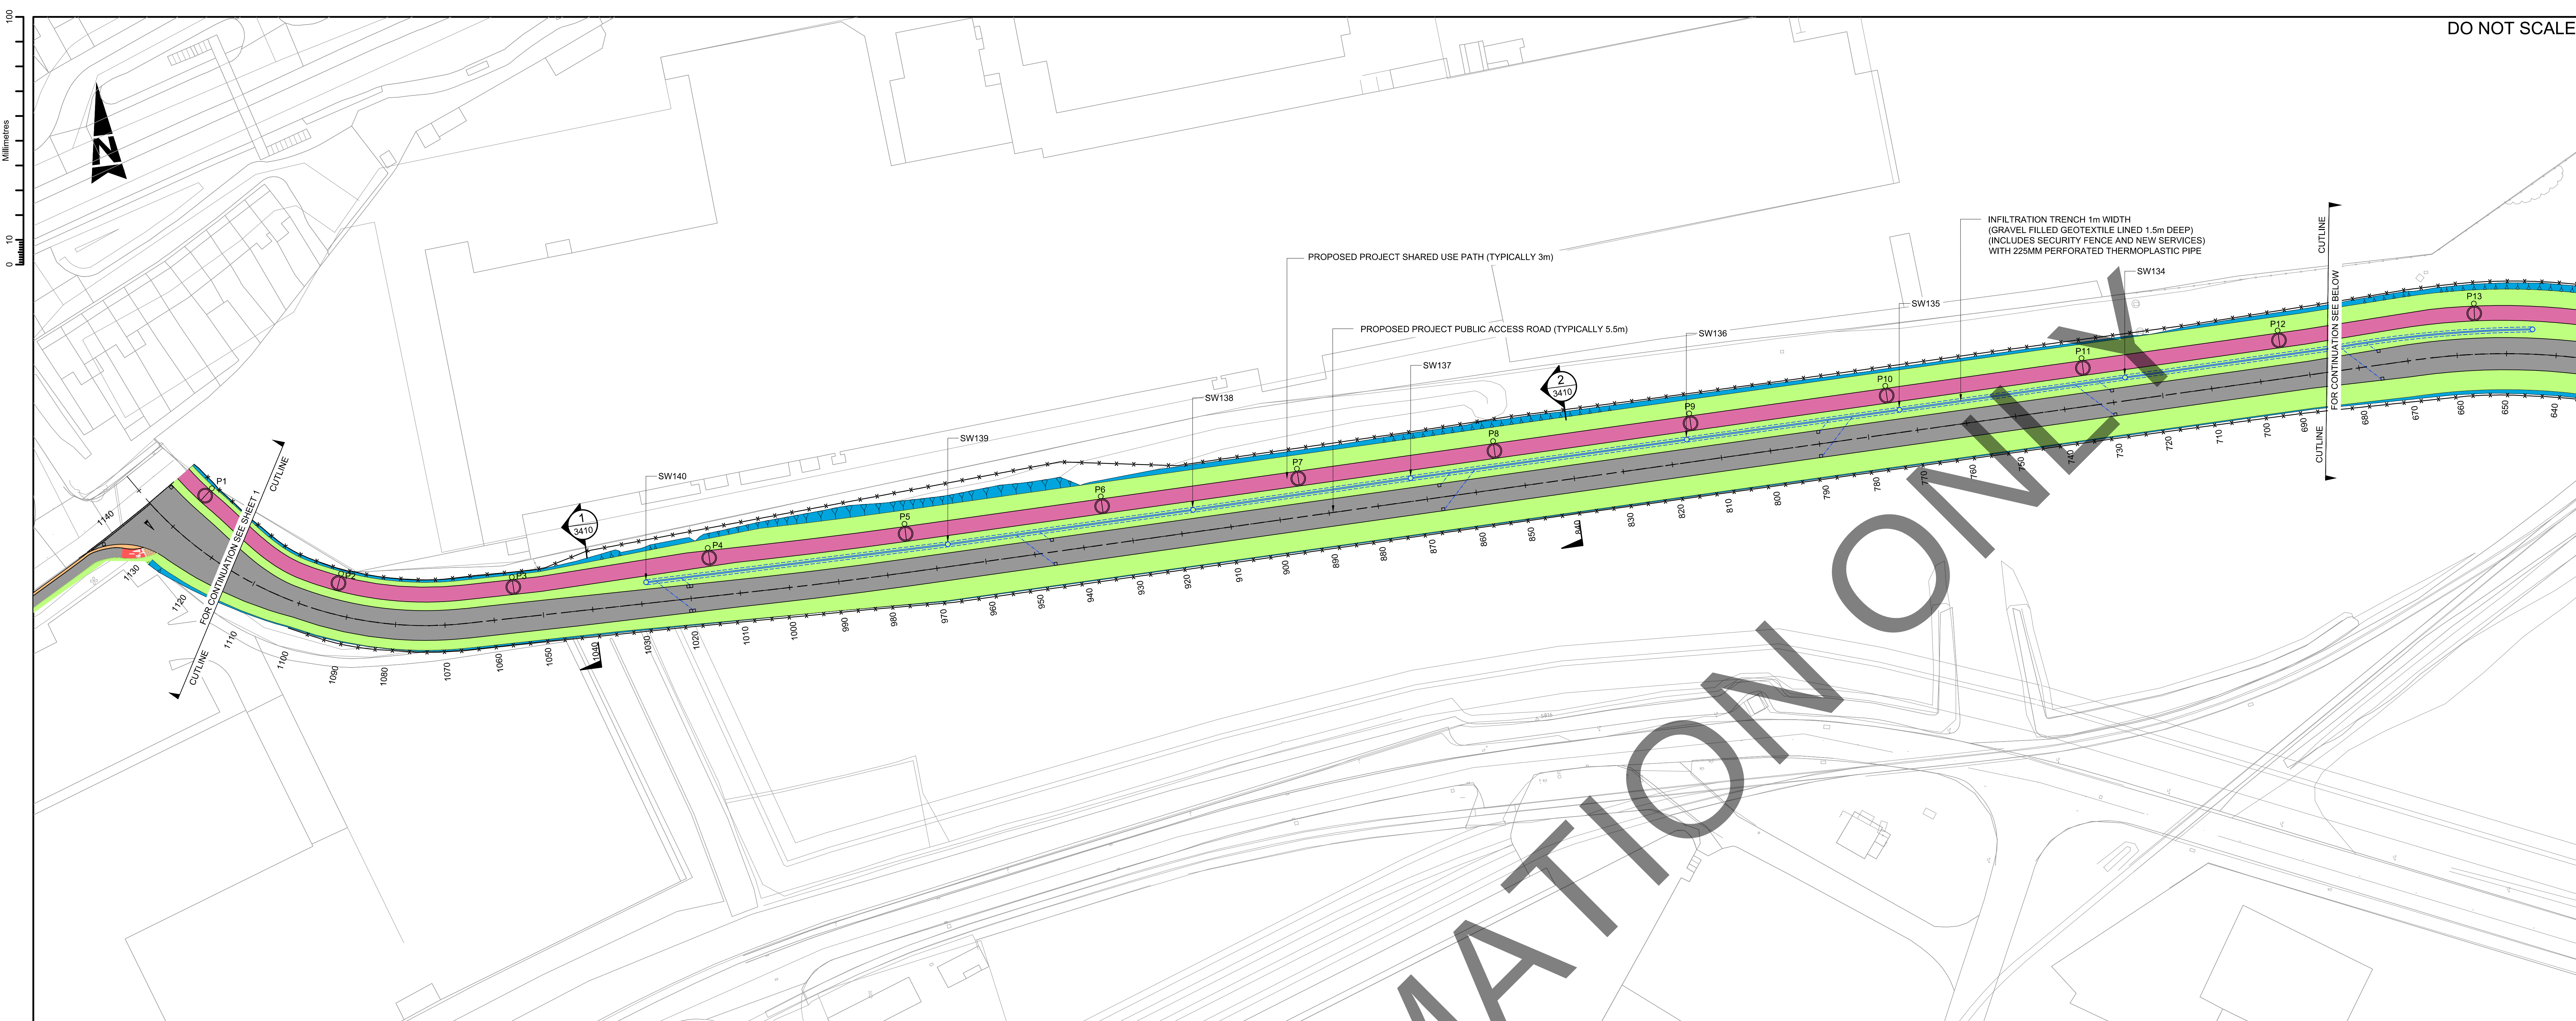

DO NOT SCALE

SAFETY, HEALTH AND ENVIRONMENTAL INFORMATION

In addition to the hazards/risks normally associated with the types of work detailed on this drawing, note the following:

CONSTRUCTION

PROXIMITY TO SIGNIFICANT WATER, ELECTRICAL AND BT APPARATUS. PROXIMITY TO LIVE TRAFFIC. WORKING IN, OVER AND ADJACENT TO WATER. PROXIMITY TO GOODS RAIL LINE. PROXIMITY TO ABP ACCESS ROAD.

MAINTENANCE/CLEANING

PROXIMITY TO SIGNIFICANT WATER, ELECTRICAL AND BT APPARATUS. PROXIMITY TO LIVE TRAFFIC. WORKING IN, OVER AND ADJACENT TO WATER. PROXIMITY TO GOODS RAIL LINE. PROXIMITY TO ABP ACCESS ROAD.

DECOMMISSIONING/DEMOLITION

PROXIMITY TO SIGNIFICANT WATER, ELECTRICAL AND BT APPARATUS. PROXIMITY TO LIVE TRAFFIC. WORKING IN, OVER AND ADJACENT TO WATER. PROXIMITY TO GOODS RAIL LINE. PROXIMITY TO ABP ACCESS ROAD.

It is assumed that all works will be carried out by a competent contractor working, where appropriate, to an approved method statement

KEY:	
	PROPOSED PROJECT PUBLIC ACCESS ROAD
	PROPOSED LAGOON SHARED USE PATH
	PROPOSED VERGE
	PROPOSED EARTH WORK
	PROPOSED PEDESTRIAN CROSSING
	PROPOSED PARKING
	PROPOSED SECURITY CABIN
	PROPOSED LEVEL CROSSING
	PROPOSED CYCLEWAY
	225mm SLOTTED PIPE
	INFILTRATION TRENCH VARIES (1m TO 2m)
	150mm GULLY CONNECTION
	PROPOSED GULLY
	PROPOSED MANHOLE
	SECURITY FENCE
	PERMANENT FENCE
	PROPOSED SURFACE WATER MANHOLE
	PROPOSED STREET LIGHTING

- NOTE:**
- ALL DIMENSIONS ARE IN METRES UNLESS OTHERWISE STATED.
 - NO DIMENSIONS ARE TO BE SCALED FROM THIS DRAWING.
 - ALL DIMENSIONS ARE TO TO BE CHECKED ON SITE.
 - ALL MEASUREMENTS FOR INDICATIVE PURPOSE ONLY.

THE WORKS ON THIS DRAWING DO NOT RELATE TO THE WORKS PACKAGE 7A. THE WORKS SHOWN IN THIS DRAWING ARE PROVIDED FOR INFORMATION ONLY AND ARE SUBJECT TO CHANGE, PRIOR TO THE WORKS COMMENCING.

Rev.	Date	Description	By	Chk'd	App'd
P3	06/08/15	PLANNING BOUNDARY REMOVED	AJ	CK	AB
P2	09/06/15	COLLATION OF DESIGN INFORMATION	AJ	CK	AB
P1	27/05/15	FIRST ISSUE	AJ	CK	AB

DISCHARGE OF DCO REQUIREMENT S2

West Glamorgan House
12, Orchard Street
Swansea
SA1 5AD
Tel: +44 (0) 1792 641172
Fax: +44 (0) 1792 472019
www.atkinsglobal.com

Copyright © Atkins Limited (2014)

TIDAL LAGOON
(SWANSEA BAY) PLC

Project Title
SWANSEA BAY TIDAL LAGOON
PACKAGE C133 - ANCILLARY WORKS

Drawing Title
GENERAL ARRANGEMENT
HIGHWAY WORKS
SHEET 2 OF 6

Scale	Designed	Drawn	Checked	Authorised
1:500	AJ	PV	CK	AB
Original size	Date	Date	Date	Date
A0	10/10/14	10/10/14	10/10/14	10/10/14
Drawing Number	Revision			
TL5B-ATK-03-XX-DR-D-3402	P 3			

This drawing may contain: Ordnance Survey material by permission of Ordnance Survey on behalf of the Controller of Her Majesty's Stationery Office © Crown Copyright 2013. All rights reserved. Reference number 0100031673 OS Open data / © Natural England / © DEFRA / © DECC / © English Heritage. Contains Ordnance Survey data © Crown copyright and database right 2015 | Aerial Photography