


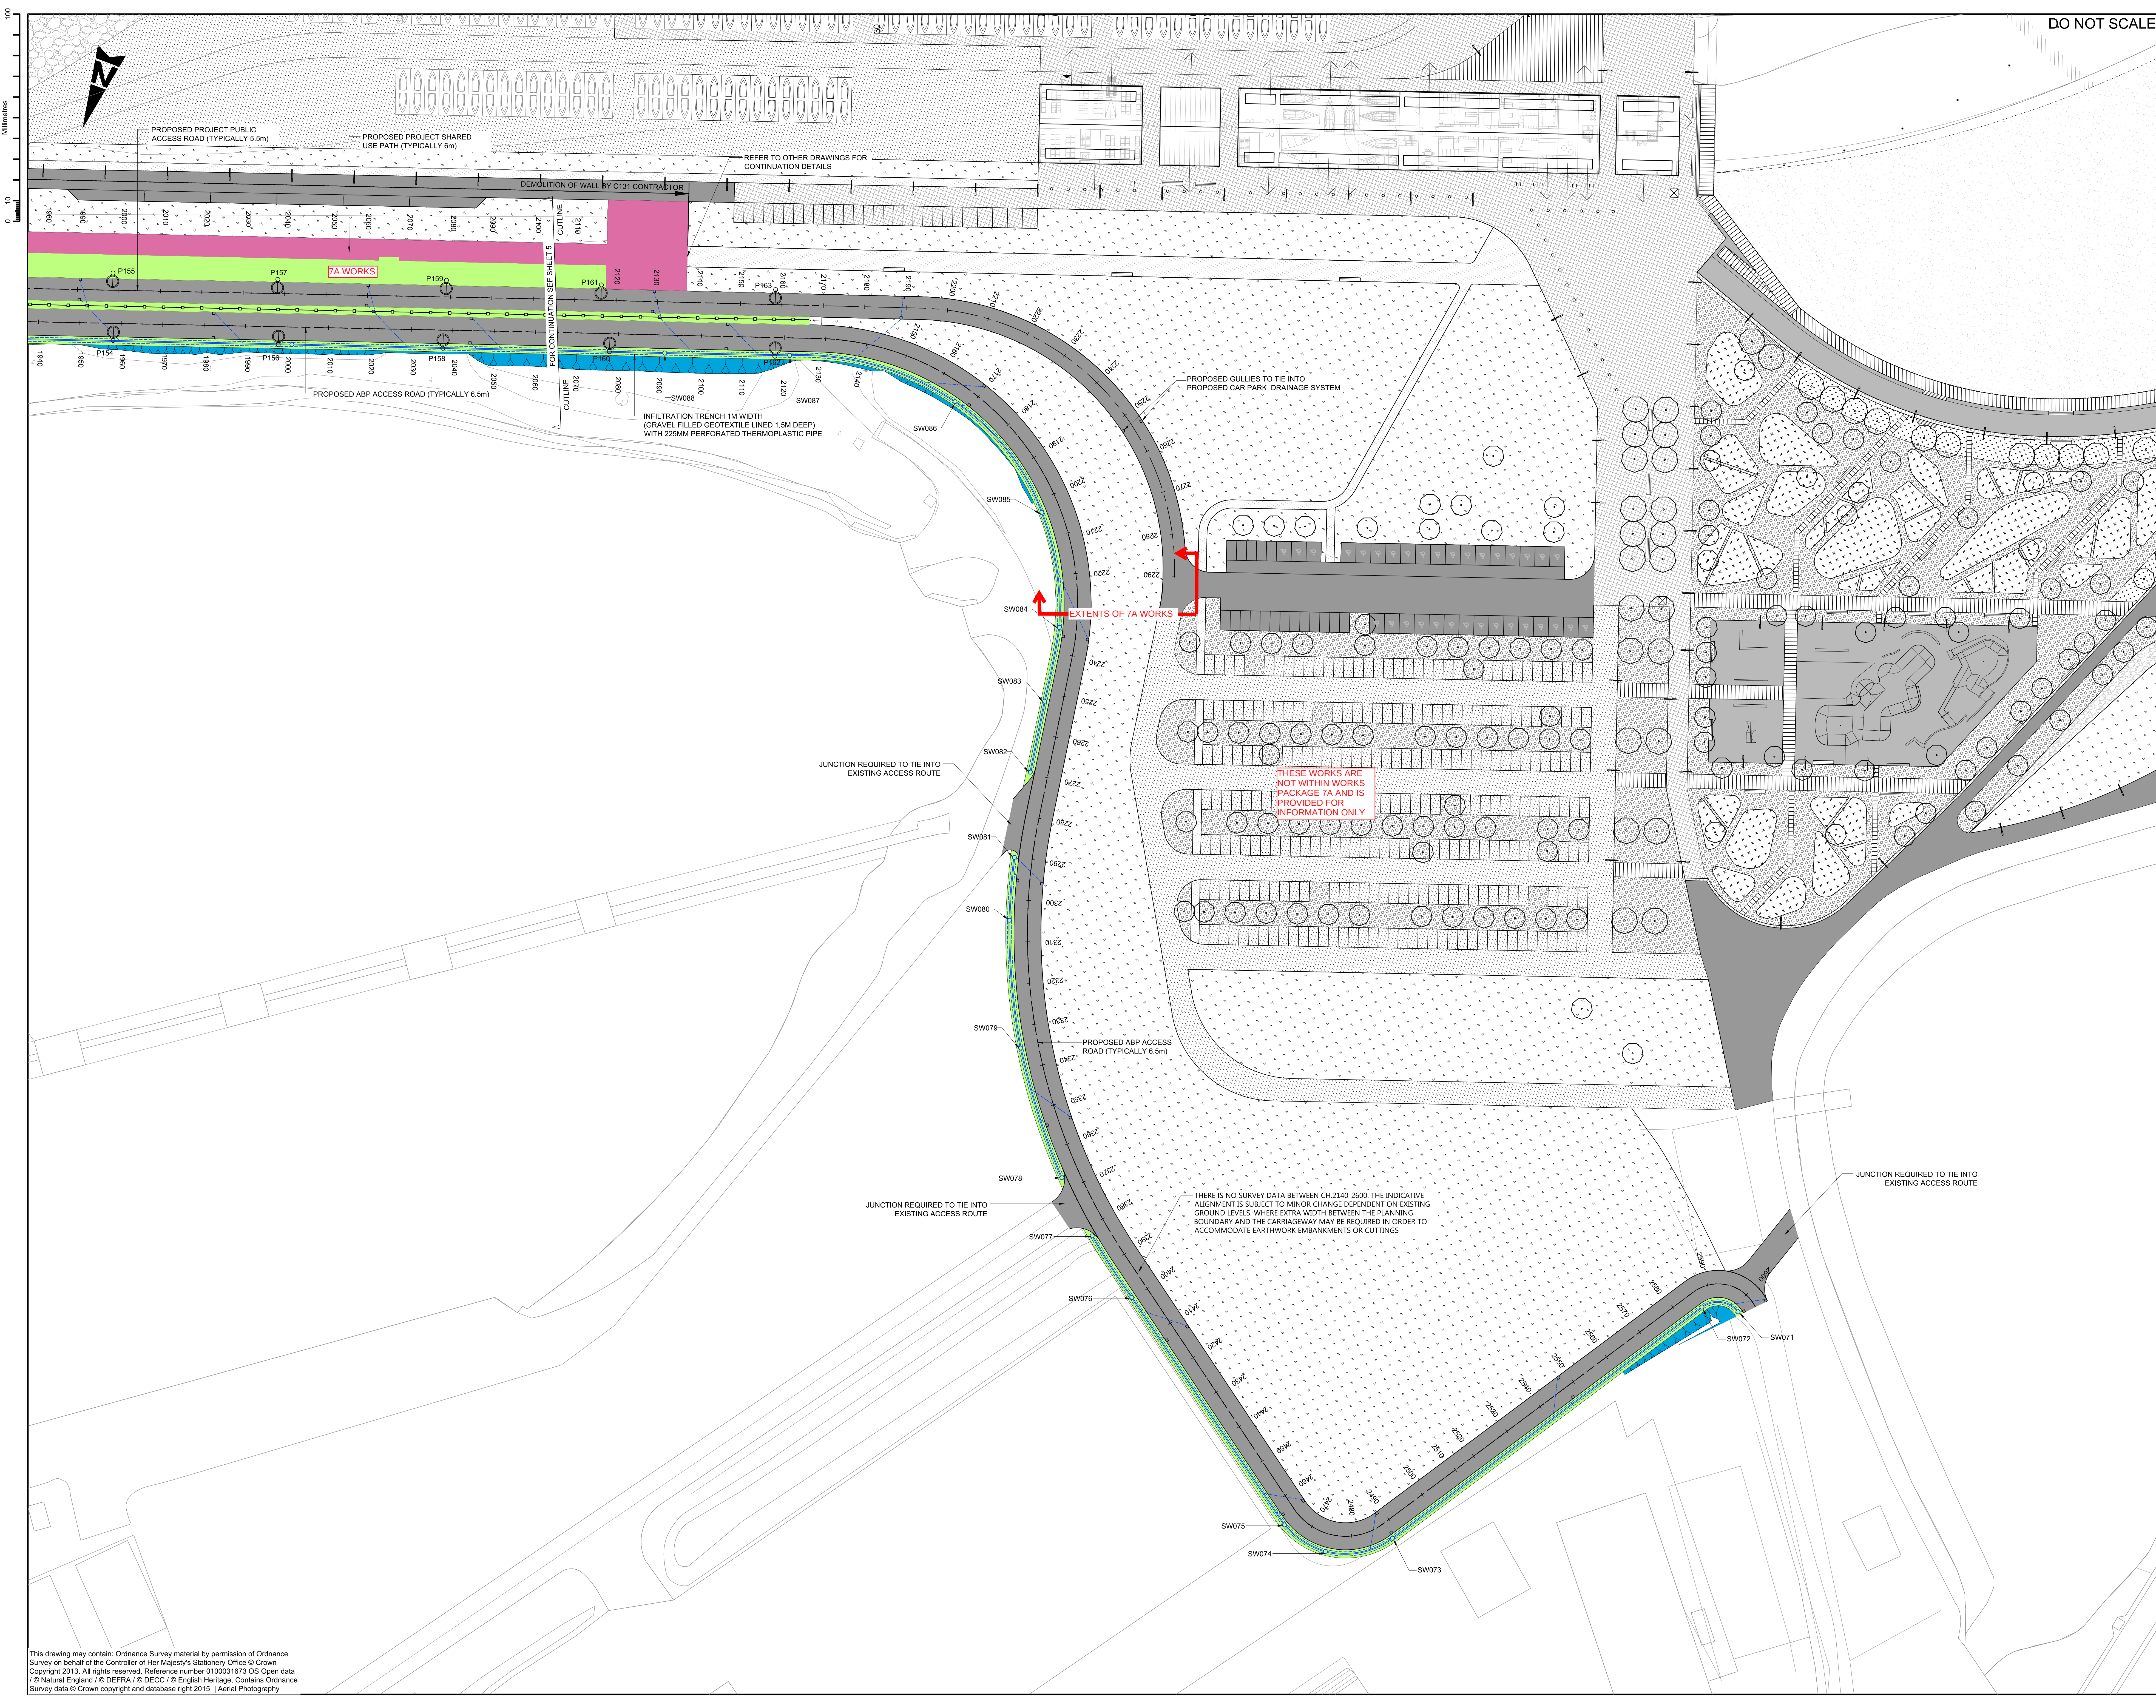

DO NOT SCALE

SAFETY, HEALTH AND ENVIRONMENTAL INFORMATION

In addition to the hazards/risks normally associated with the types of work detailed on this drawing, note the following:

CONSTRUCTION

PROXIMITY TO SIGNIFICANT WATER, ELECTRICAL AND BT APPARATUS. PROXIMITY TO LIVE TRAFFIC. WORKING IN, OVER AND ADJACENT TO WATER. PROXIMITY TO GOODS RAIL LINE. PROXIMITY TO ABP ACCESS ROAD.

MAINTENANCE/CLEANING

PROXIMITY TO SIGNIFICANT WATER, ELECTRICAL AND BT APPARATUS. PROXIMITY TO LIVE TRAFFIC. WORKING IN, OVER AND ADJACENT TO WATER. PROXIMITY TO GOODS RAIL LINE. PROXIMITY TO ABP ACCESS ROAD.

DECOMMISSIONING/DEMOLITION

PROXIMITY TO SIGNIFICANT WATER, ELECTRICAL AND BT APPARATUS. PROXIMITY TO LIVE TRAFFIC. WORKING IN, OVER AND ADJACENT TO WATER. PROXIMITY TO GOODS RAIL LINE. PROXIMITY TO ABP ACCESS ROAD.

It is assumed that all works will be carried out by a competent contractor working, where appropriate, to an approved method statement

KEY:

- PROPOSED PROJECT PUBLIC ACCESS ROAD
- PROPOSED LAGOON SHARED USE PATH
- PROPOSED VERGE
- PROPOSED EARTH WORK
- PROPOSED PEDESTRIAN CROSSING
- PROPOSED PARKING
- PROPOSED SECURITY CABIN
- PROPOSED LEVEL CROSSING
- PROPOSED CYCLEWAY
- 225mmØ SLOTTED PIPE
- INFILTRATION TRENCH VARIES (1m TO 2m)
- 150mm GULLY CONNECTION
- PROPOSED GULLY
- PROPOSED MANHOLE
- SECURITY FENCE
- PERMANENT FENCE
- SWXX PROPOSED SURFACE WATER MANHOLE
- OPXX PROPOSED STREET LIGHTING

NOTE:

- ALL DIMENSIONS ARE IN METRES UNLESS OTHERWISE STATED.
- NO DIMENSIONS ARE TO BE SCALED FROM THIS DRAWING.
- ALL DIMENSIONS ARE TO TO CHECKED ON SITE.
- ALL MEASUREMENTS FOR INDICATIVE PURPOSE ONLY.

P3	06/08/15	PLANNING BOUNDARY REMOVED	AJ	CK	AB
P2	09/06/15	COLLATION OF DESIGN INFORMATION	AJ	CK	AB
P1	27/05/15	FIRST ISSUE	AJ	CK	AB
Rev.	Date	Description	By	Chk'd	App'd

DISCHARGE OF DCO REQUIREMENT **S2**

ATKINS West Glamorgan House
12, Orchard Street
Swansea
SA1 5AD
Tel: +44 (0) 1792 641172
Fax: +44 (0) 1792 472019
Copyright © Atkins Limited (2014) www.atkinsglobal.com

TIDAL LAGOON
(SWANSEA BAY) PLC

Project Title
**SWANSEA BAY TIDAL LAGOON
PACKAGE C133 - ANCILLARY WORKS**

Drawing Title
**GENERAL ARRANGEMENT
HIGHWAY WORKS
SHEET 6 OF 6**

Scale	1:500	Designed	AJ	Drawn	PV	Checked	CK	Authorised	AB
Original size	A0	Date	10/10/14	Date	10/10/14	Date	10/10/14	Date	10/10/14
Drawing Number	TL5B-ATK-03-XX-DR-D-3406								P 3

This drawing may contain: Ordnance Survey material by permission of Ordnance Survey on behalf of the Controller of Her Majesty's Stationary Office © Crown Copyright 2013. All rights reserved. Reference number 0100031673 OS Open data / © Natural England / © DEFRA / © DECC / © English Heritage. Contains Ordnance Survey data © Crown copyright and database right 2015 | Aerial Photography