


- 1 THIS IS A C.A.D. PRODUCED DRAWING AND SHOULD NOT BE AMENDED BY HAND
- 2 All dimensions in millimetres unless otherwise stated
- 3 Any errors or omissions to be reported to the Designer

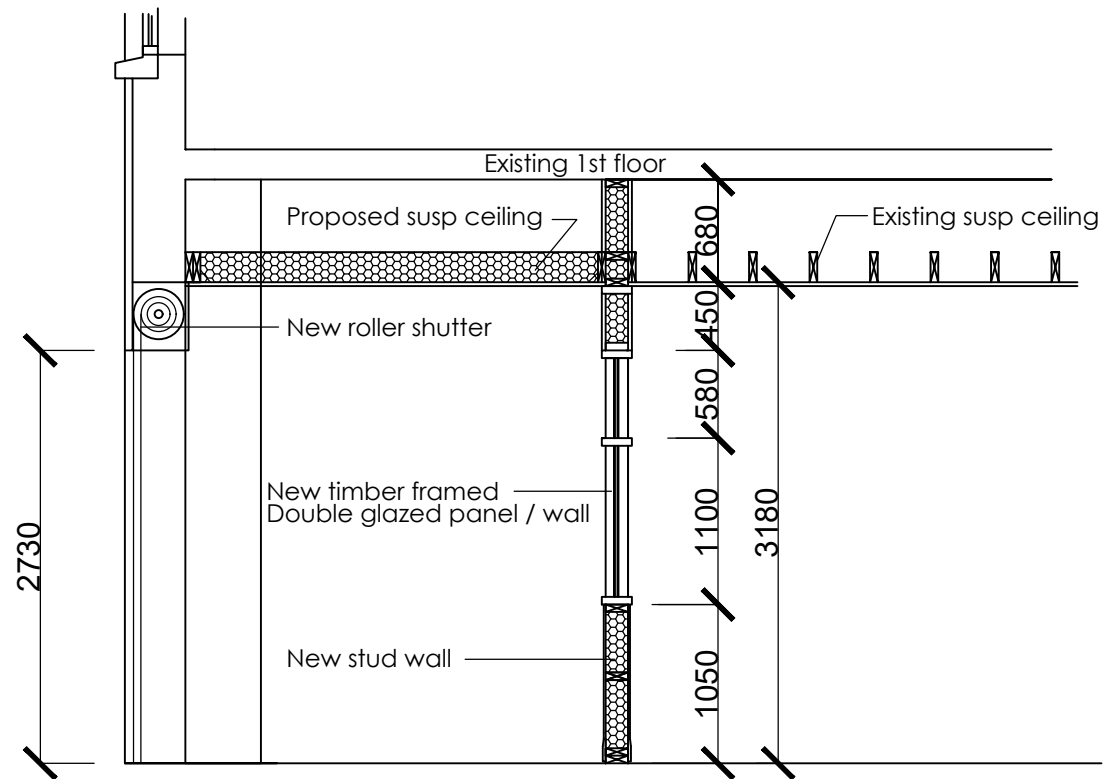

The Welcome
SECTION A-A
36 STATION RD
PORT TALBOT

SCALE 1:50 DRG. No. B-02