


Do not scale this drawing. Report discrepancies in figured dimensions to the originator of the drawing. The drawing is copyright.	Revisions:			Cht:
	Rev No.	Date:	Revision:	
	A	041119	GOOGLE PHOTOGRAPHS REMOVED AND BUNGALOW POSITION ALTERED - TREE POSITIONS CORRECTED IN LINE WITH REPORT	
	B	091220	ENLARGED AREA SHOWN	
				RWJ
				RWJ

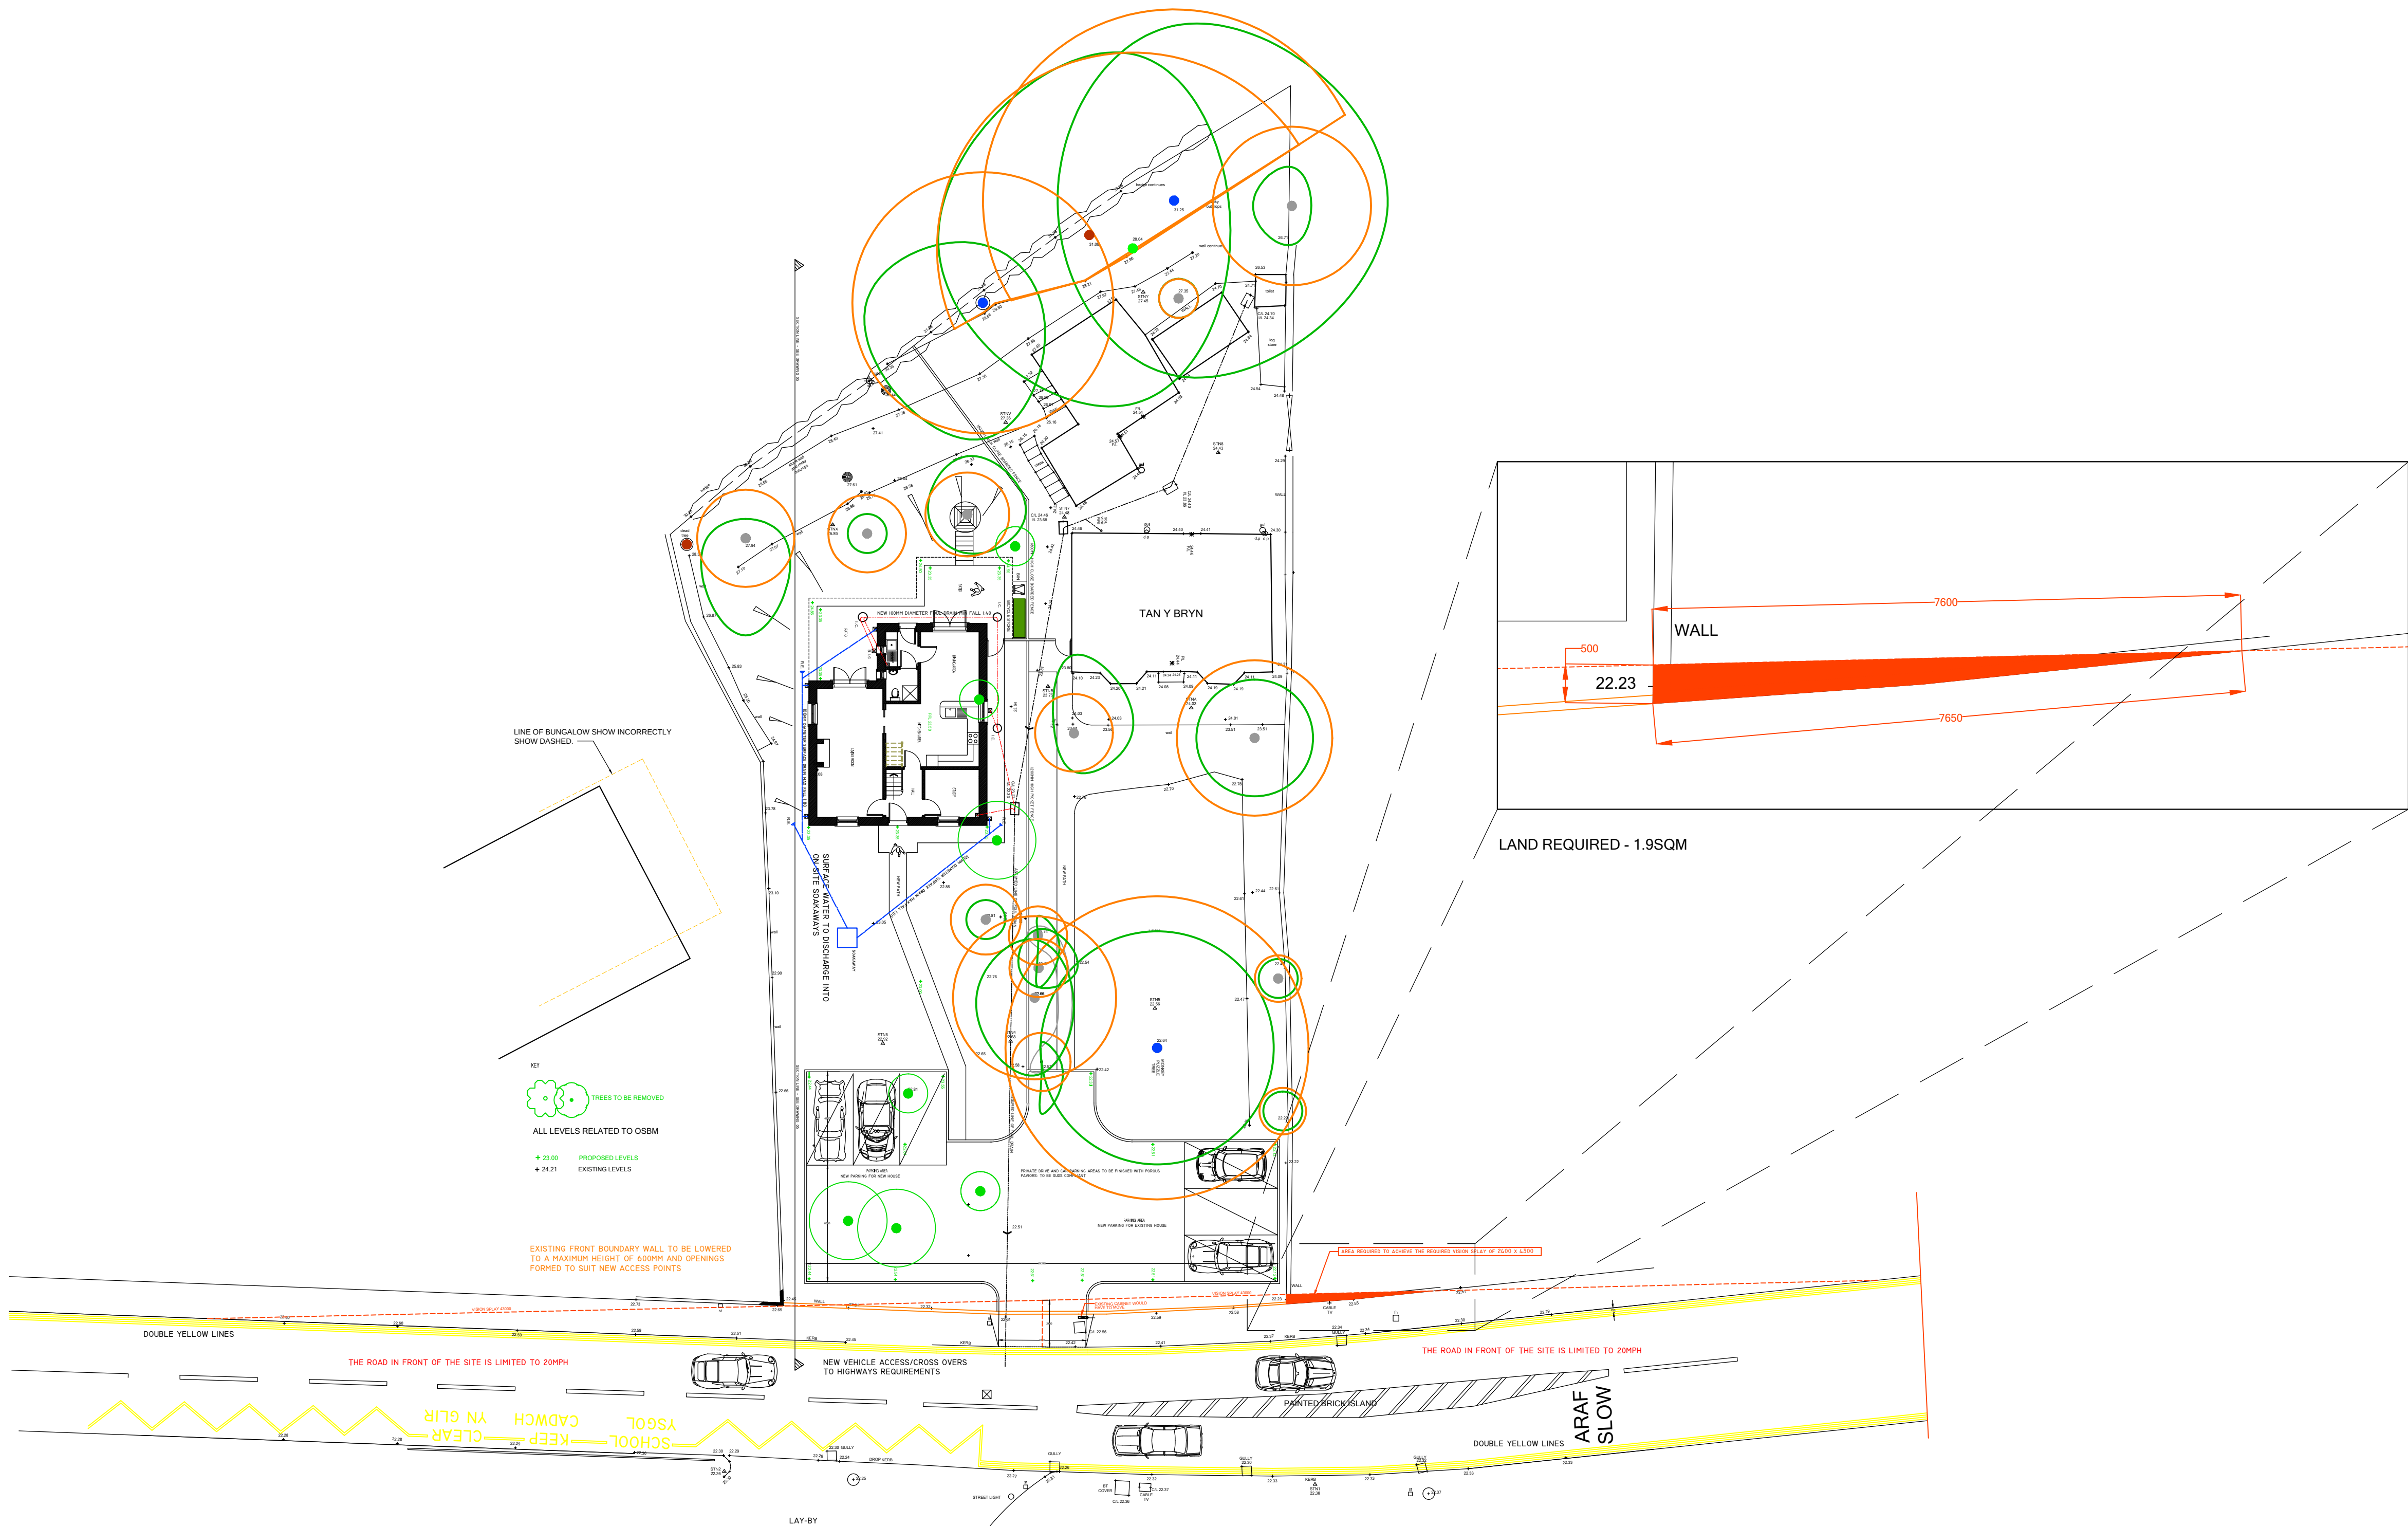

Project:
PROPOSED DETACHED HOUSE
TAN Y BRYN, MAIN ROAD,
CADOXTON,
NEATH. SA10 8BL.

Title:
Single Access
Proposed Vision Splays



Scale: 1:200
Date: 1119
Project No. 4389

Drawn: RWJ
Checked: RWJ
Drawing No. (P)06
Rev. B

BAS
BEACON ARCHITECTURAL SERVICES

