
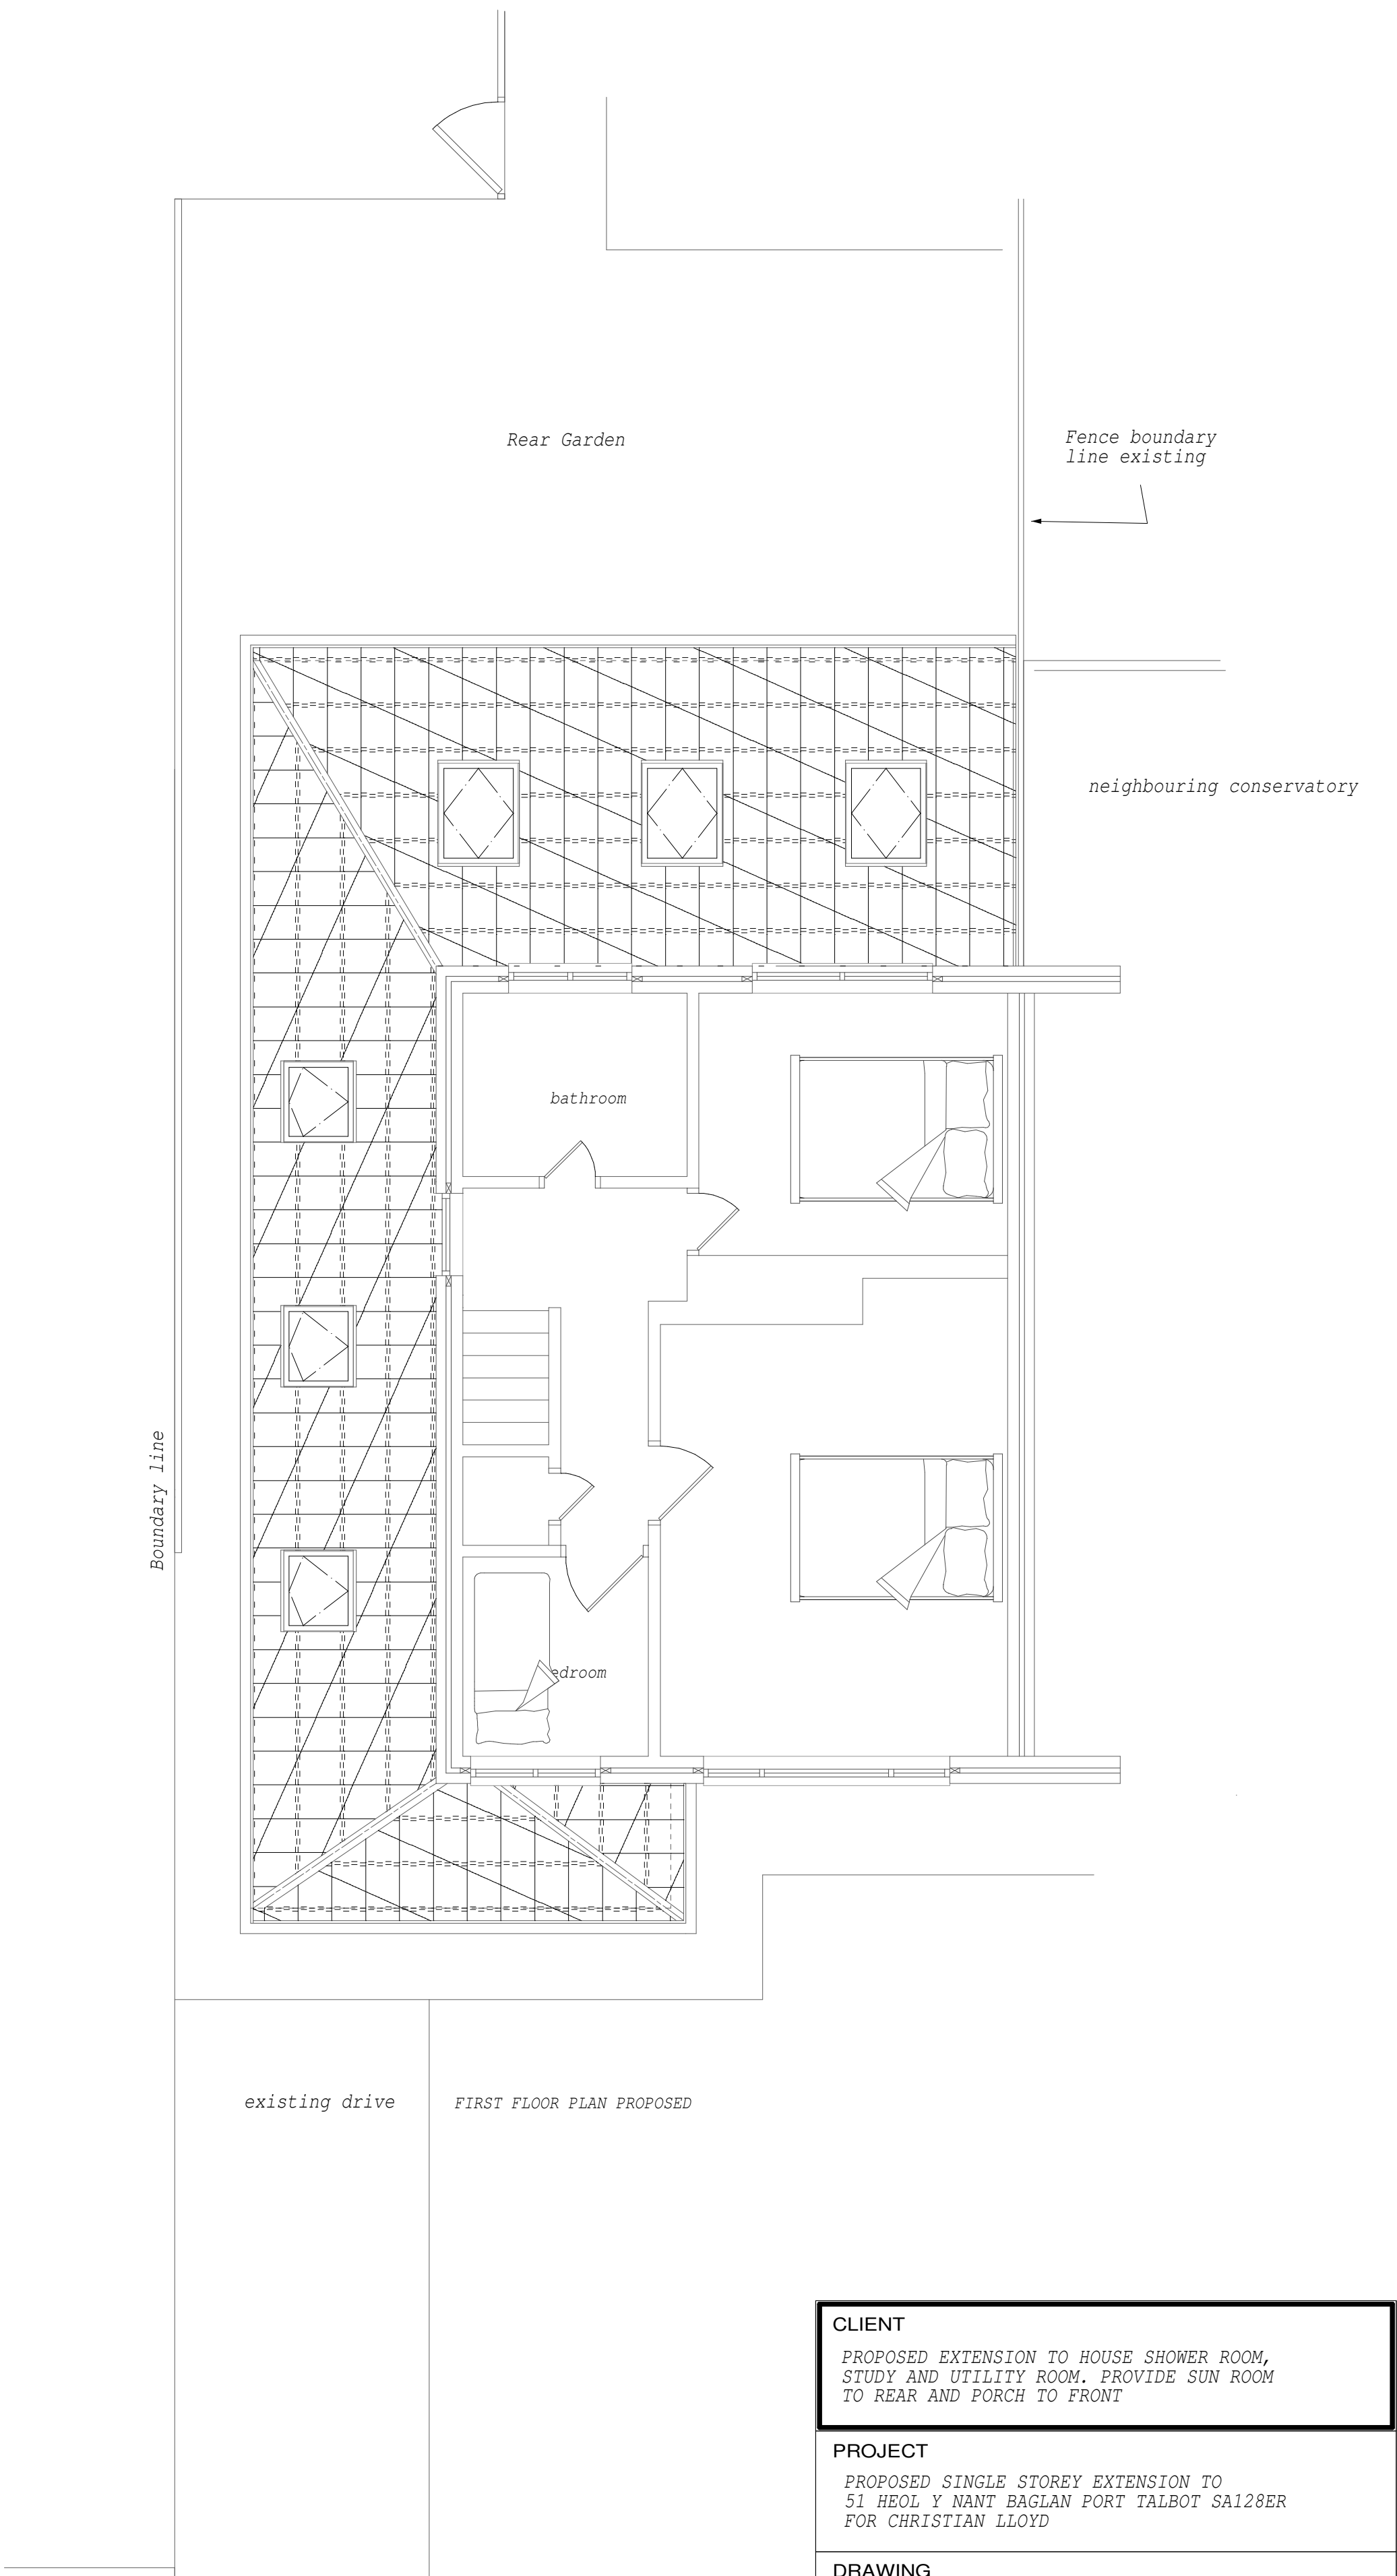
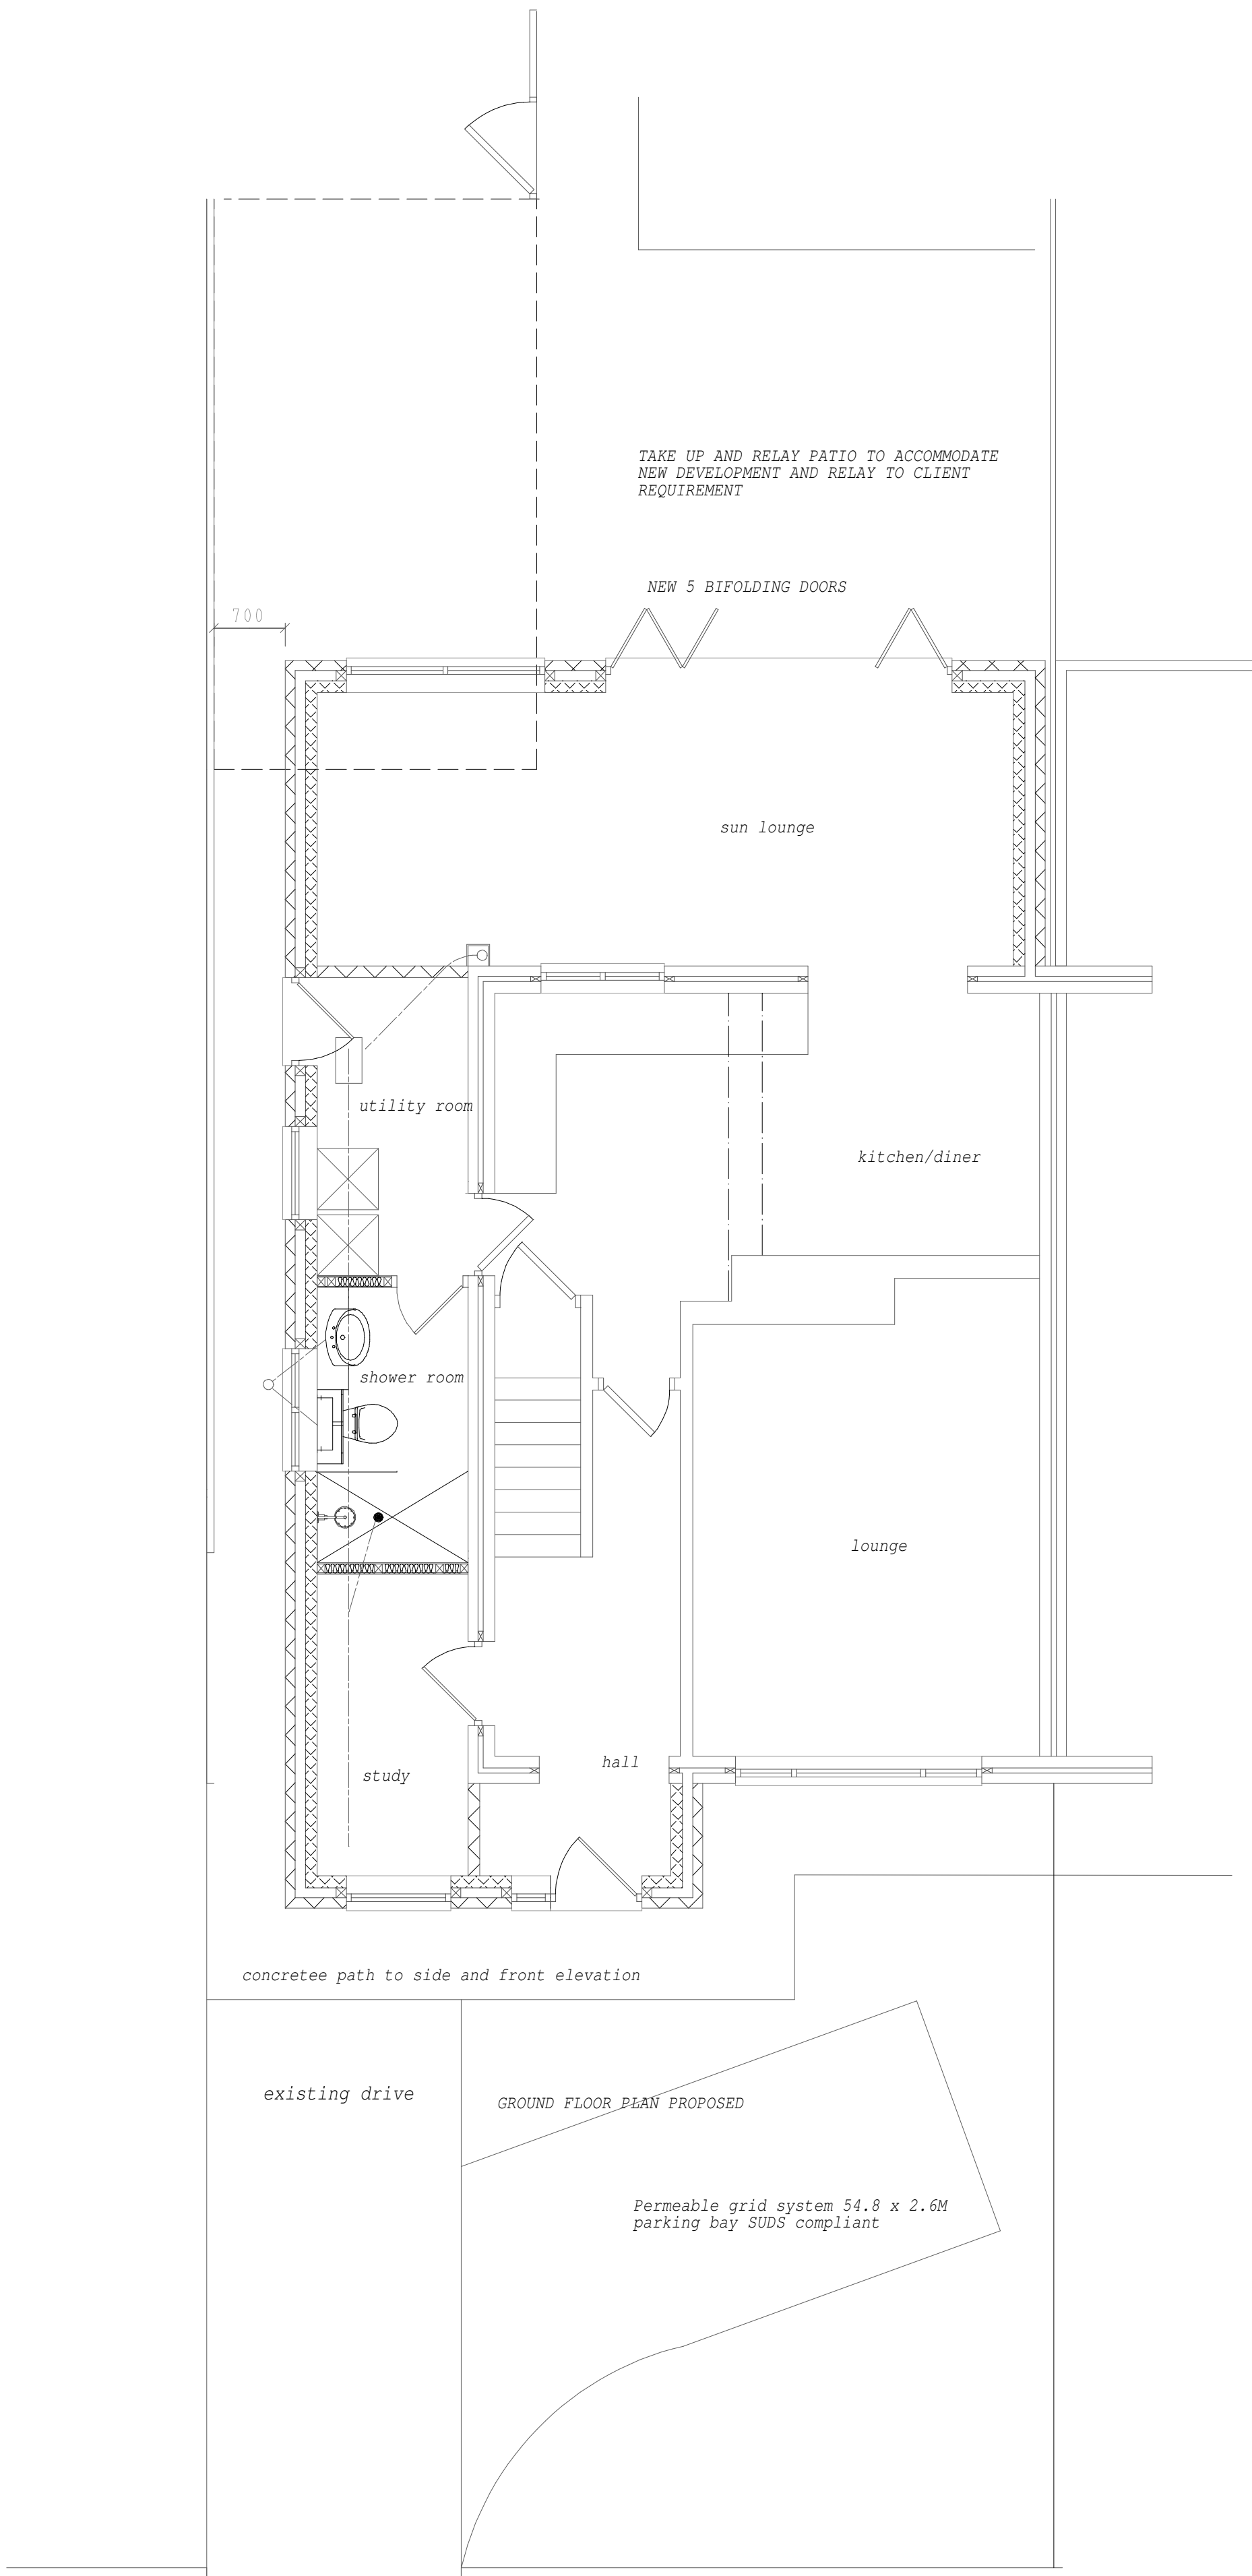


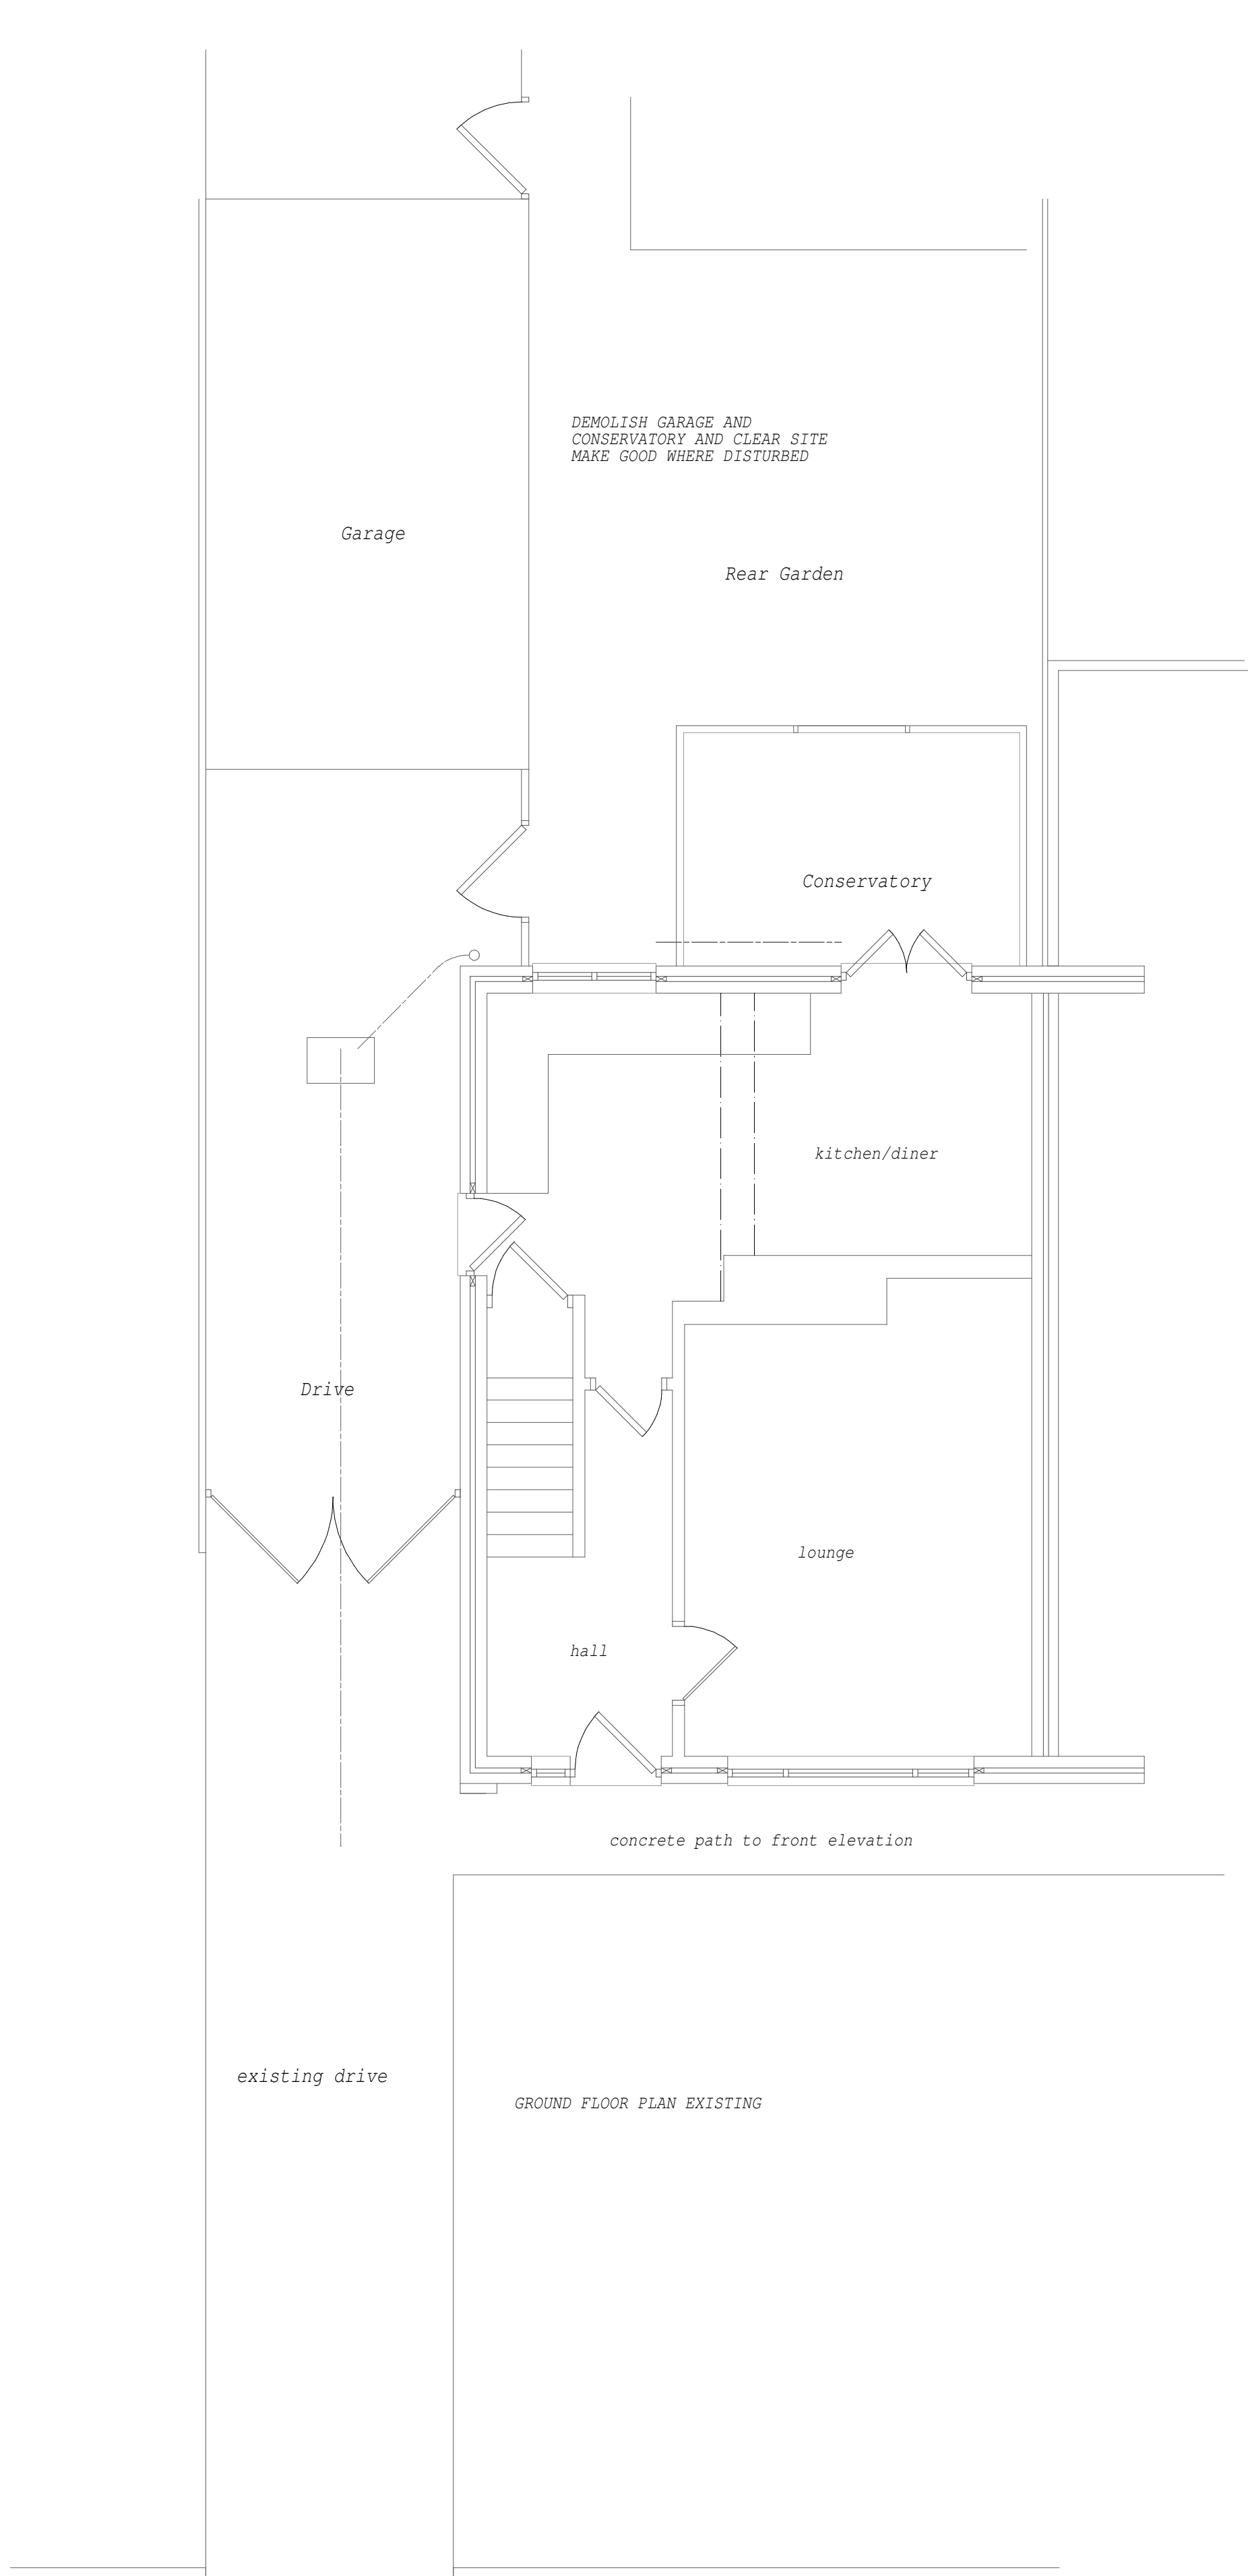

CLIENT PROPOSED EXTENSION TO HOUSE SHOWER ROOM, STUDY AND UTILITY ROOM. PROVIDE SUN ROOM TO REAR AND PORCH TO FRONT	
PROJECT PROPOSED SINGLE STOREY EXTENSION TO 51 HEOL Y NANT BAGLAN FORT TALBOT SA128ER FOR CHRISTIAN LLOYD	
DRAWING EXISTING AND PROPOSED PLANS	
DRG. No IL20-200-1B	REVISION B-PARAMS REV 0025 4/10/20
SCALE 1:50	DATE 26-03-20