


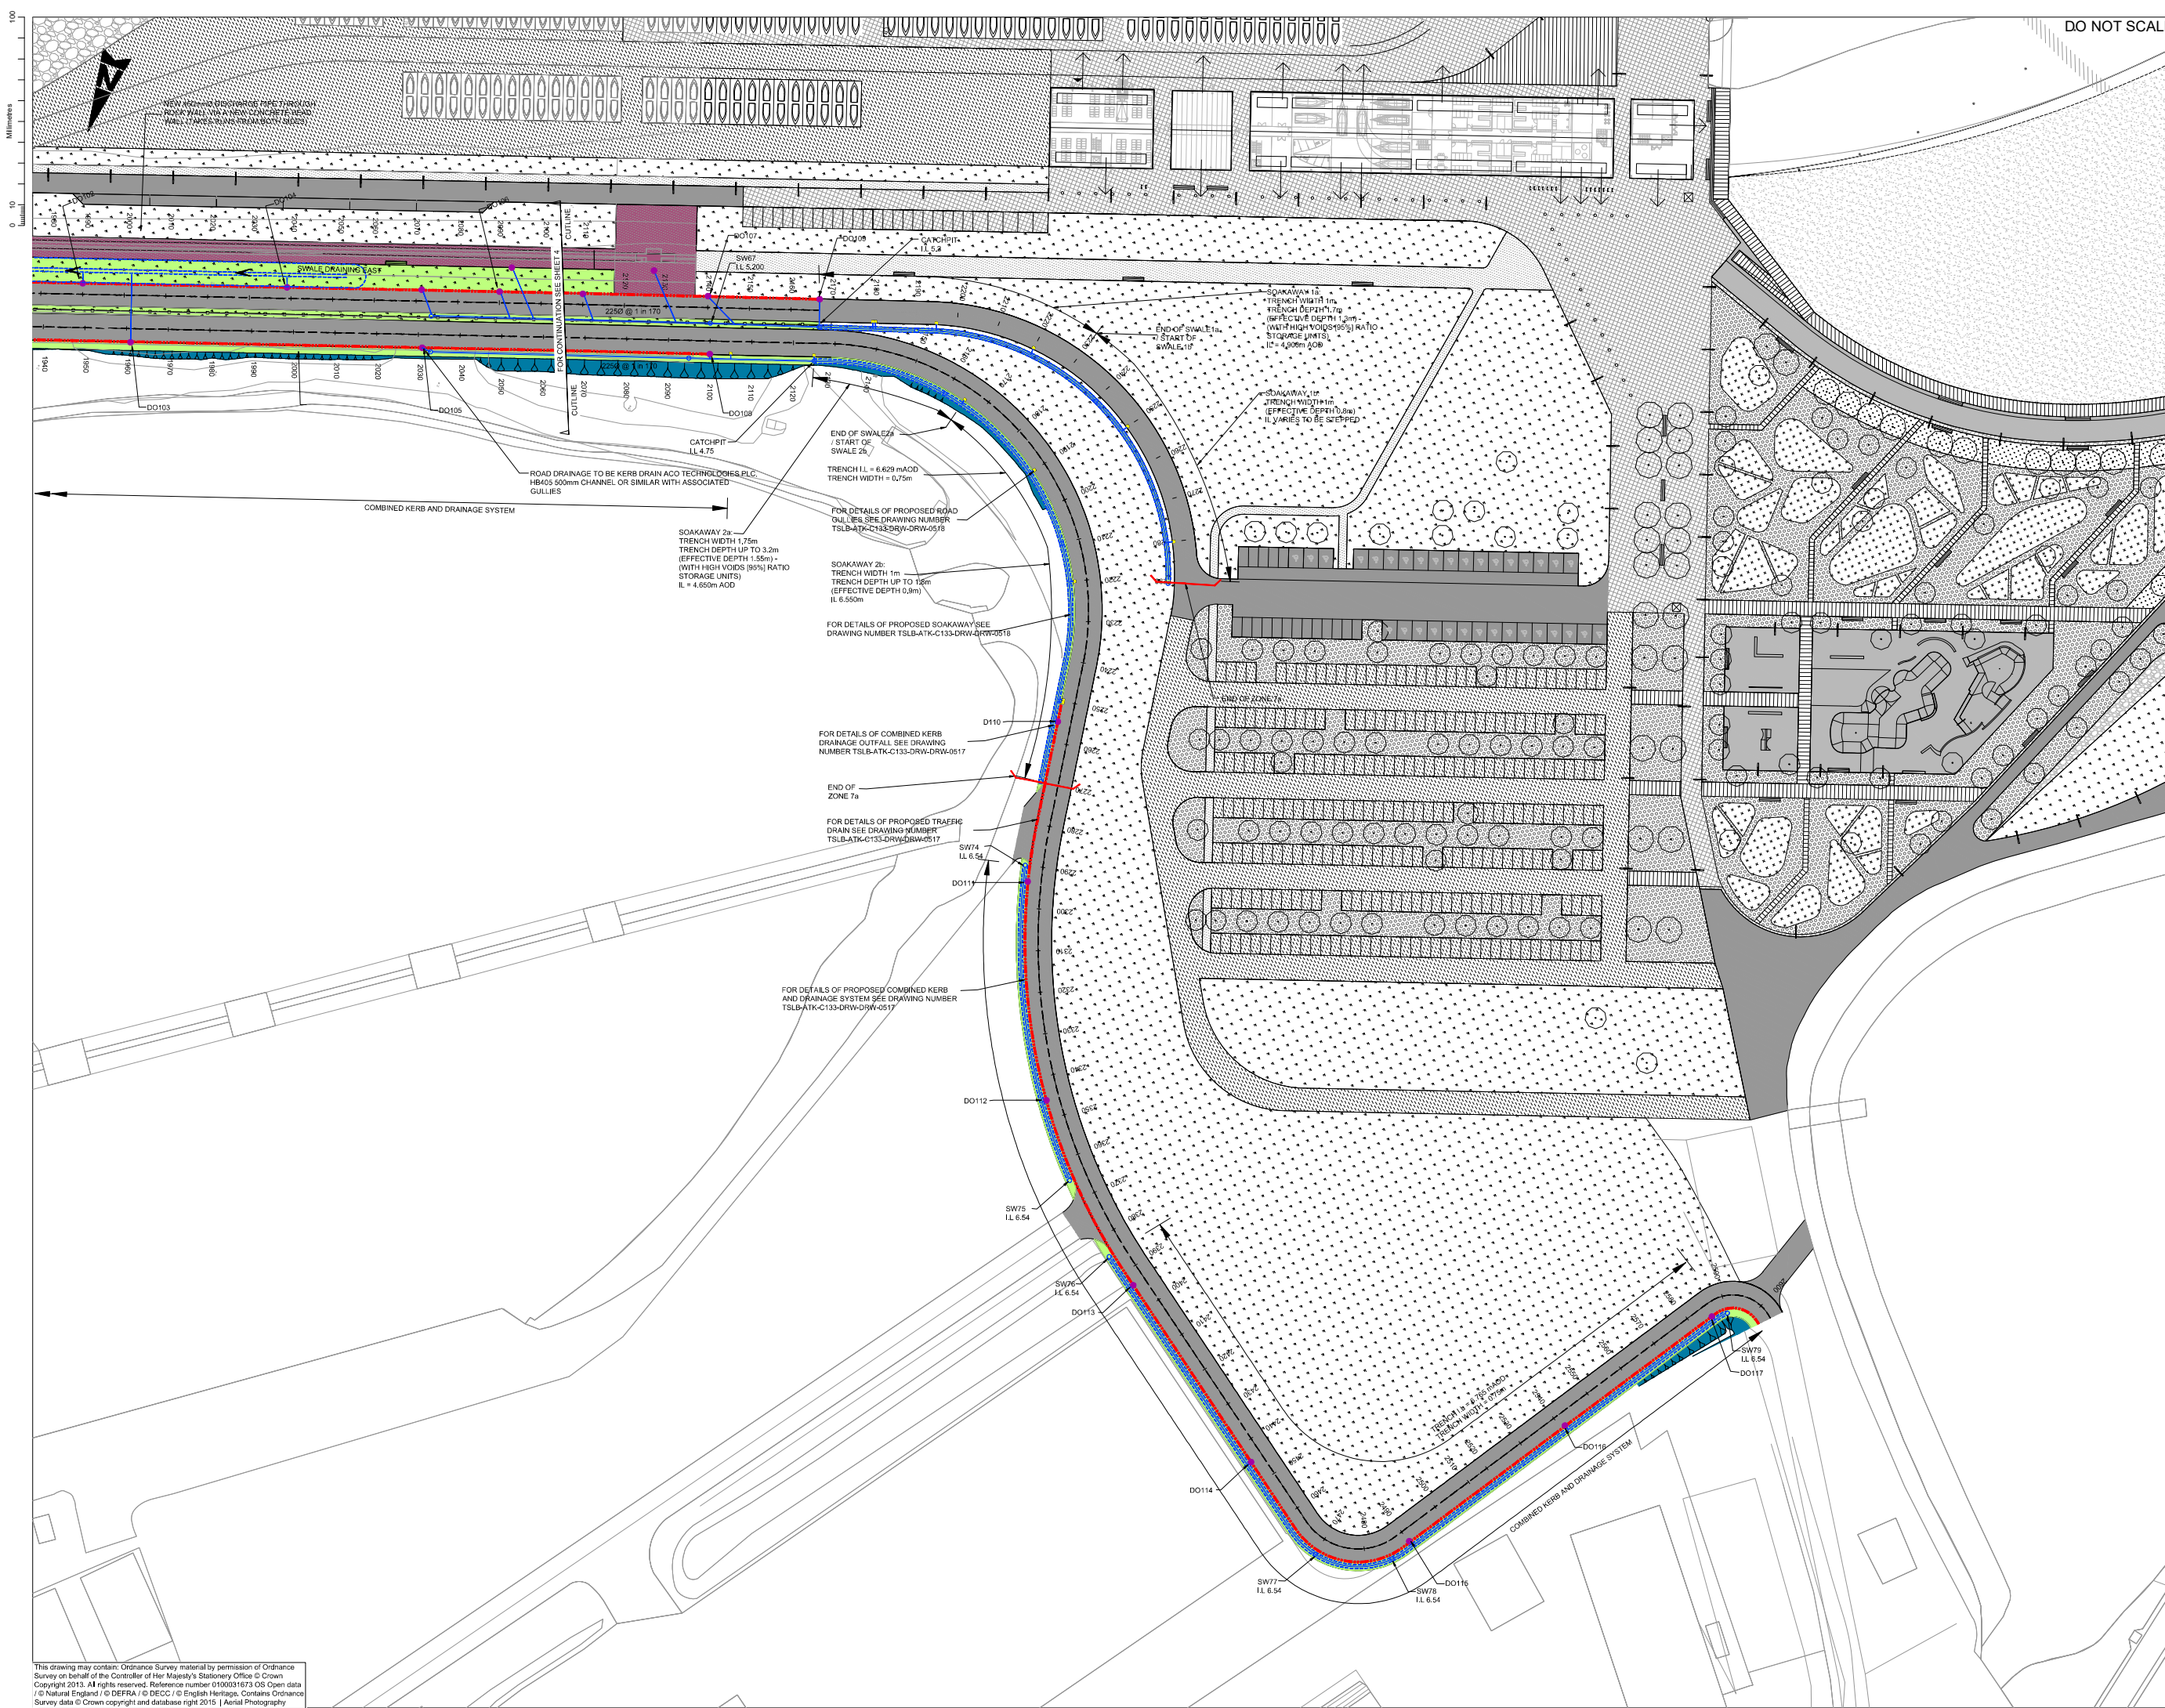

DO NOT SCALE

SAFETY, HEALTH AND ENVIRONMENTAL

In addition to the hazards/risks normally associated with the types of work described in the scope of work, and the hazards/risks detailed on this drawing, note the following:

CONSTRUCTION

PROXIMITY TO SIGNIFICANT WATER, ELECTRICAL AND BT APPARATUS. PROXIMITY TO LIVE TRAFFIC. WORKING IN, OVER AND ADJACENT TO WATER. PROXIMITY TO GOODS RAIL LINE. PROXIMITY TO ABP ACCESS ROAD.

MAINTENANCE/CLEANING

PROXIMITY TO SIGNIFICANT WATER, ELECTRICAL AND BT APPARATUS. PROXIMITY TO LIVE TRAFFIC. WORKING IN, OVER AND ADJACENT TO WATER. PROXIMITY TO GOODS RAIL LINE. PROXIMITY TO ABP ACCESS ROAD.

RECOMMISSIONING/DEMOLITION

PROXIMITY TO SIGNIFICANT WATER, ELECTRICAL AND BT APPARATUS. PROXIMITY TO LIVE TRAFFIC. WORKING IN, OVER AND ADJACENT TO WATER. PROXIMITY TO GOODS RAIL LINE. PROXIMITY TO ABP ACCESS ROAD.

It is assumed that all works will be carried out by a competent contractor working, where appropriate, to an approved method statement

KEY:

- | | |
|---|--|
|  | PROPOSED PROJECT PUBLIC ACCESS ROAD |
|  | PROPOSED LAGOON SHARED USE PATH |
|  | PROPOSED VERGE |
|  | PROPOSED EARTH WORK |
|  | PROPOSED PEDESTRIAN CROSSING |
|  | PROPOSED PARKING |
|  | PROPOSED LEVEL CROSSING |
|  | PROPOSED CYCLEWAY |
|  | 225mm Ø SLOTTED PIPE |
|  | INFILTRATION TRINCH VARIES (1m To 2m) |
|  | PROPOSED GULLY |
|  | PROPOSED MANHOLE |
|  | PROPOSED COMBINED KERB AND DRAINAGE SYSTEM |
|  | PROPOSED COMBINED KERB AND DRAINAGE SYSTEM OUTFALL |
|  | 225mm Ø DISCHARGE PIPES |
|  | 450mm Ø DISCHARGE PIPES |
|  | HEADWALLS (2.3m to 5.1m) |
|  | SWALES |

NOTES:

1. NO DIMENSIONS ARE TO BE SCALED OF THIS DRAWING
2. ALL DIMENSIONS ARE IN MILLIMETRES UNLESS OTHERWISE STATED.
3. ALL LEVELS IN METRES TO ORDNANCE DATUM .
4. THE LABEL 'BASE XXX' APPLIED TO THE COMBINED KERB AND DRAINAGE SYSTEM REFERS TO THE LINEAR DRAINAGE SIZES WITHIN THE MARSHALLS LINEAR DRAINAGE DESIGN DOCUMENT .
5. AT ROAD JUNCTIONS THE DRAINAGE SYSTEM WILL CONSIST OF TRAFFIC DRIVE. REFER TO MARSHALLS LINEAR DRAINAGE DESIGN DOCUMENT FOR FURTHER INFORMATION.

SOME OF THE WORKS ON THIS DRAWING DO NOT RELATE TO THE WORKS PACKAGE 7A. THESE AREAS ARE SHOWN IN THIS DRAWING FOR INFORMATION ONLY AND ARE SUBJECT TO CHANGE, PRIOR TO THE WORKS COMMENCING.

[illegible]

2	26/05/2020	FOR PLANNING	HD	CW
1	11/11/15	PRELIMINARY - FOR COSTING	KH	DJH
Rev.	Date	Description	By	Chkd

Lawing Status	Suitability
---------------	-------------

FIT FOR COSTING

ATKINS

ATKINS West Glamorgan House
12, Orchard Street
Swansea
SA1 5AD

Tel: +44 (0) 1792 641172
Fax: +44 (0) 1792 472019

Copyright © Atkins Limited (2014) www.atkinsglobal.com

TIDAL LAGOON
(SWANSEA BAY) PLC



Project Title

**SWANSEA BAY TIDAL LAGOON
PACKAGE C133 - ANCILLARY WORK**

GENERAL ARRANGEMENT
DRAINAGE WORKS
SHEET 5 OF 5

Scale	Designed CW	Drawn HD	Checked CW	Authorised DH
Original Size A0	Date 07.05.00	Date 07.05.00	Date 07.05.00	Date 07.05.00

112	20/06/20	27/06/20	27/06/20
Drawing Number			

2770	Revis
------	-------

This drawing may contain: Ordnance Survey material by permission of Ordnance Survey on behalf of the Controller of Her Majesty's Stationery Office © Crown Copyright 2013. All rights reserved. Reference number 0100031673 OS Open data / © Natural England / © DEFRA / © DECC / © English Heritage. Contains Ordnance Survey data © Crown copyright and database right 2015 | Aerial Photography