


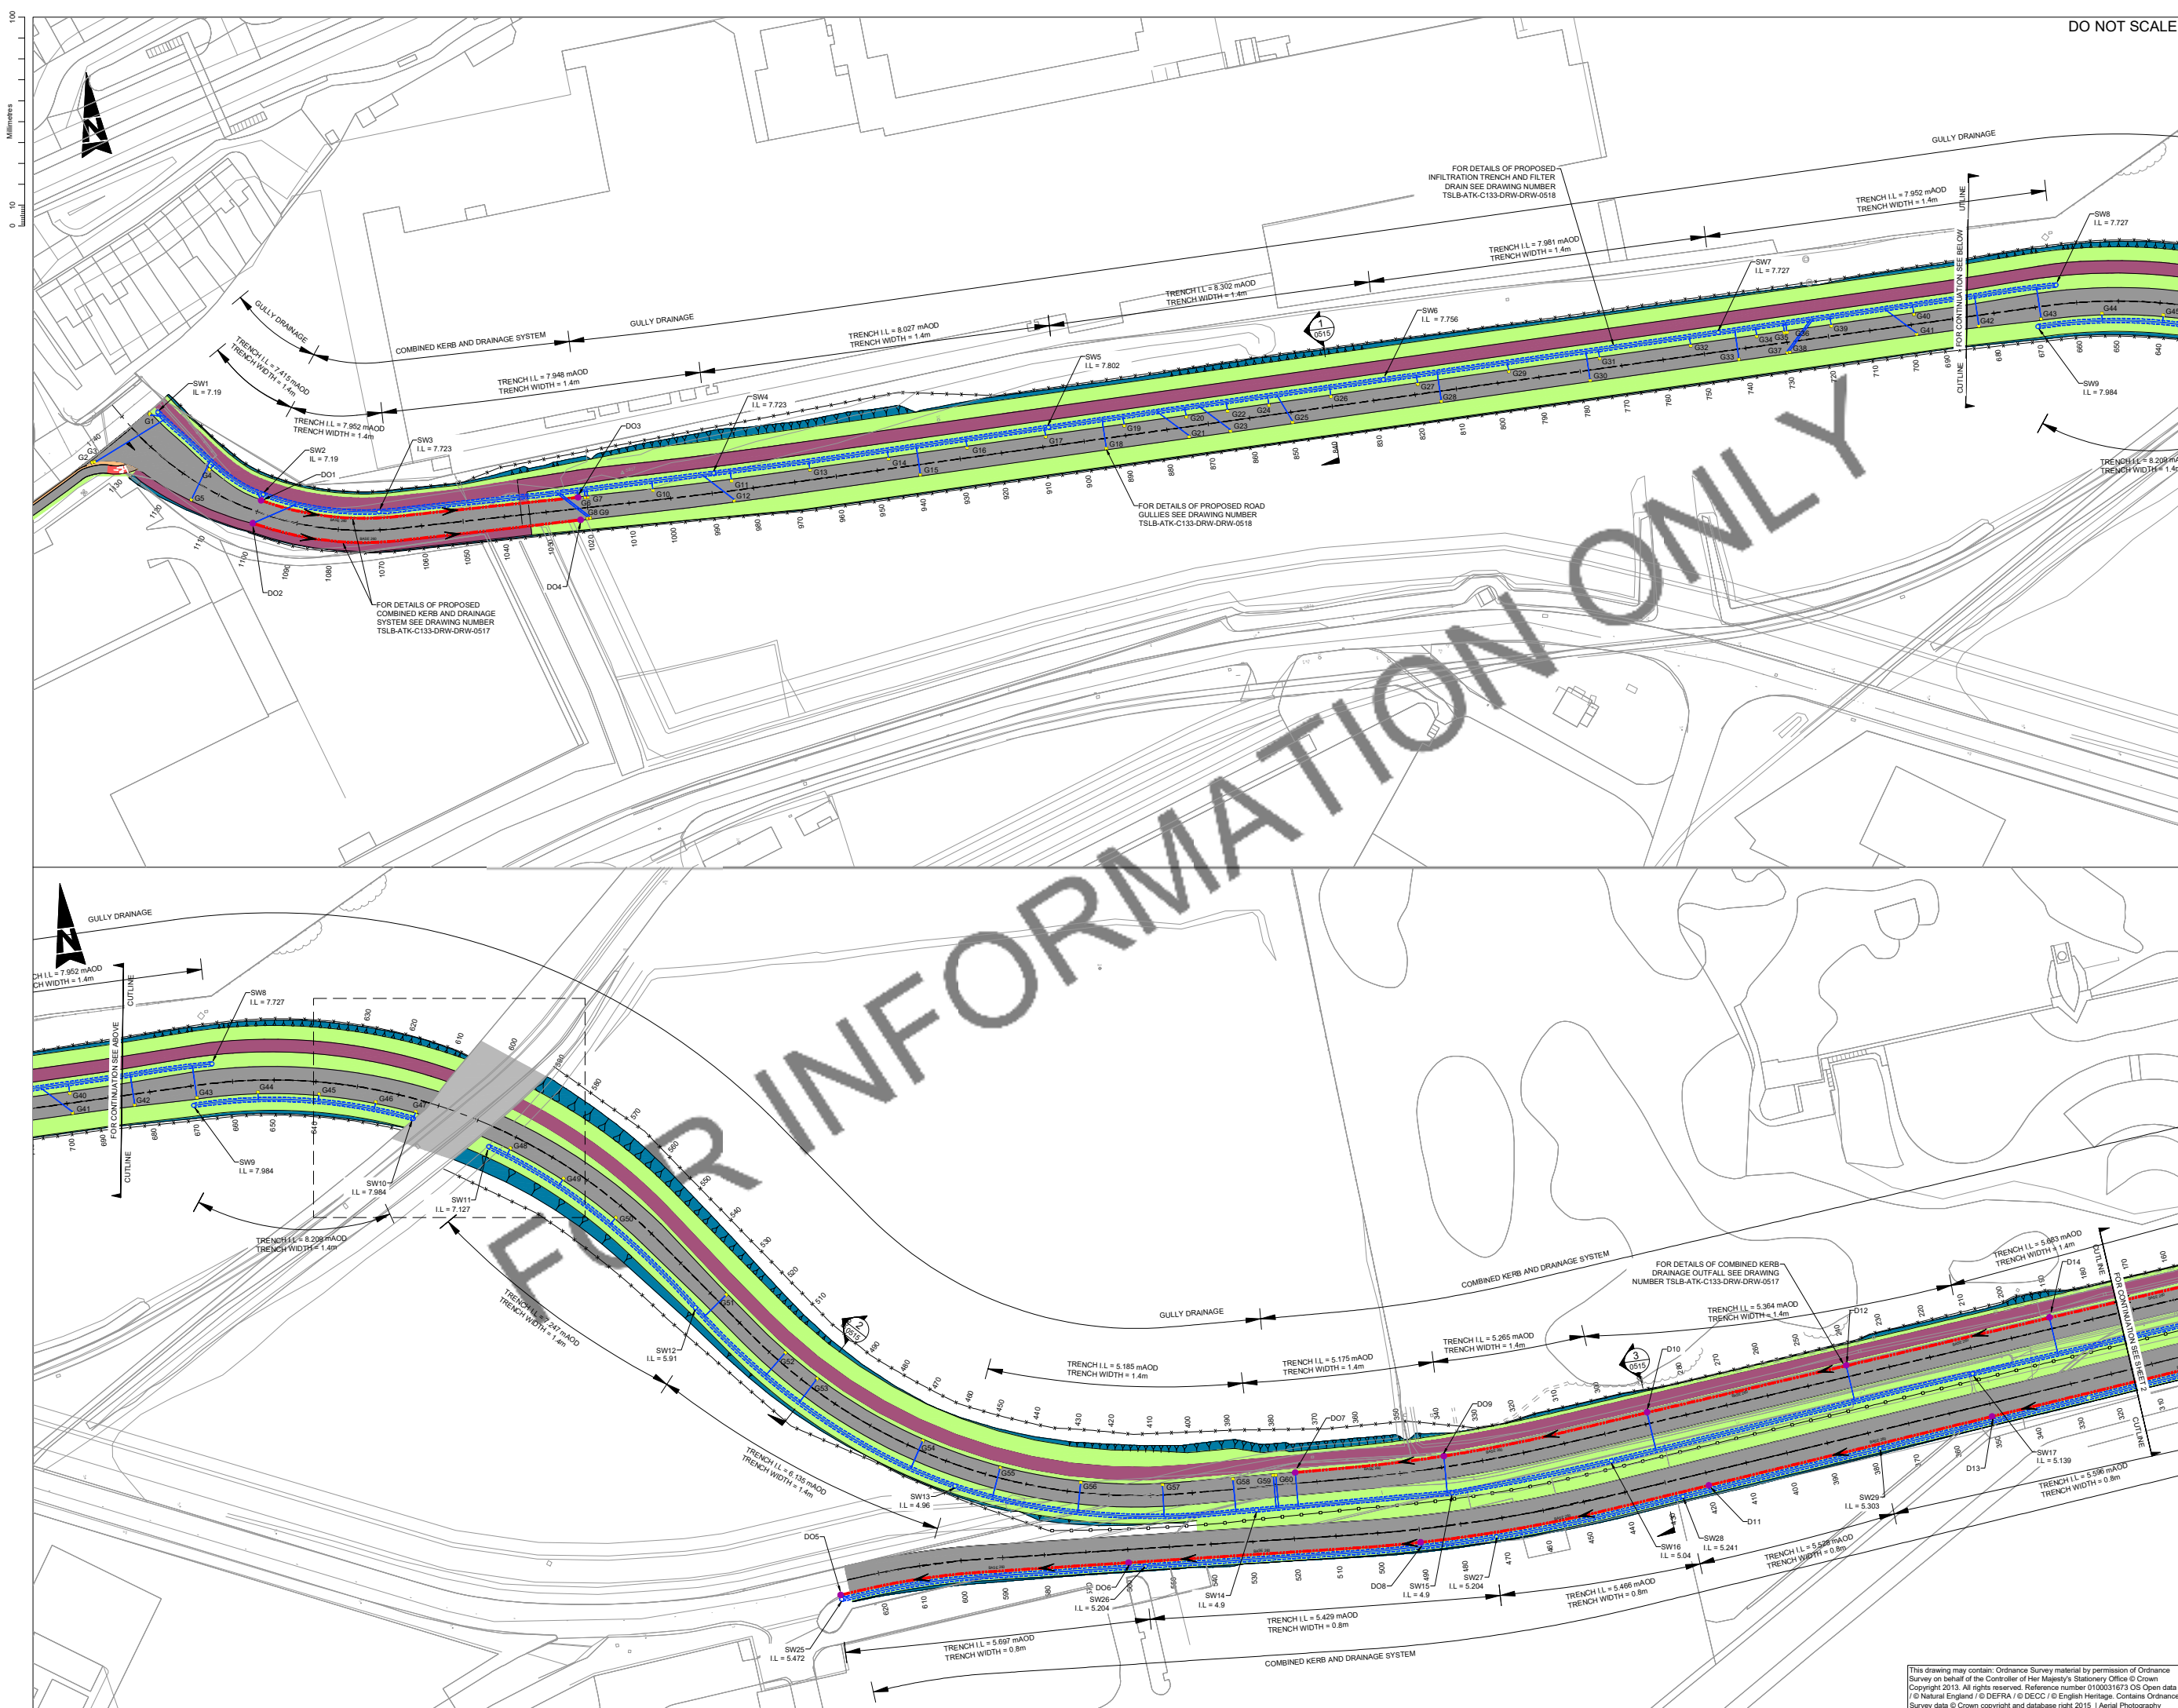

DO NOT SCALE

SAFETY, HEALTH AND ENVIRONMENTAL INFORMATION

In addition to the hazards/risks normally associated with the types of work detailed on this drawing, note the following:

CONSTRUCTION

PROXIMITY TO SIGNIFICANT WATER, ELECTRICAL AND BT APPARATUS. PROXIMITY TO LIVE TRAFFIC. WORKING IN, OVER AND ADJACENT TO WATER. PROXIMITY TO GOODS RAIL LINE. PROXIMITY TO ABB ACCESS ROAD.

MAINTENANCE/CLEANING

PROXIMITY TO SIGNIFICANT WATER, ELECTRICAL AND BT APPARATUS. PROXIMITY TO LIVE TRAFFIC. WORKING IN, OVER AND ADJACENT TO WATER. PROXIMITY TO GOODS RAIL LINE. PROXIMITY TO ABP ACCESS ROAD.

DECOMMISSIONING/DEMOLITION

PROXIMITY TO SIGNIFICANT WATER, ELECTRICAL AND BT APPARATUS. PROXIMITY TO LIVE TRAFFIC. WORKING IN, OVER AND ADJACENT TO WATER. PROXIMITY TO GOODS RAIL LINE. PROXIMITY TO ABP ACCESS ROAD.

It is assumed that all works will be carried out by a competent contractor working, where appropriate, to an approved method statement

KEY:

-  PROPOSED PROJECT PUBLIC ACCESS ROAD
-  PROPOSED LAGOON SHARED USE PATH
-  PROPOSED VERGE
-  PROPOSED EARTH WORK
-  PROPOSED PEDESTRIAN CROSSING
-  PROPOSED PARKING
-  PROPOSED LEVEL CROSSING
-  PROPOSED CYCLEWAY
-  225mm Ø SLOTTED PIPE
-  INFILTRATION TRENCH VARIES (1m To 2m)
-  PROPOSED GULLY
-  PROPOSED MANHOLE
-  PROPOSED COMBINED KERB AND DRAINAGE SYSTEM
-  PROPOSED COMBINED KERB AND DRAINAGE SYSTEM OUTLET

NOTES:

- NO DIMENSIONS ARE TO BE SCALED OF THIS DRAWING.
- ALL DIMENSIONS ARE IN MILLIMETRES UNLESS OTHERWISE STATED.
- ALL LEVELS IN METRES TO ORDNANCE DATUM .
- THE LABEL 'BASE XXX' APPLIED TO THE COMBINED KERB AND DRAINAGE SYSTEM REFERS TO THE LINEAR DRAINAGE SIZES WITHIN THE MARSHALLS DESIGN GUIDANCE DOCUMENT.

THE WORKS ON THIS
DRAWING DO NOT RELATE
TO THE WORKS PACKAGE
7A. THE WORKS SHOWN IN
THIS DRAWING ARE
PROVIDED FOR
INFORMATION ONLY AND
ARE SUBJECT TO CHANGE
PRIOR TO THE WORKS
COMMENCING.

P2	27/05/2020	FOR PLANNING		CW	DJH	HRE
P1	11/11/15	PRELIMINARY - FOR COSTING		KH	DJH	HRE
Rev	Date	Description		By	Chk'd	App'd

FIT FOR COSTING

01

ATKINS

West Glamorgan House
2, Orchard Street
Swansea
SA1 5AD

el: +44 (0) 1792 641172
ax: +44 (0) 1792 472019
www.atkingglobal.com

Copyright © Atkins Limited (2014)

TIDAL LAGOON
(SWANSEA BAY) PLC

Project Title

SWANSEA BAY TIDAL LAGOON
PACKAGE C133 - ANCILLARY WORKS

Drawing Title

GENERAL ARRANGEMENT
DRAINAGE WORKS
SHEET 1 OF 5

Scale 1:500	Designed CW	Drawn HD	Checked CW	Authorised DRH
Original Size A0	Date 26/05/20	Date 27/05/20	Date 27/05/20	Date 27/05/20
Drawing Number TLSB-ALG-C133-XXX-DRW-0501				Revision P2