


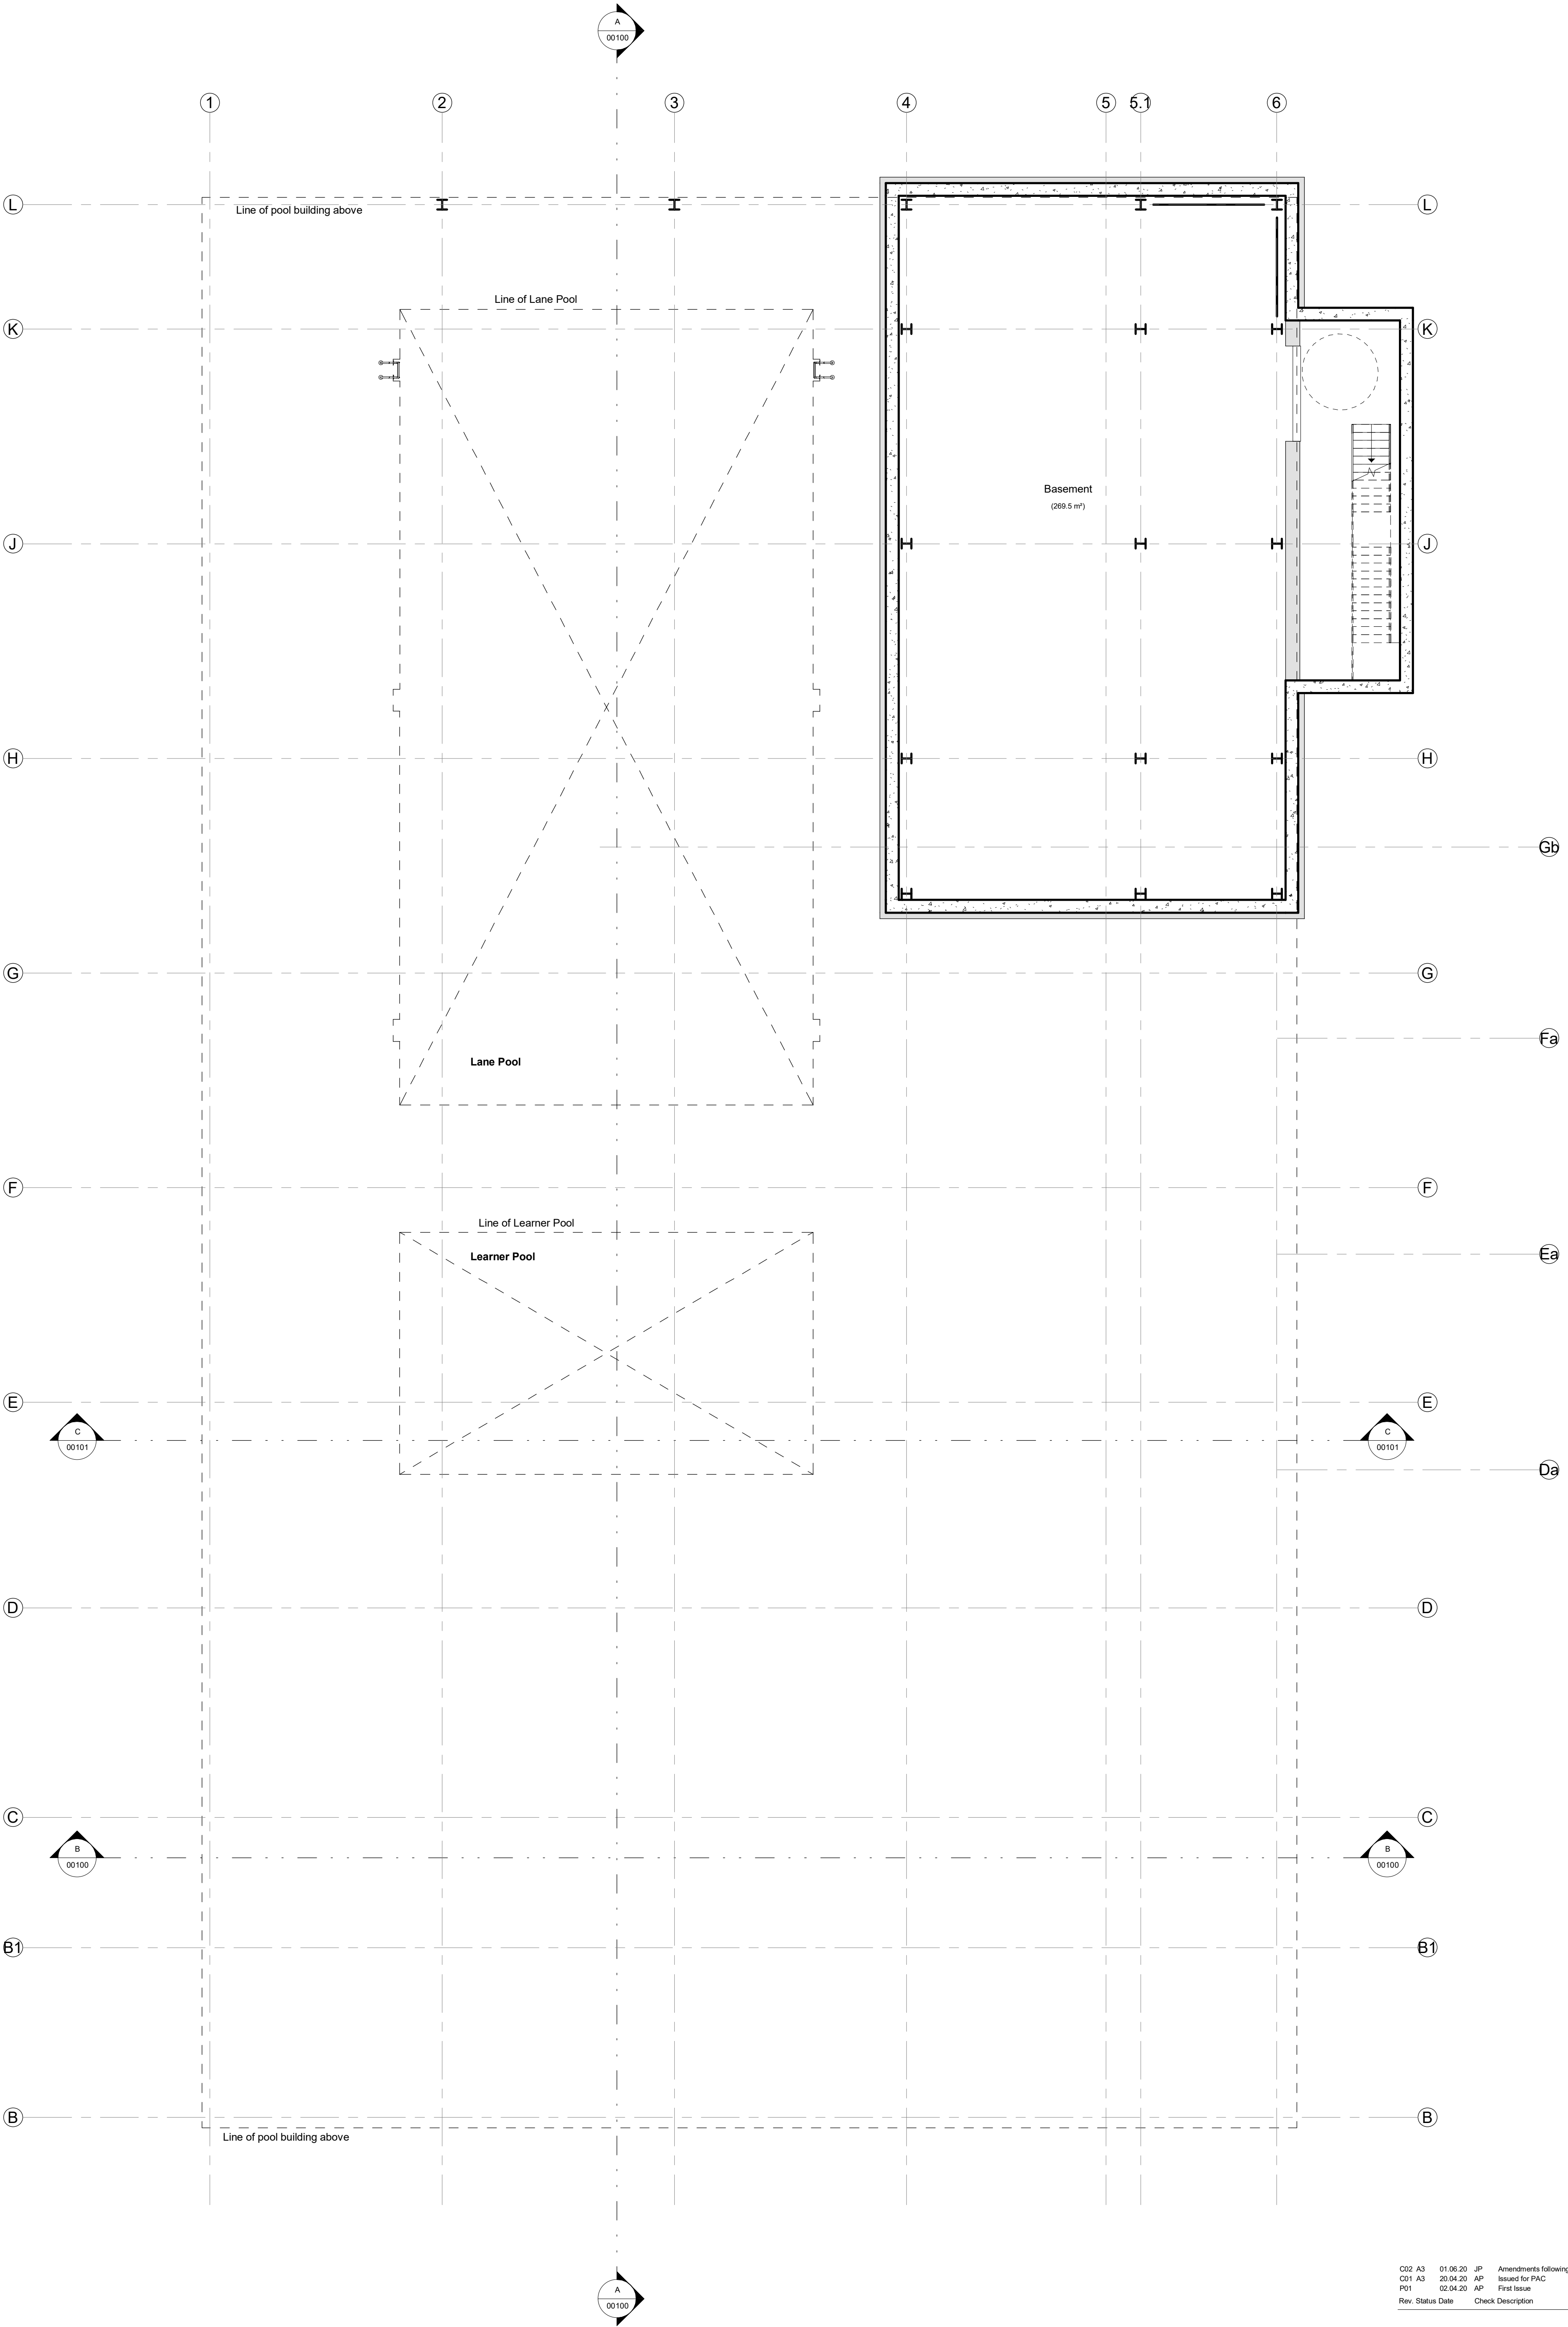

C02	A3	01.06.20	JP	Amendments following PAC process
C01	A3	20.04.20	AP	Issued for PAC
R01		02.04.20	AP	First Issue
Rev.	Status	Date	Check	Description

HolderMathiasarchitects

T +44 (0) 20 7287 0735
www.holdermathias.com
London Cardiff Munch

Project
Leisure & Retail Development
Neath Town Centre Phase 2
NPTCBC & Kier Construction

Title
Proposed Basement Plan

Job No Scale at A1 Status Rev. Ext. Int.
4506 1 : 100 A3 C02

Project	Originator	Zone	Level	Type	Role	Sheet
NTCLRD-HMA-ZZ-B1-DR-A-00008						

ISO 14001 : 2015 ISO 9001 : 2015 RIBA Chartered Practice
Please consider the environment before printing this document
Refer to dimensions where provided - do not scale from this drawing