




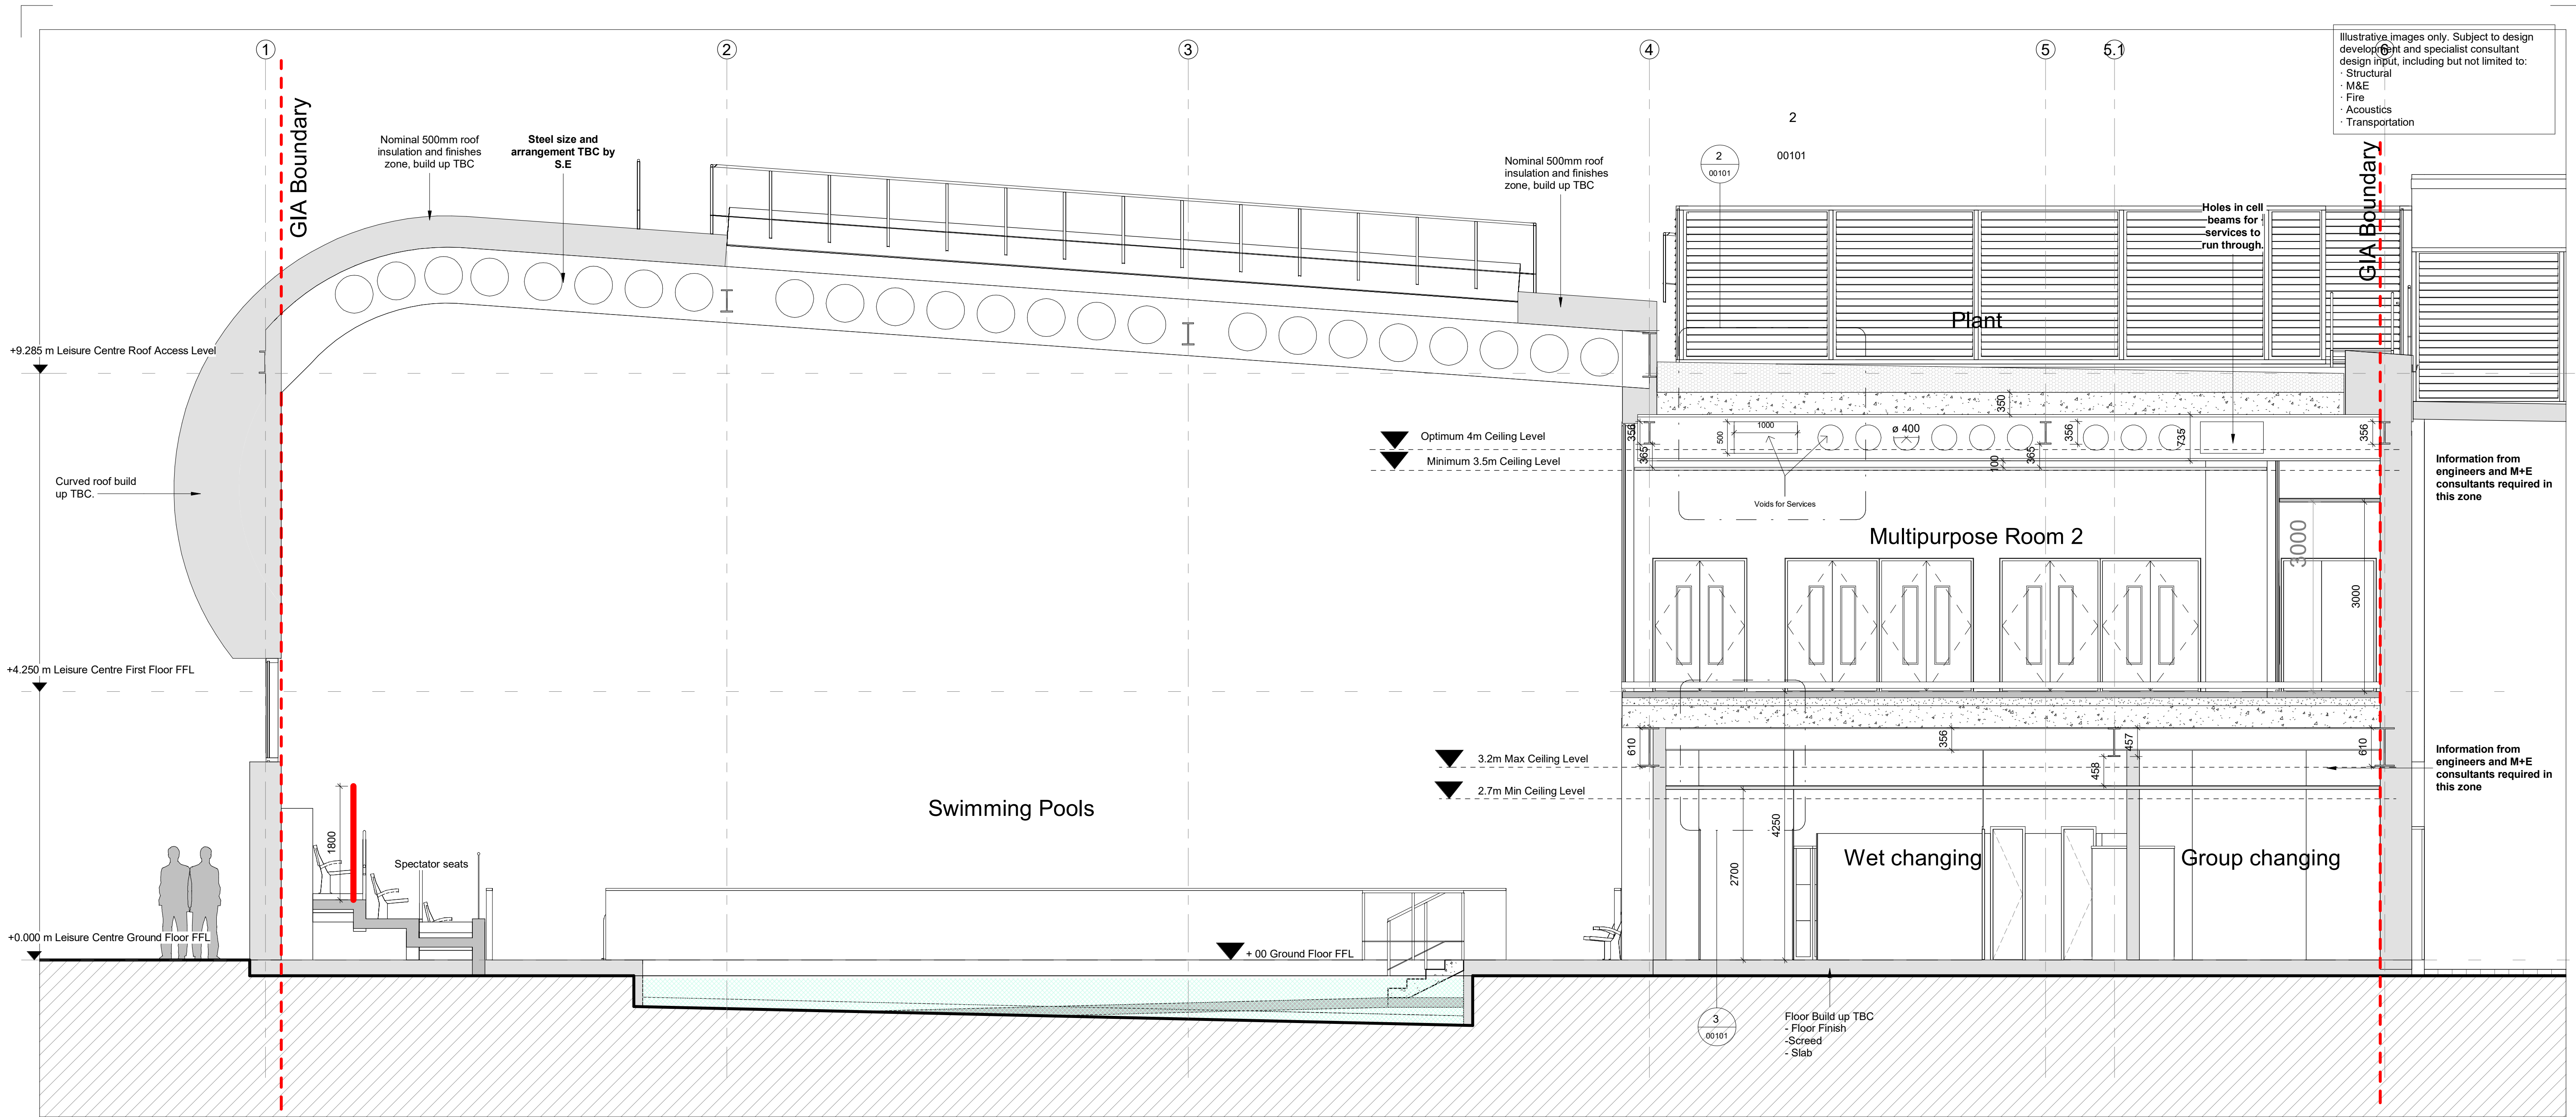


C Section C
1 : 50

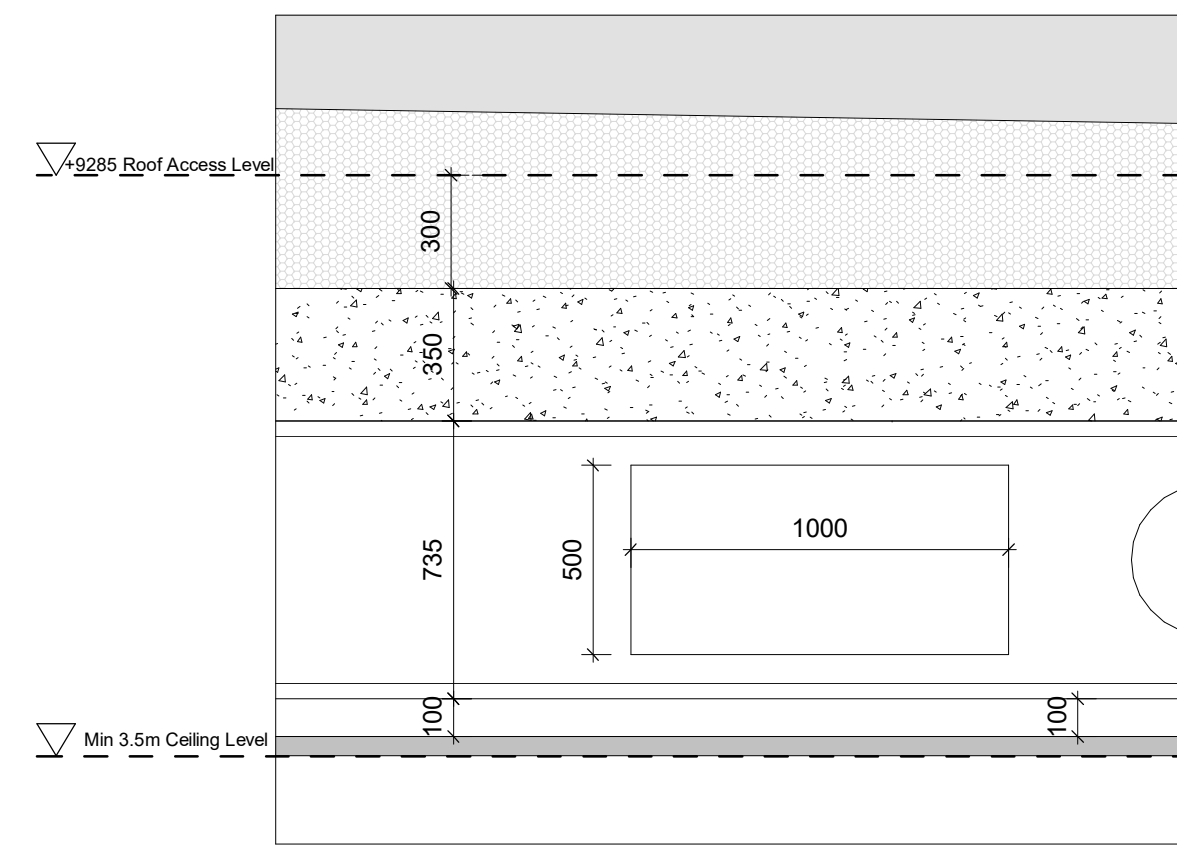

2 Roof Build Up Detail
1 : 20

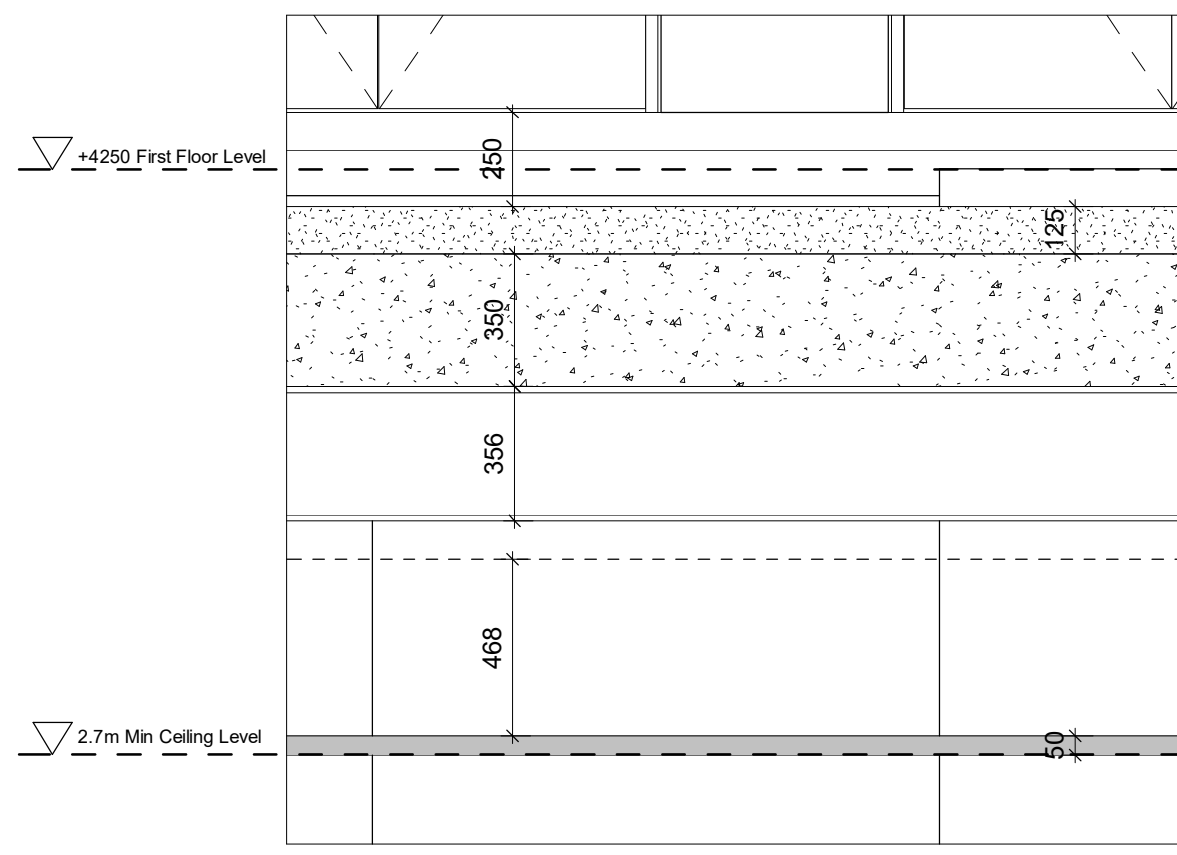

3 First Floor Build Up
1 : 20

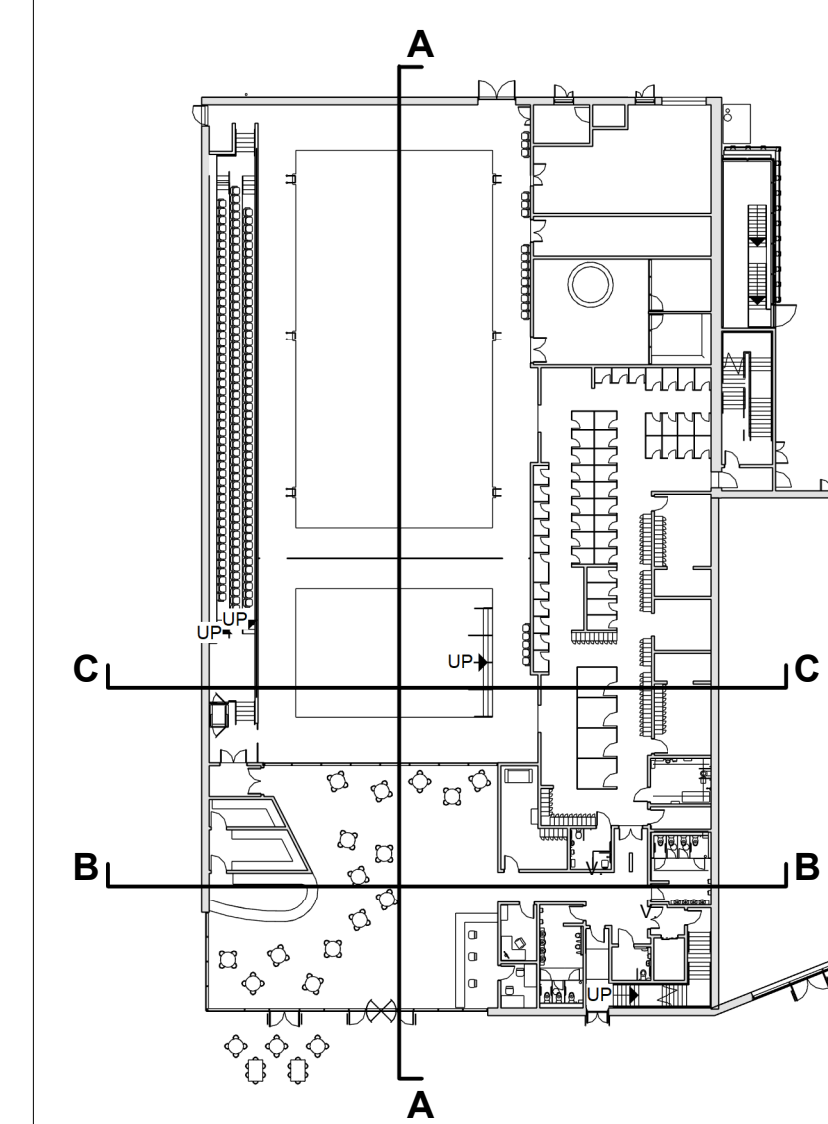

Section Key

NOTE: Grids and steel sizing as RVW drawing 05002 & 05010.

NOTE: Floor details are indicative and dimensions are subject to screed manufacturer and floor finish selection.
NOTE: Steelwork TBC by Structural Engineer.

C02	A3	01.06.20	JP	Amendments following PAC process
C01	A3	20.04.20	AP	Issued for PAC; updated plant screen and fall prevention on roof
P02		08.04.20	AP	Updated facade and Roof Profile
P01		06.03.20	AP	Approved By Client
Rev.	Status	Date	Check	Description
				First Issue

HolderMathiasarchitects

T +44 (0) 20 7287 0735
www.holdermathias.com
London Cardiff Munch

Project
Leisure & Retail Development
Neath Town Centre Phase 2
NPTCBC & Kier Construction

Title
Proposed Section C

Job No Scale at A1 Status Rev. Ext. Int.
4506 As indicated **A3 C02**

Project Originator Zone Level Type Role Sheet
NTCLRD-HMA-XX-ZZ-DR -A -00101

ISO 14001 : 2015 ISO 9001 : 2015 RIBA Chartered Practice
Please consider the environment before printing this document.
Refer to dimensions where provided - do not scale from this drawing