


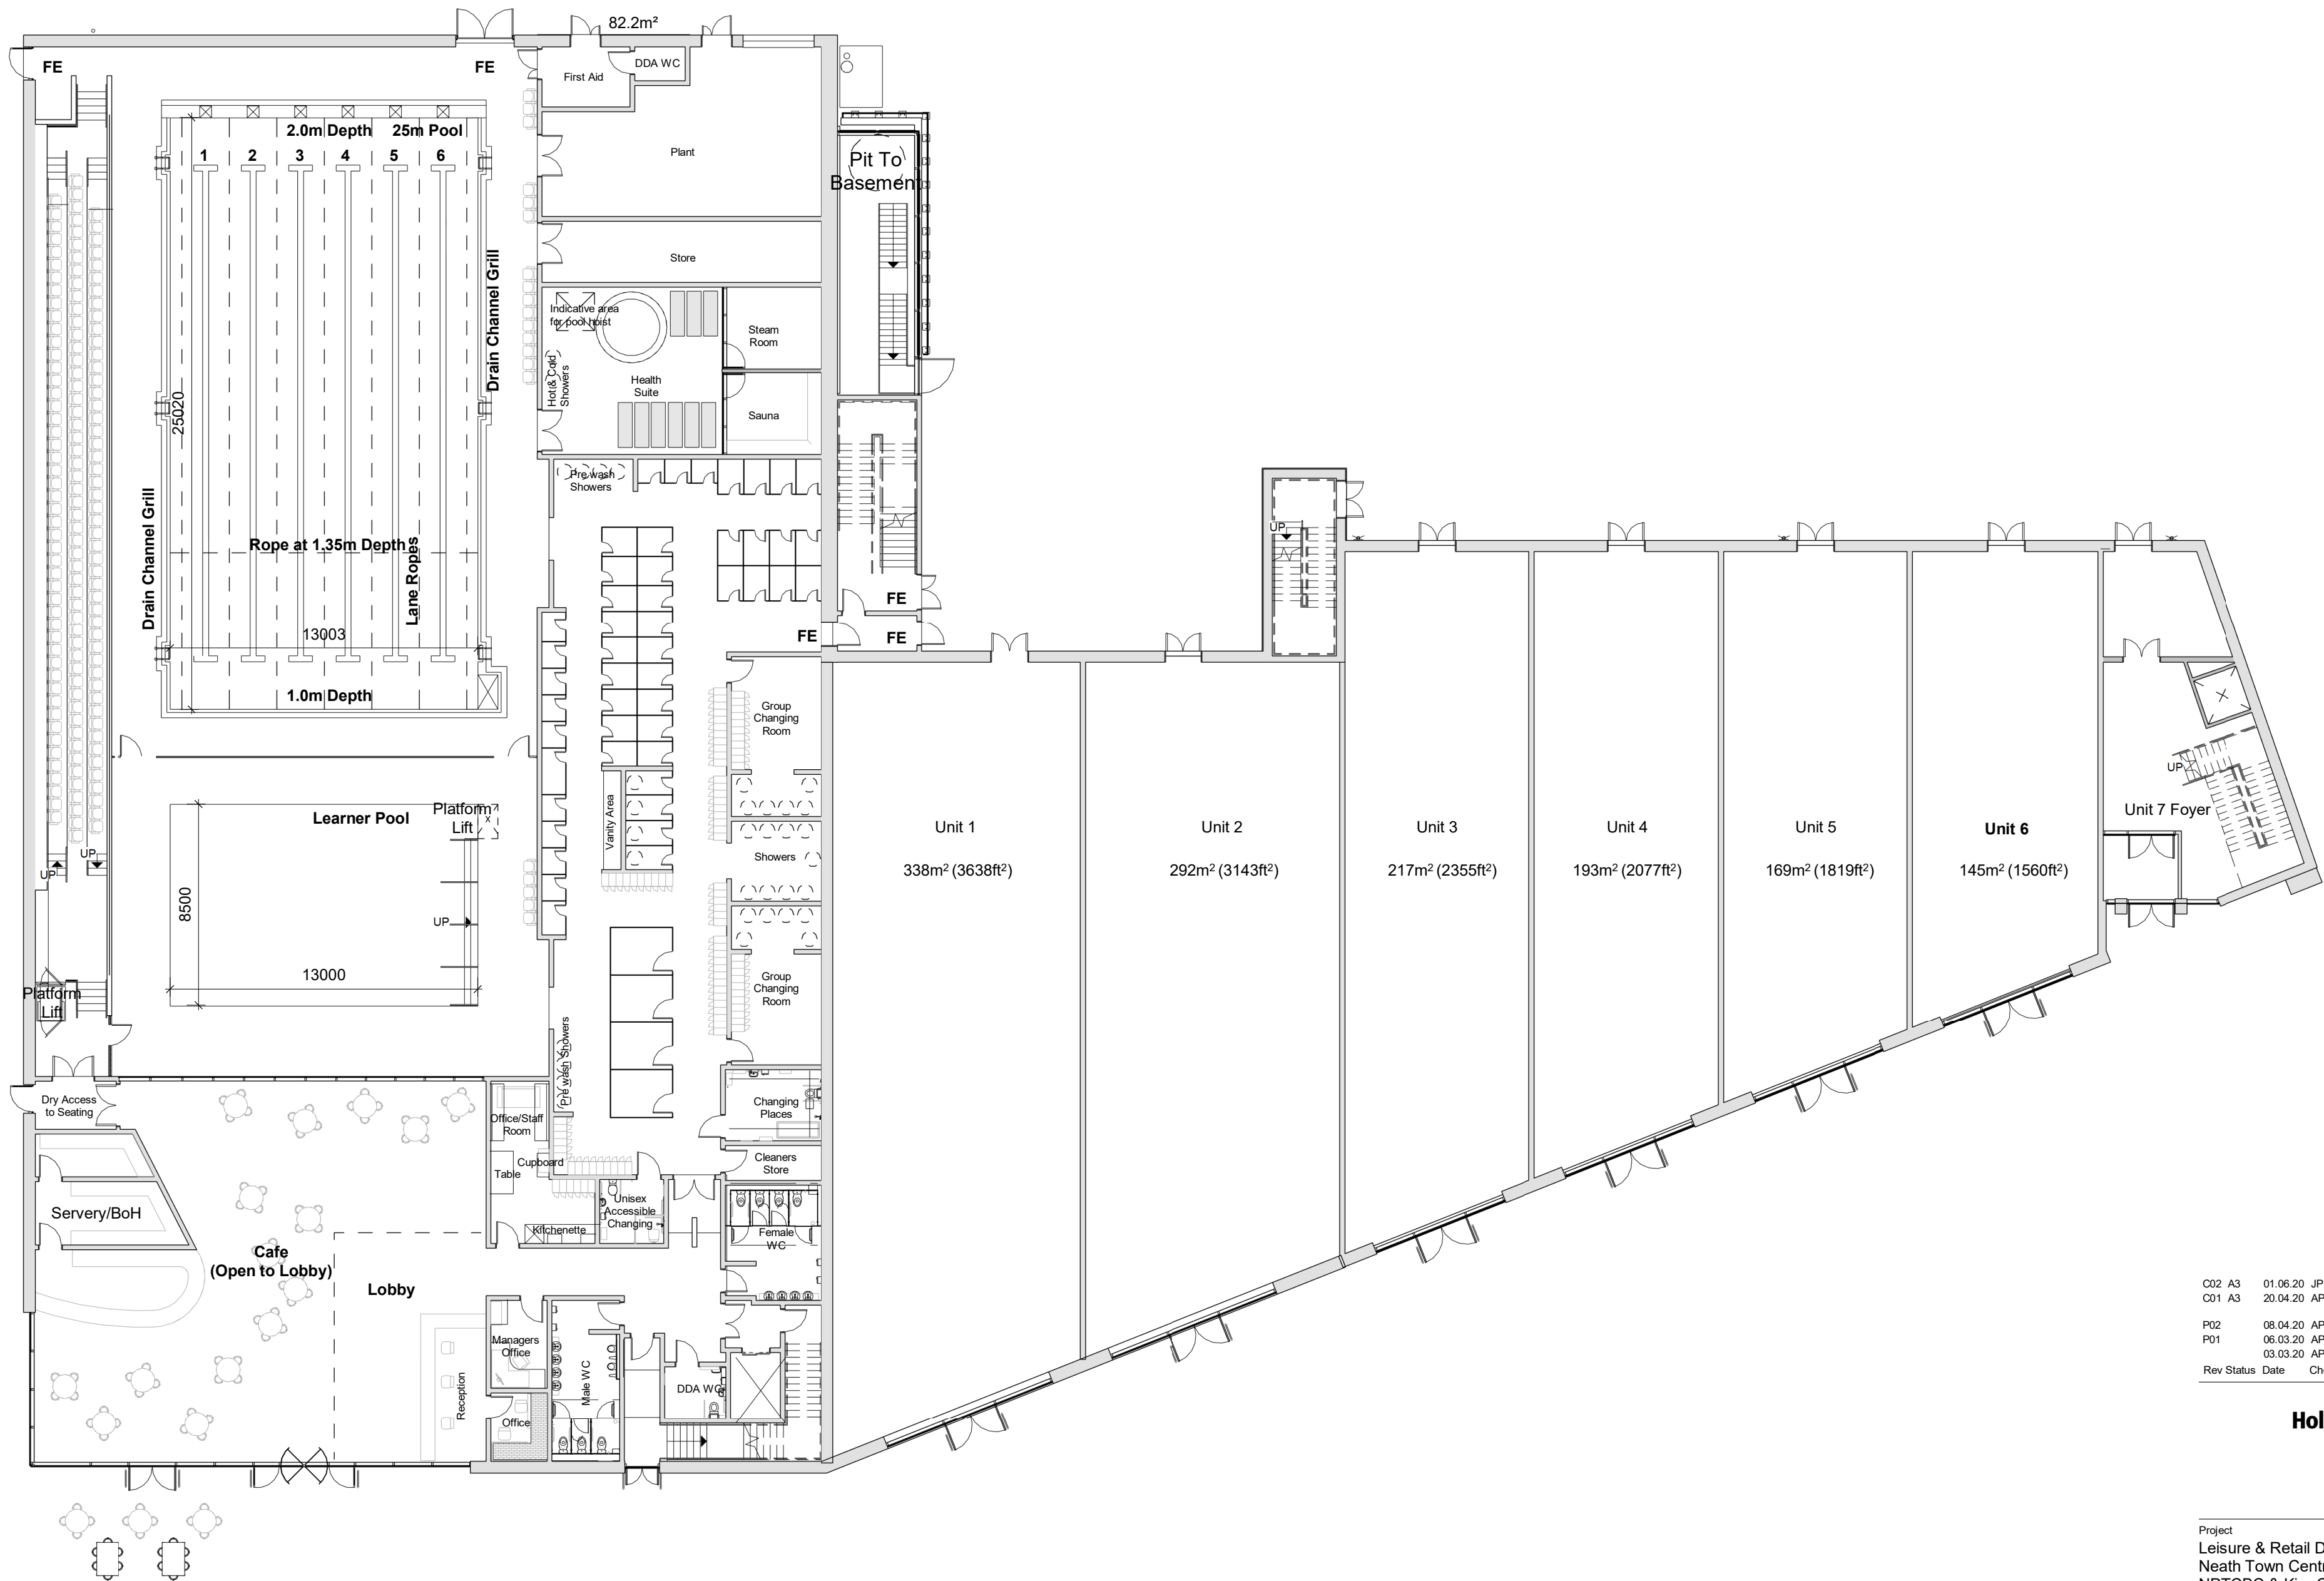

Building Ground Floor Plan
1 : 200

C02_A3	01.06.20	JP	Amendments following PAC process
C01_A3	20.04.20	AP	Issued for PAC, updated floor plans as drawing 00002.
P02	08.04.20	AP	General Update
P01	06.03.20	AP	Approved By Client
	03.03.20	AP	First Issue
Rev	Status	Date	Check Description

HolderMathiasarchitects

T +44 (0) 20 7287 0735
www.holdermathias.com
London Cardiff Munich

Project				
Leisure & Retail Development				
Neath Town Centre Phase 2				
NPTCBC & Kier Construction				
Title				
Building Ground Floor Plan				
Job No	Scale at A2	Status	Rev.	Ext. Int.
4506	1 : 200	A3	C02	
Project	Originator	Zone	Level	Type Role Sheet
NTCLRD-HMA -XX -00 - DR - A - 00011				

ISO 14001 : 2015 ISO 9001 : 2015 RIBA Chartered Practice
Please consider the environment before printing this document
Refer to dimensions where provided - do not scale from this drawing