


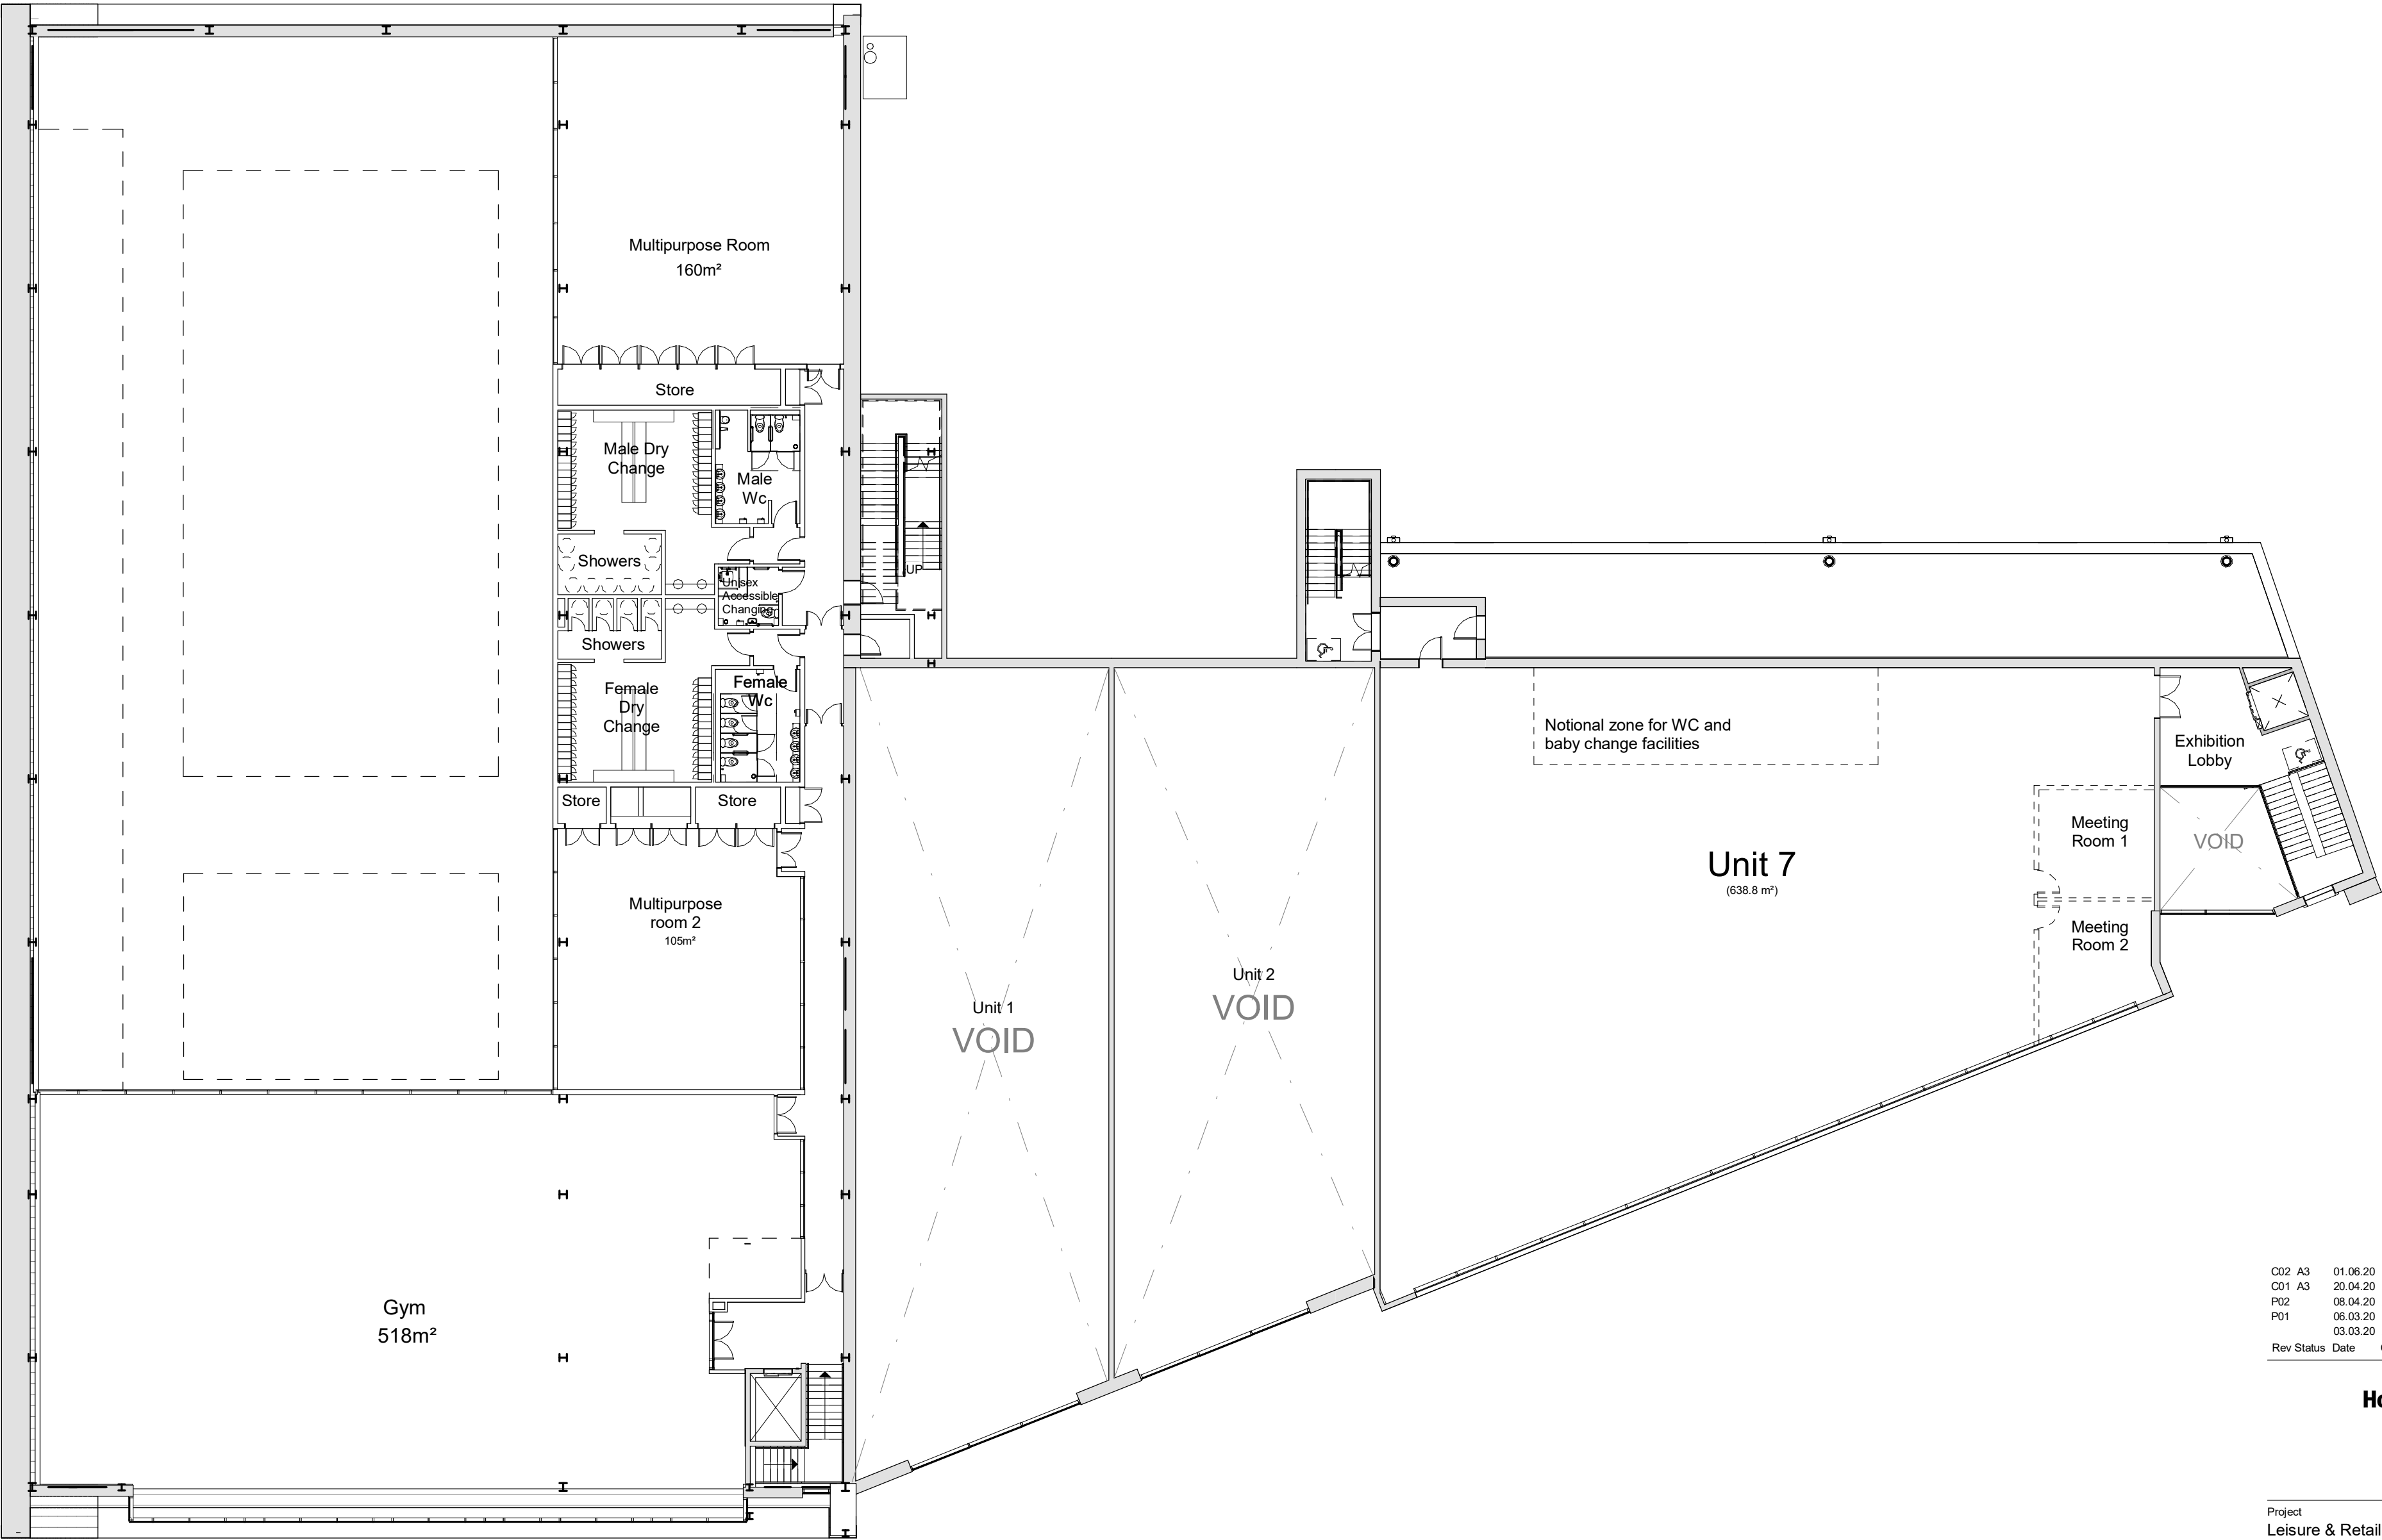

C02	A3	01.06.20	JP	Amendments following PAC process
C01	A3	20.04.20	AP	Issued for PAC
P02		08.04.20	AP	General Update
P01		06.03.20	AP	Approved By Client
		03.03.20	AP	First Issue
Rev	Status	Date	Check	Description

HolderMathiasarchitects

T +44 (0) 20 7287 0735
www.holdermathias.com
London Cardiff Munich

Project
Leisure & Retail Development
Neath Town Centre Phase 2
NPTCBC & Kier Construction

Title
Building First Floor Plan

Job No	Scale at A2	Status	Rev.	Ext.	Int.
4506	1 : 200	A3	C02		

Project	Originator	Zone	Level	Type	Role	Sheet
NTCLRD-HMA	-XX	-01	-DR	-A	-	00012

ISO 14001 : 2015 ISO 9001 : 2015 RIBA Chartered Practice
Please consider the environment before printing this document
Refer to dimensions where provided - do not scale from this drawing

1 Building First Floor Plan
1 : 200