


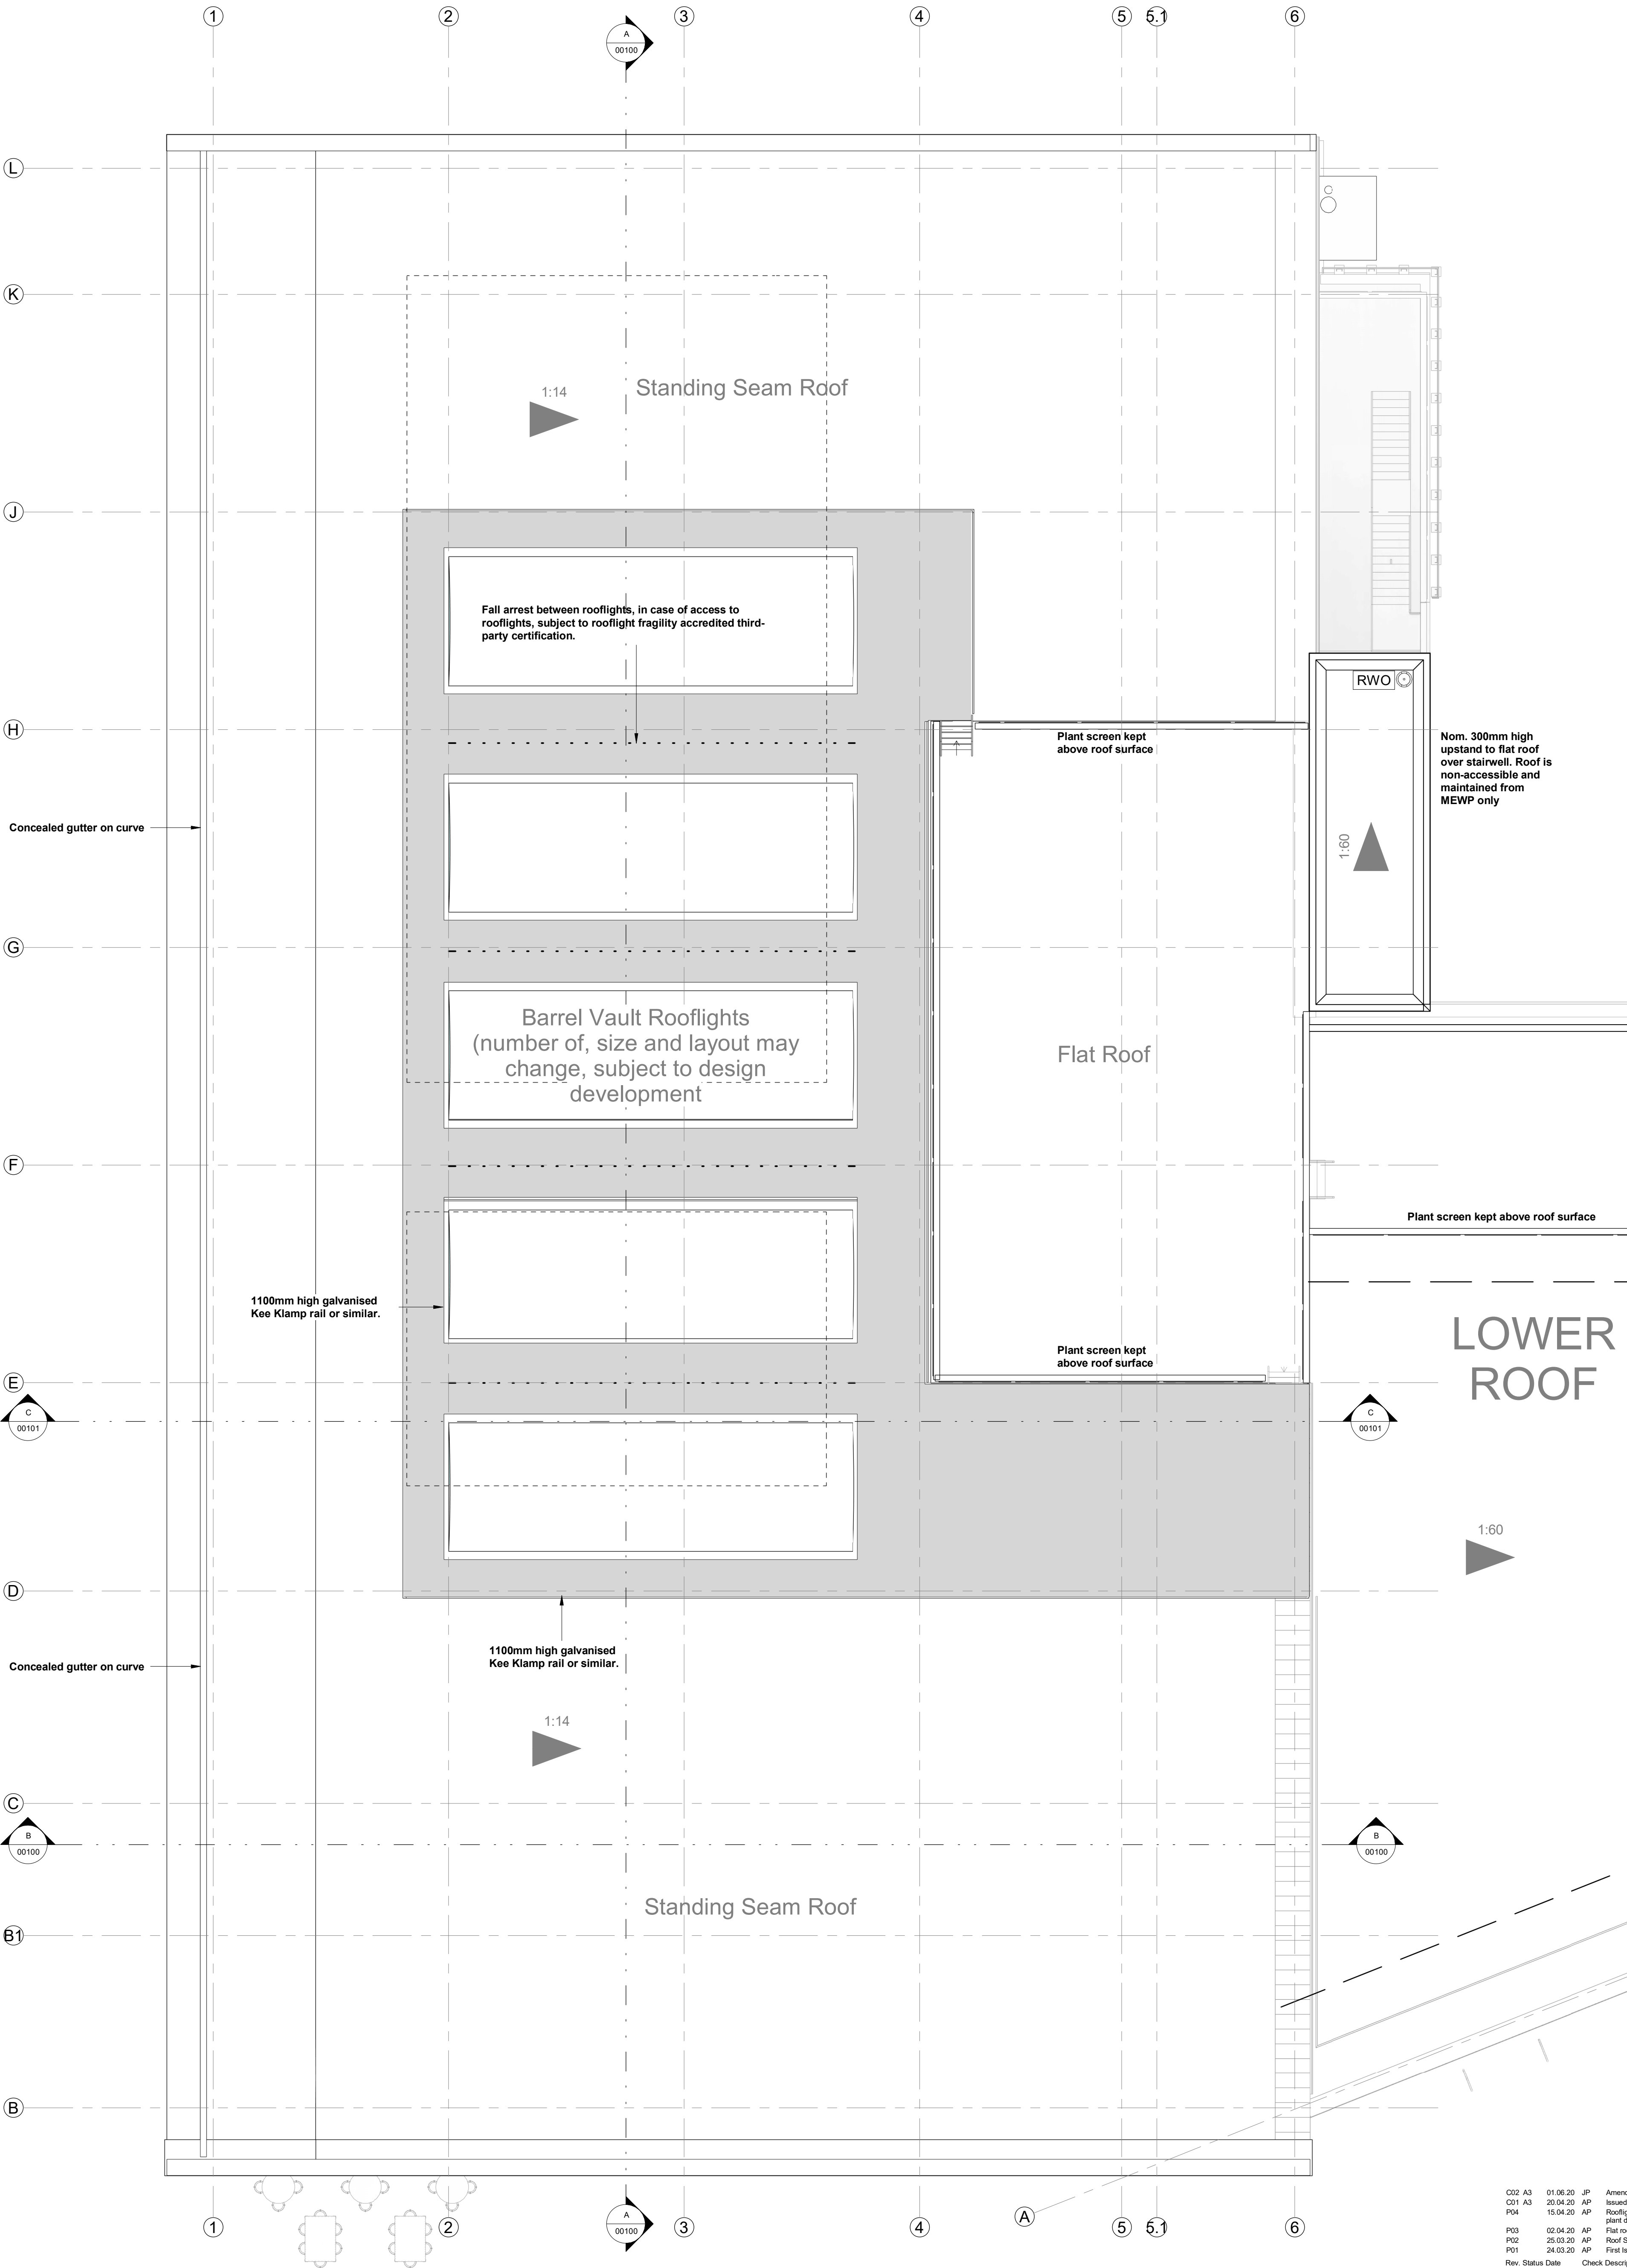

NOTE:
Indicative rooflight design quantum configuration, area to be developed in detail design stage.
Fall arrest system between rooflights in case of required access onto rooflights, subject to rooflight fragility accredited third-party certification..
1100mm Kee Klamp rail or similar approved to roof for fall protection, around rooflights during maintenance.

C02	A3	01.06.20	JP	Amendments following PAC process
C01	A3	20.04.20	AP	Issued for PAC
P04		15.04.20	AP	Rooflight arrangement change and indicative plant drawn on
P03		02.04.20	AP	Flat roof area adjusted, no from grid H - E
P02		25.03.20	AP	Roof Stair Adjusted
P01		24.02.20	AP	First Issue
Rev.		Status	Date	Check Description

HolderMathiasarchitects

T +44 (0) 20 7287 0735
www.holdermathias.com
London Cardiff Munich

Project
Leisure & Retail Development
Neath Town Centre Phase 2
NPTCBC & Kier Construction

Title
Proposed Roof Plan
Job No 4506 Scale at A1 1 : 100 Status Rev. Ext. Int. A3 C02

Project	Originator	Zone	Level	Type	Role	Sheet
NTCLRD-HMA-XX-RF-DR	A					-00005

ISO 14001 : 2015 ISO 9001 : 2015 RIBA Chartered Practice
Please consider the environment before printing this document.
Refer to dimensions where provided - do not scale from this drawing

Proposed Roof Plan
1 : 100