


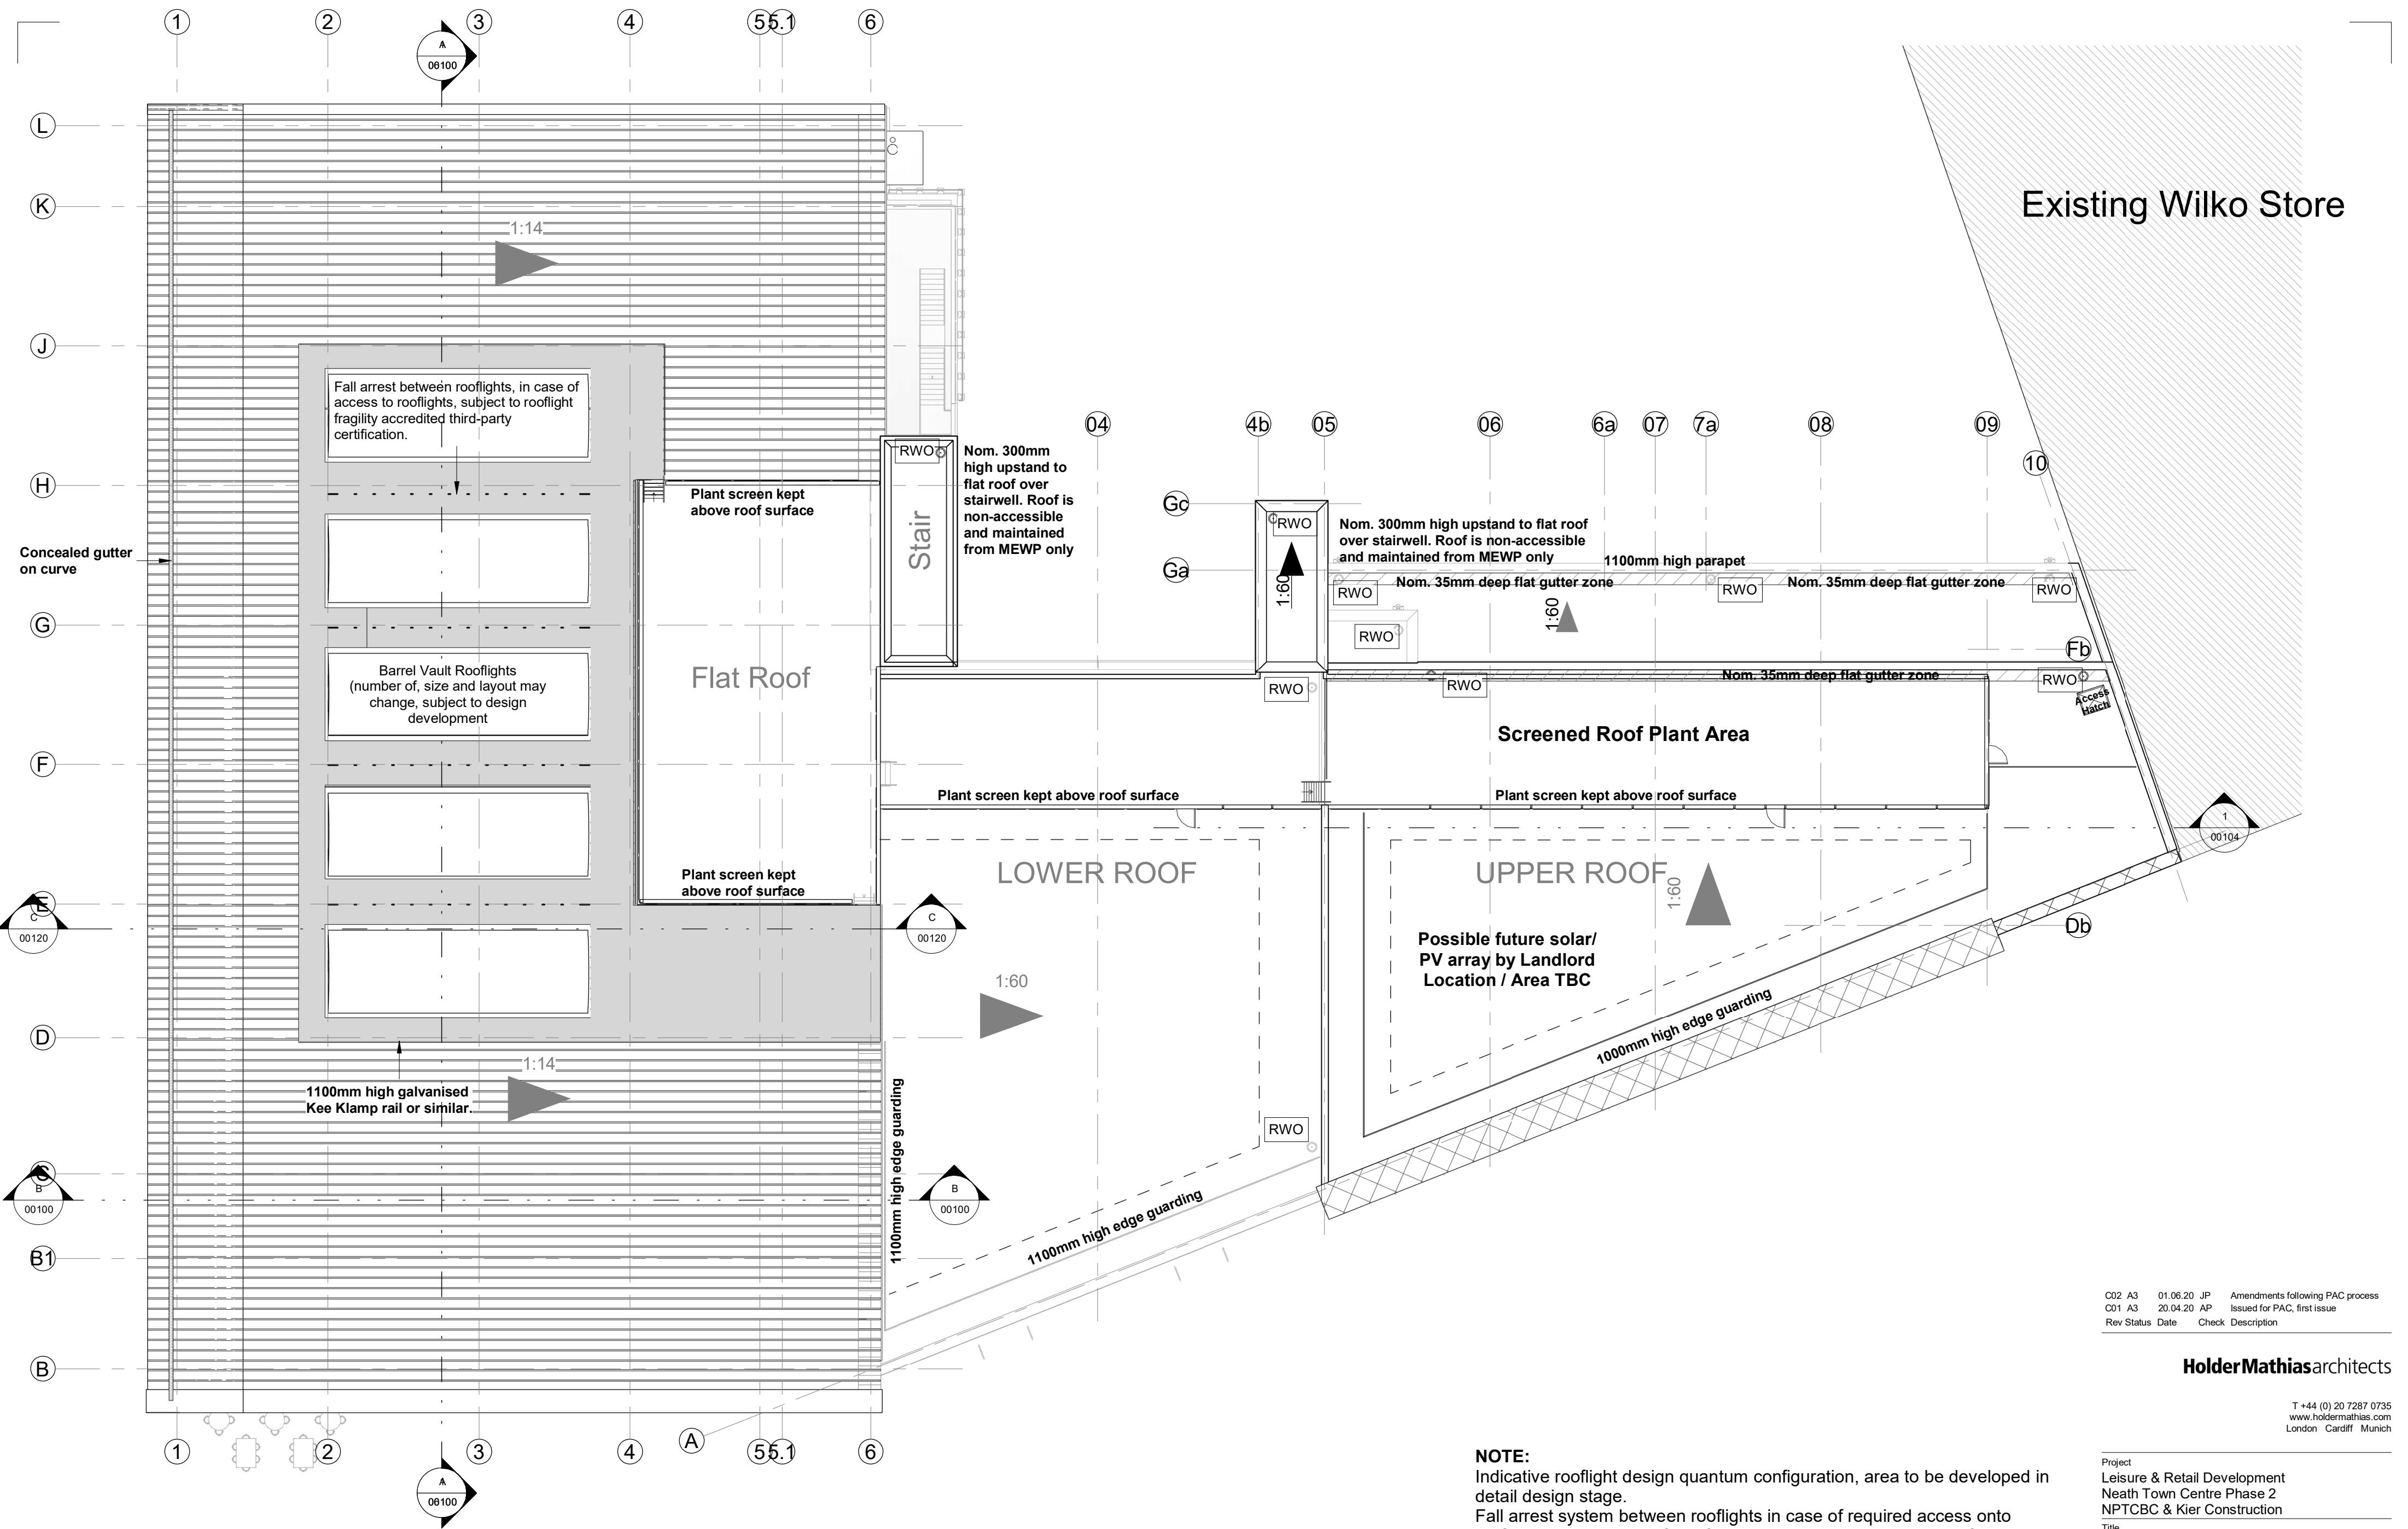

1 Building Roof Plan
1 : 200

NOTE:
Indicative rooflight design quantum configuration, area to be developed in detail design stage.
Fall arrest system between rooflights in case of required access onto rooflights, subject to rooflight fragility accredited third-party certification..
1100mm Kee Klamp rail or similar approved to roof for fall protection, around rooflights during maintenance.

C02	A3	01.06.20	JP	Amendments following PAC process
C01	A3	20.04.20	AP	Issued for PAC, first issue
Rev	Status	Date	Check	Description

HolderMathiasarchitects

T +44 (0) 20 7287 0735
www.holdermathias.com
London Cardiff Munich

Project				
Leisure & Retail Development				
Neath Town Centre Phase 2				
NPTCBC & Kier Construction				
Title				
Building Roof Plan				
Job No	Scale at A2	Status	Rev	Ext. Int.
4506	1 : 200	A3	C02	
Project	Originator	Zone	Level	Type Role Sheet
NTCLRD-HMA -XX-RF -DR -A - 00013				

ISO 14001 : 2015 ISO 9001 : 2015 RIBA Chartered Practice
Please consider the environment before printing this document
Refer to dimensions where provided - do not scale from this drawing