
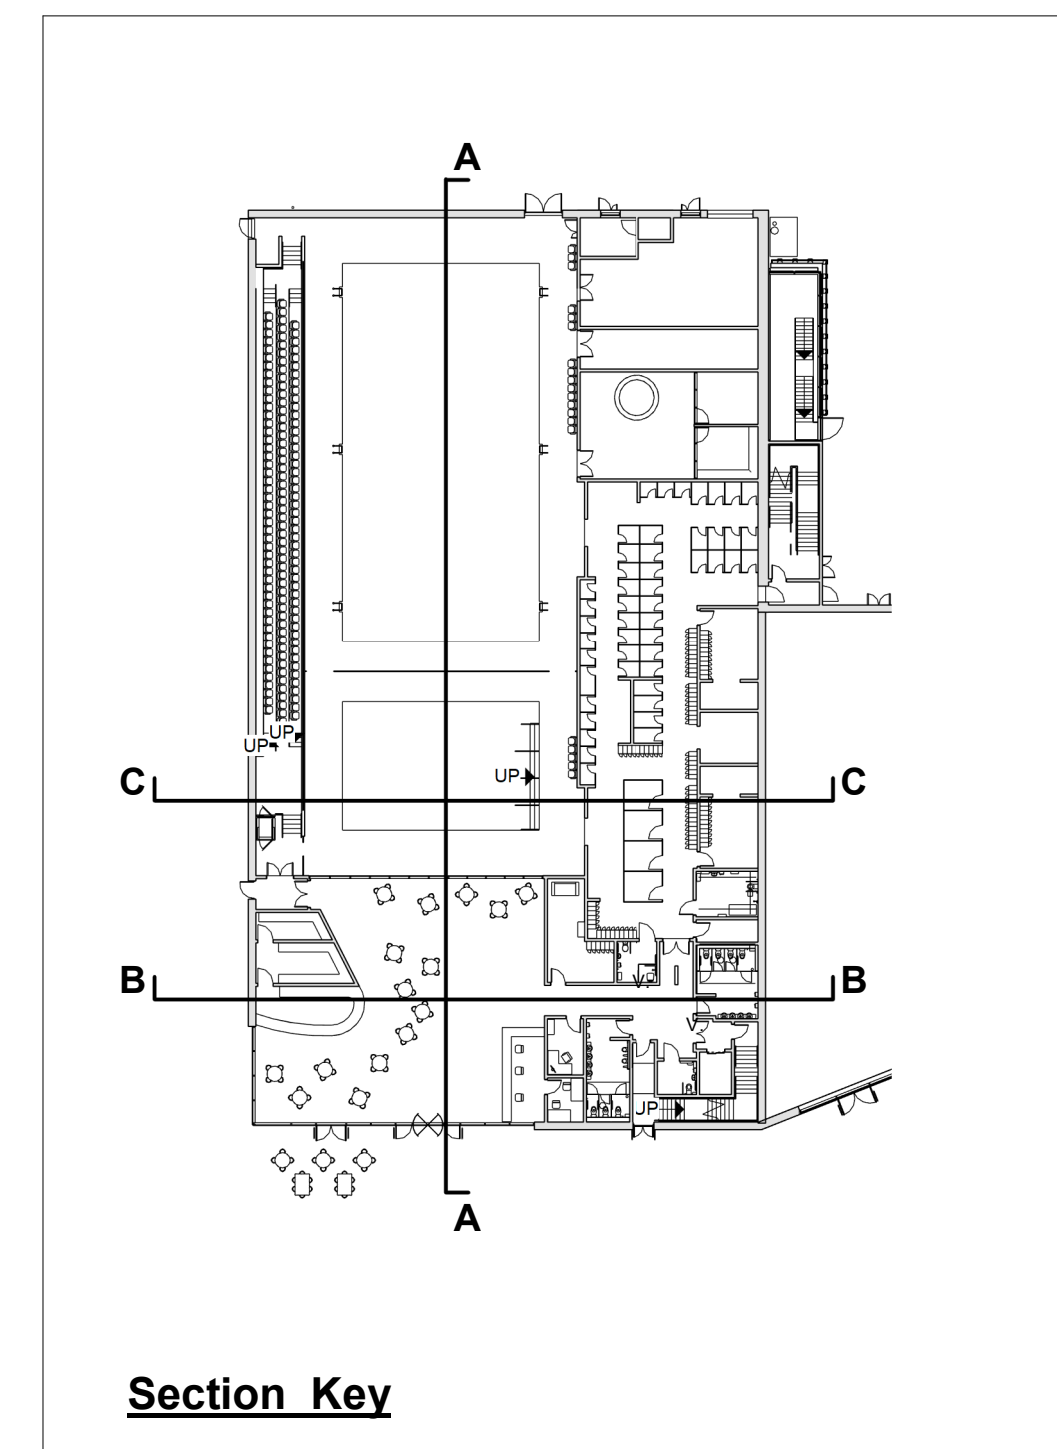
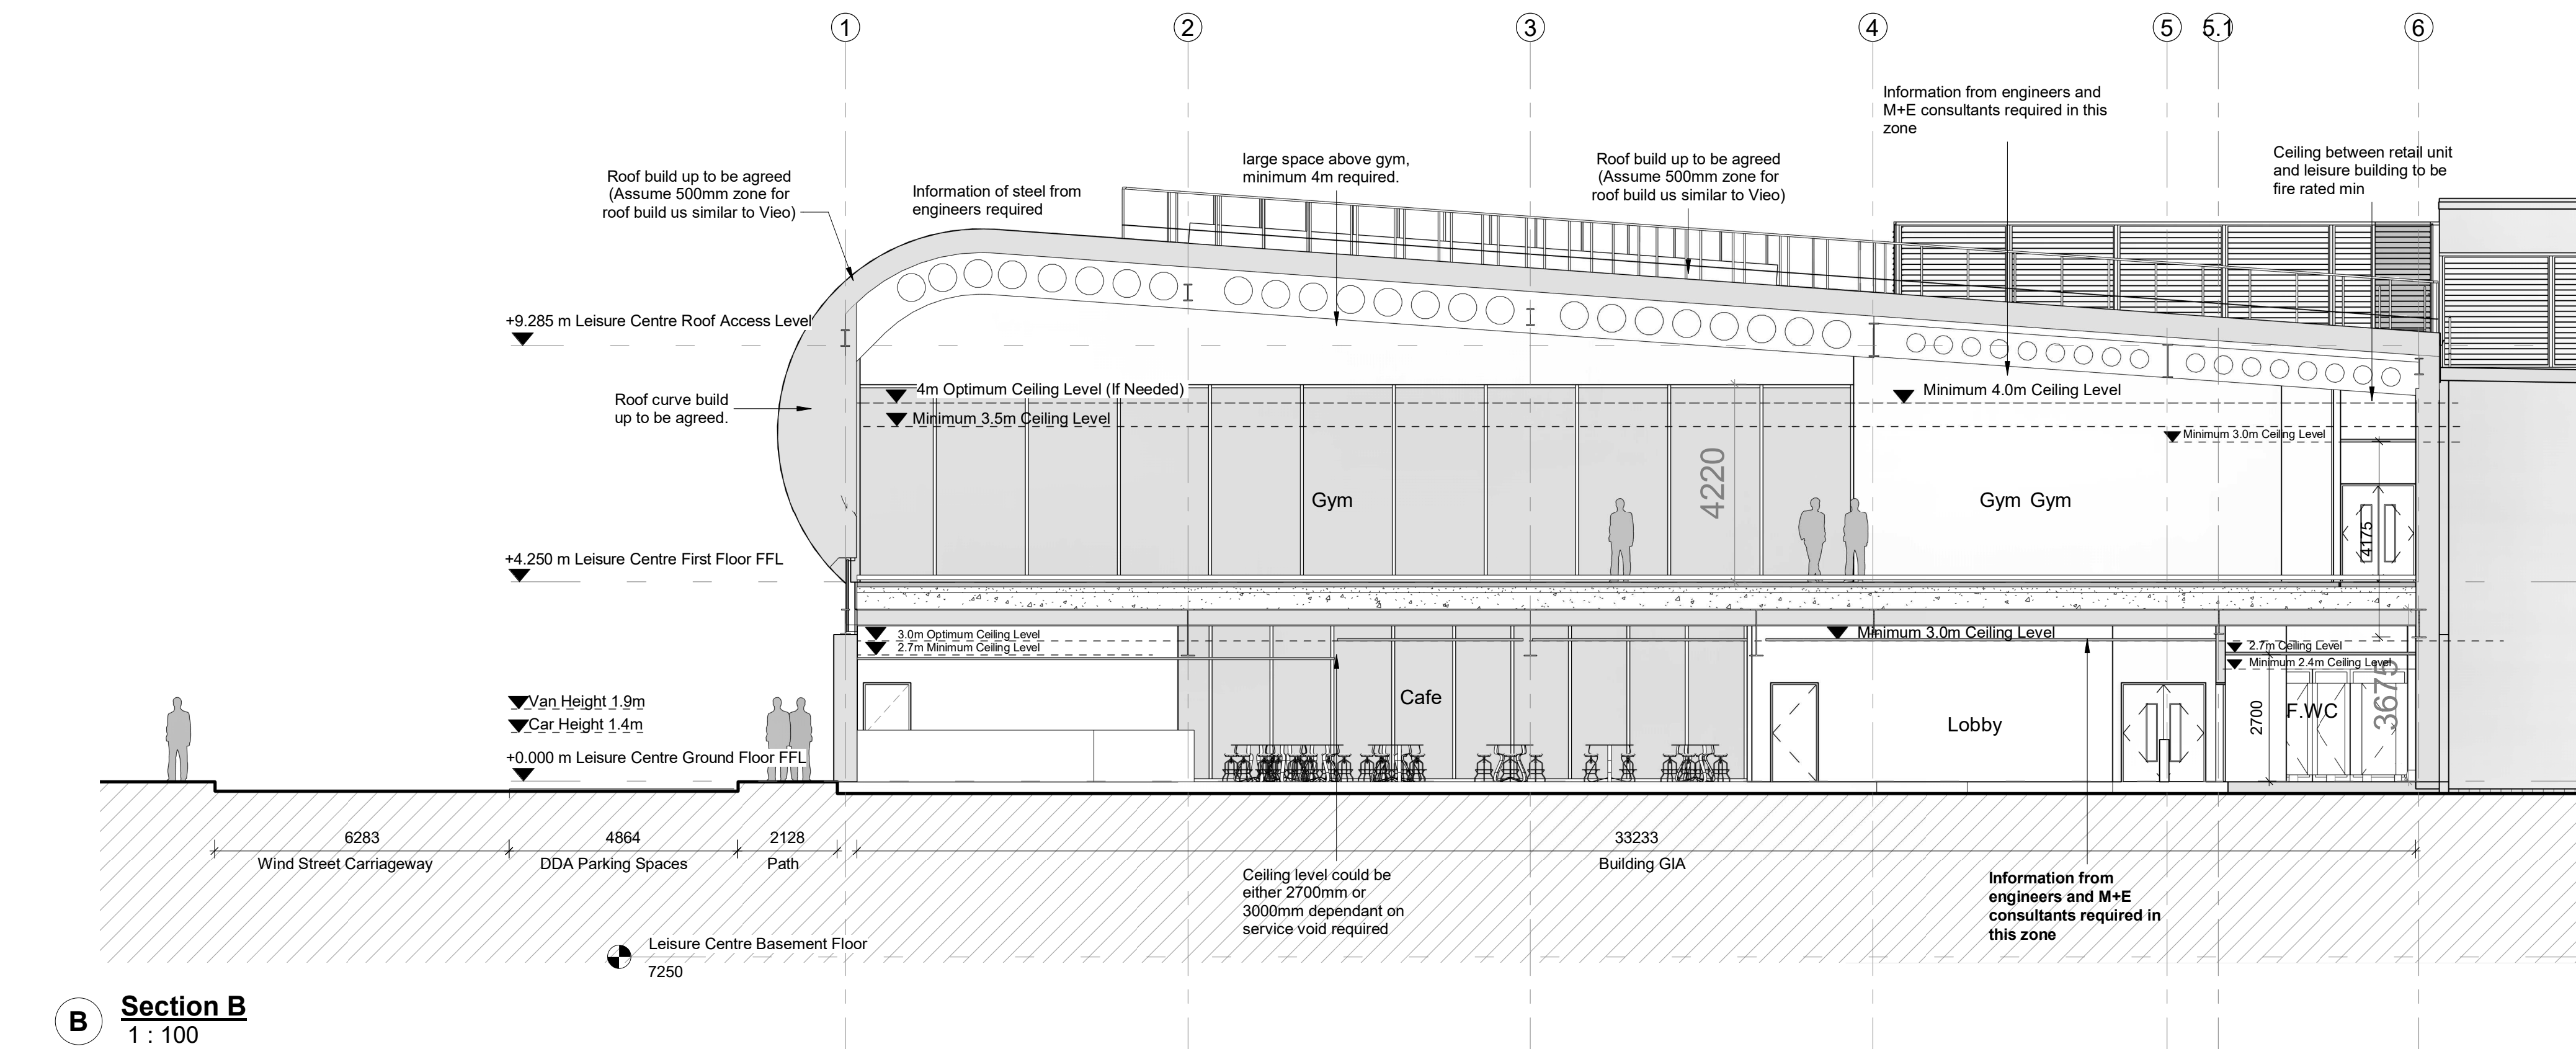


Illustrative images only. Subject to design development and specialist consultant design input, including but not limited to:

- Structural
- M&E
- Fire
- Acoustics
- Transportation

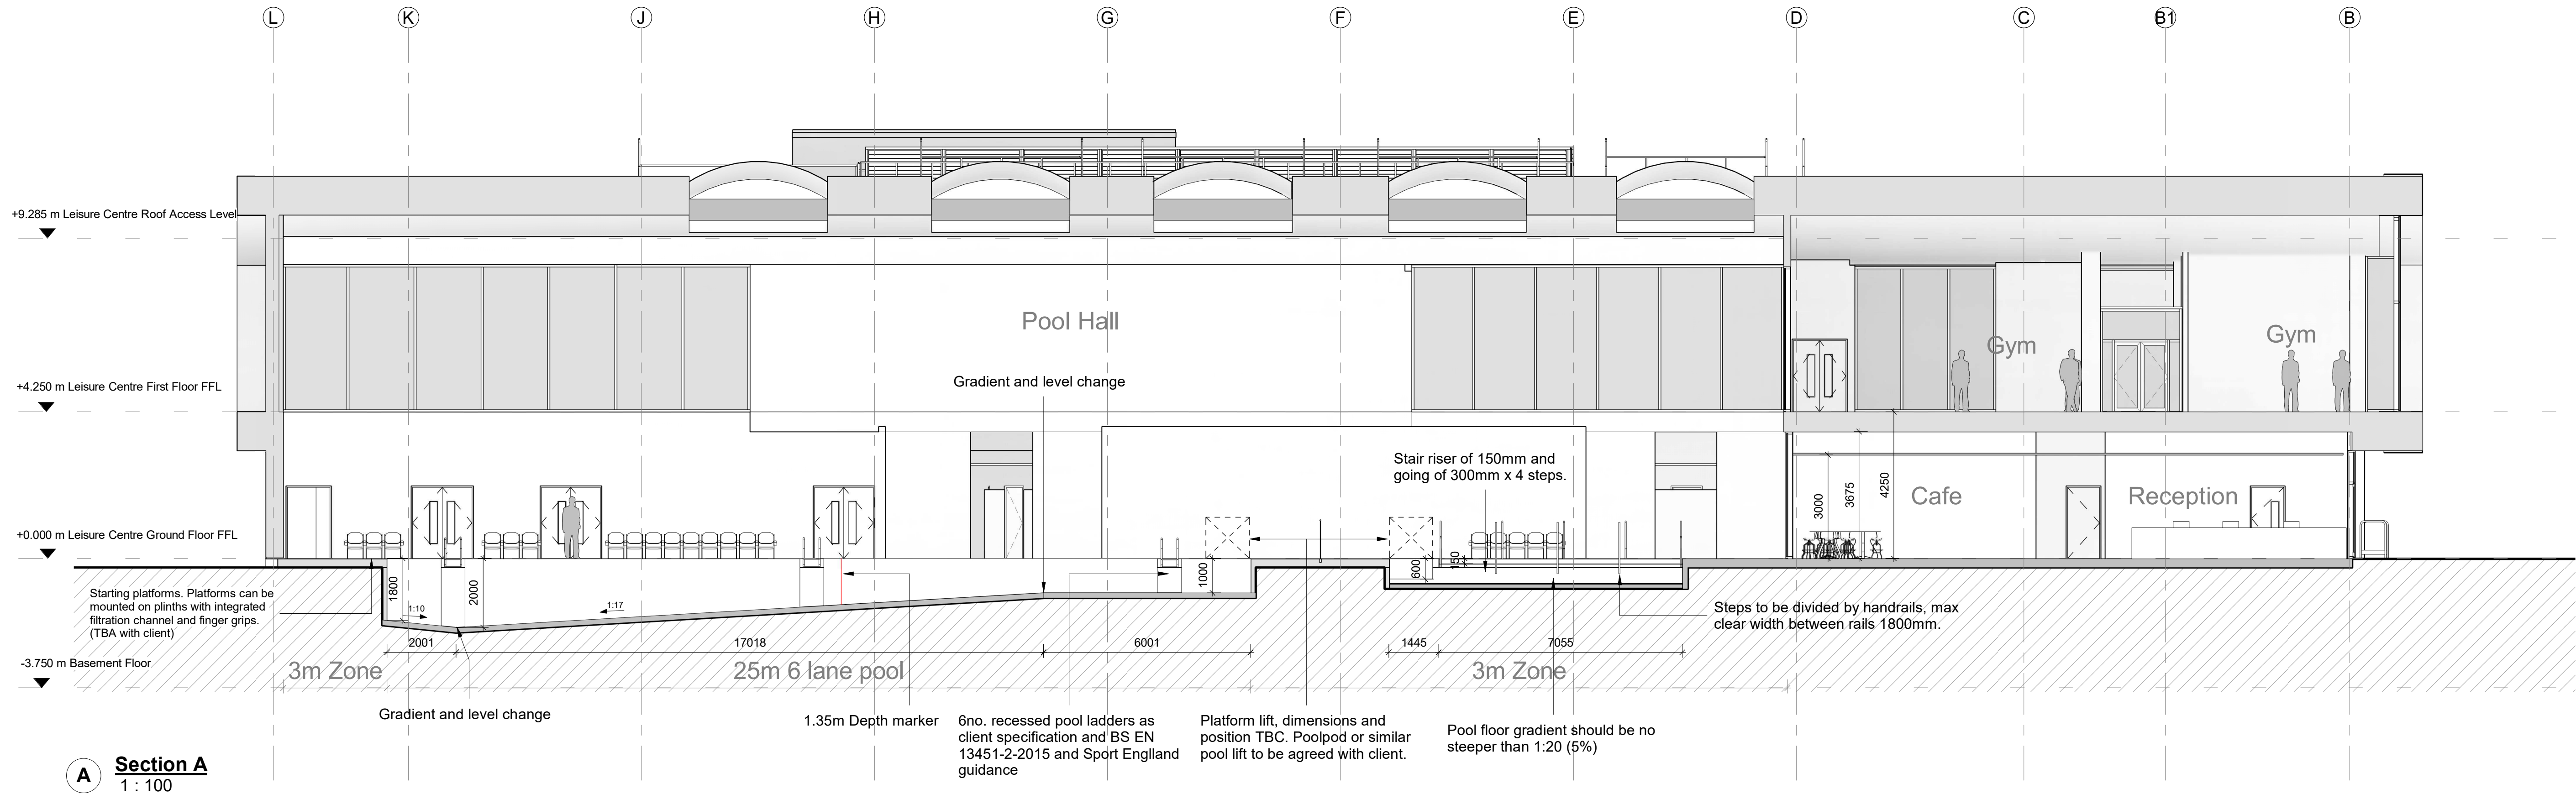

C02	A3	01.06.20	JP	Amendments following PAC process
C01	A3	20.04.20	AP	Issued for PAC, updated plant screen and fall prevention on roof
P03		08.04.20	AP	Updated facade and Roof Profile
P02		09.03.20	AP	Update to Pool Floor Levels
P01		06.03.20	AP	Approved By Client
		03.03.20	AP	First Issue
Rev.	Status	Date	Check	Description

HolderMathiasarchitects

T +44 (0) 20 7287 0735
www.holdermathias.com
London Cardiff Munch

Project
Leisure & Retail Development
Neath Town Centre Phase 2
NPTCBC & Kier Construction

Title
Proposed Sections A and B

Job No. Scale at A1
4506 As indicated
A3 C02

Project	Originator	Zone	Level	Type	Role	Sheet
NTCLRD-HMA-XX-ZZ-DR	A	-A	-00100			

ISO 14001 : 2015 ISO 9001 : 2015 RIBA Chartered Practice
Please consider the environment before printing this document.
Refer to dimensions where provided - do not scale from this drawing