




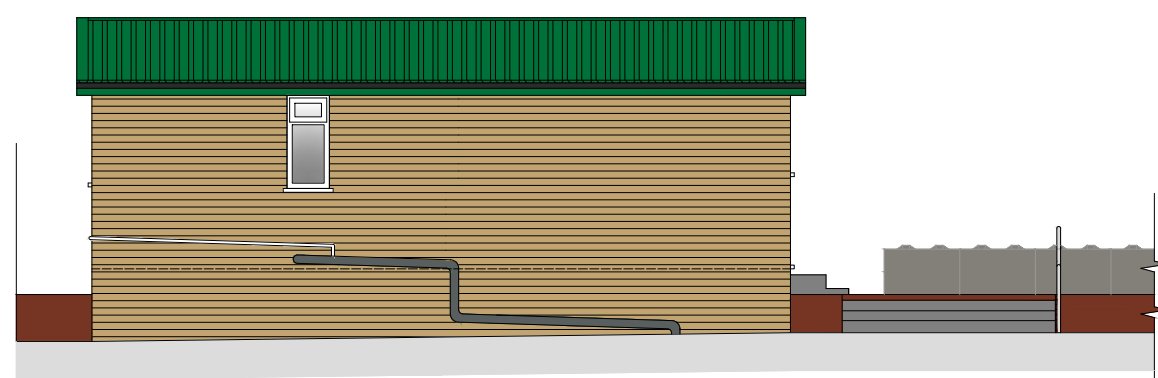


south east elevation
scale | 1:100

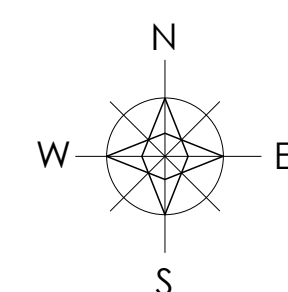


north east elevation

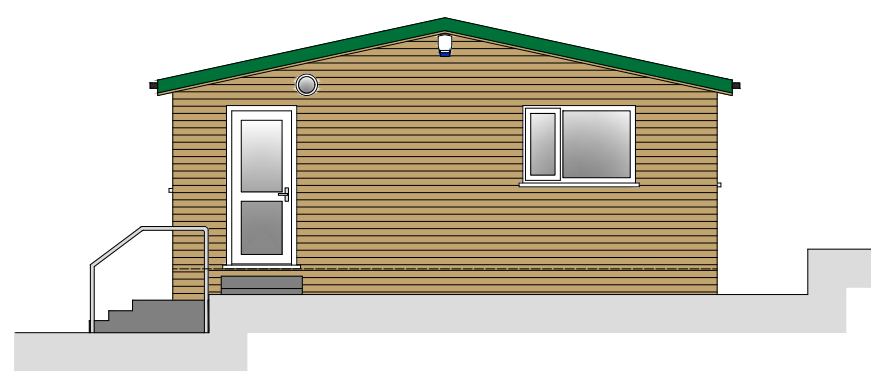


north west elevation

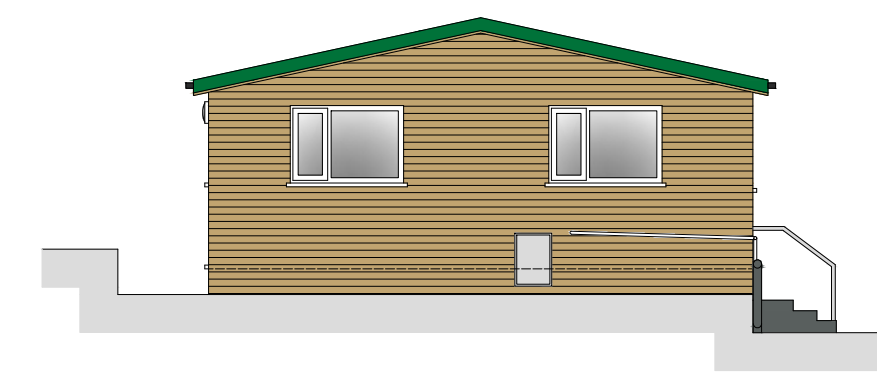


south west elevation

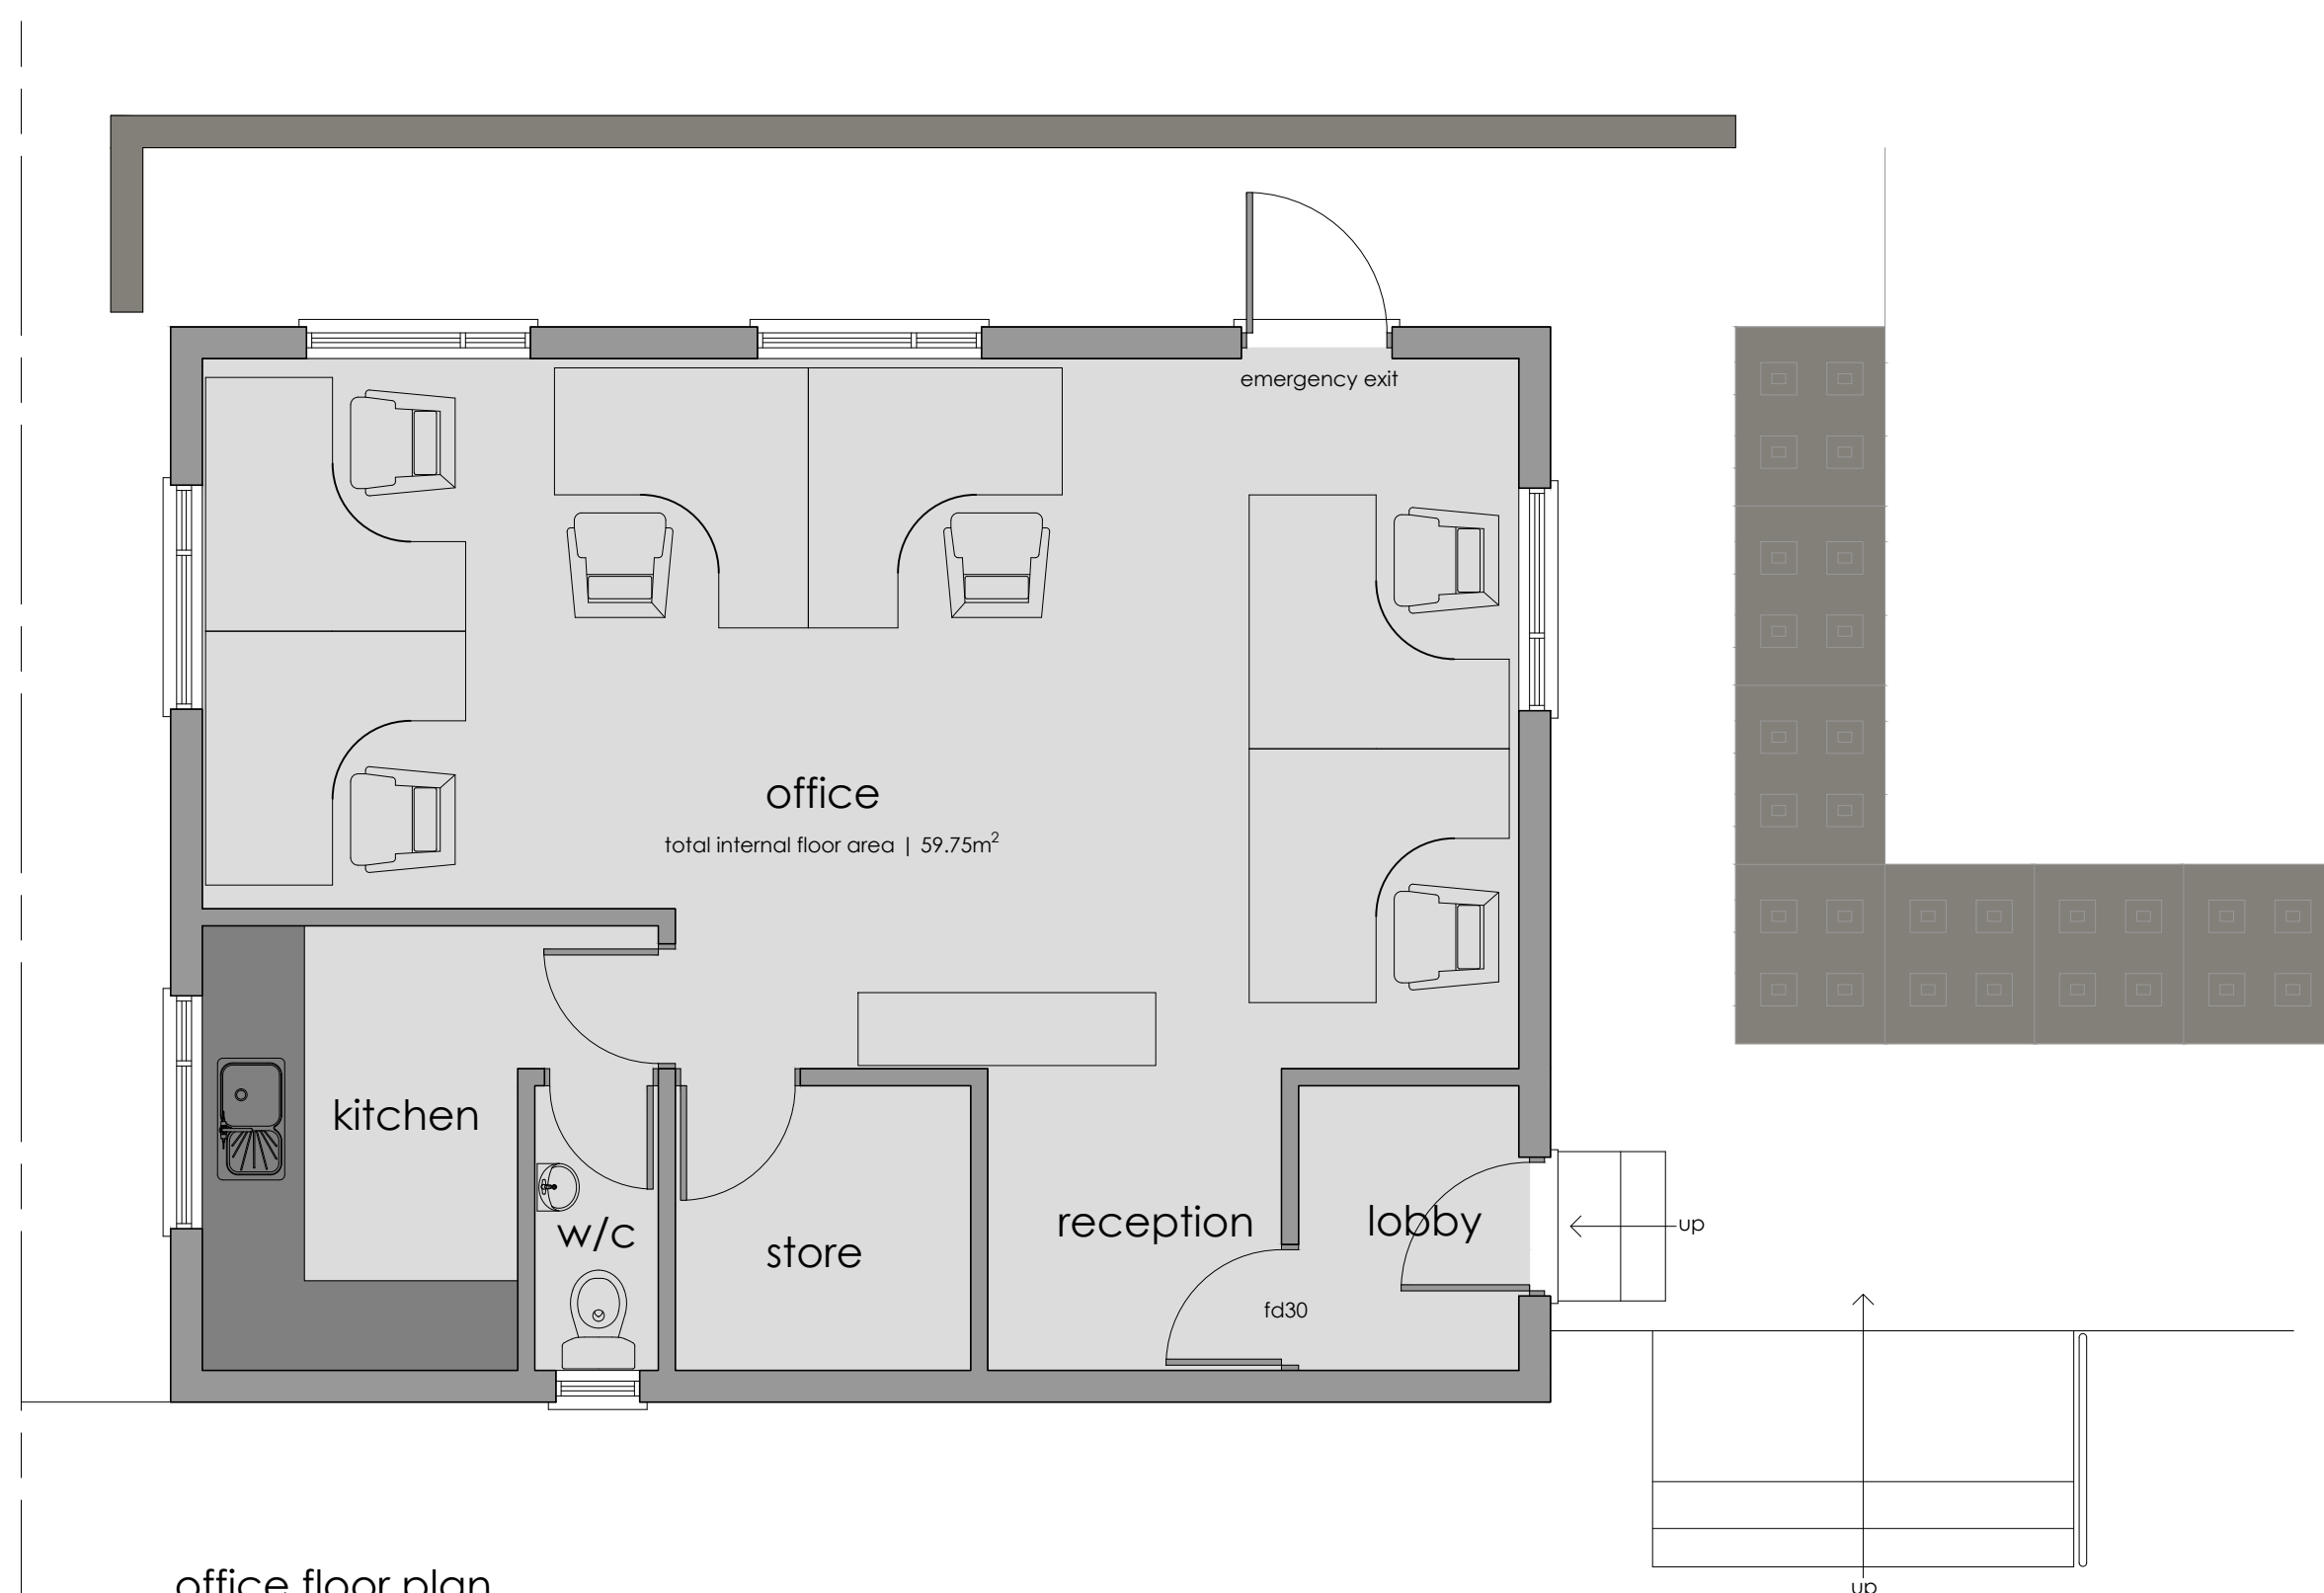


office floor plan
scale | 1:50

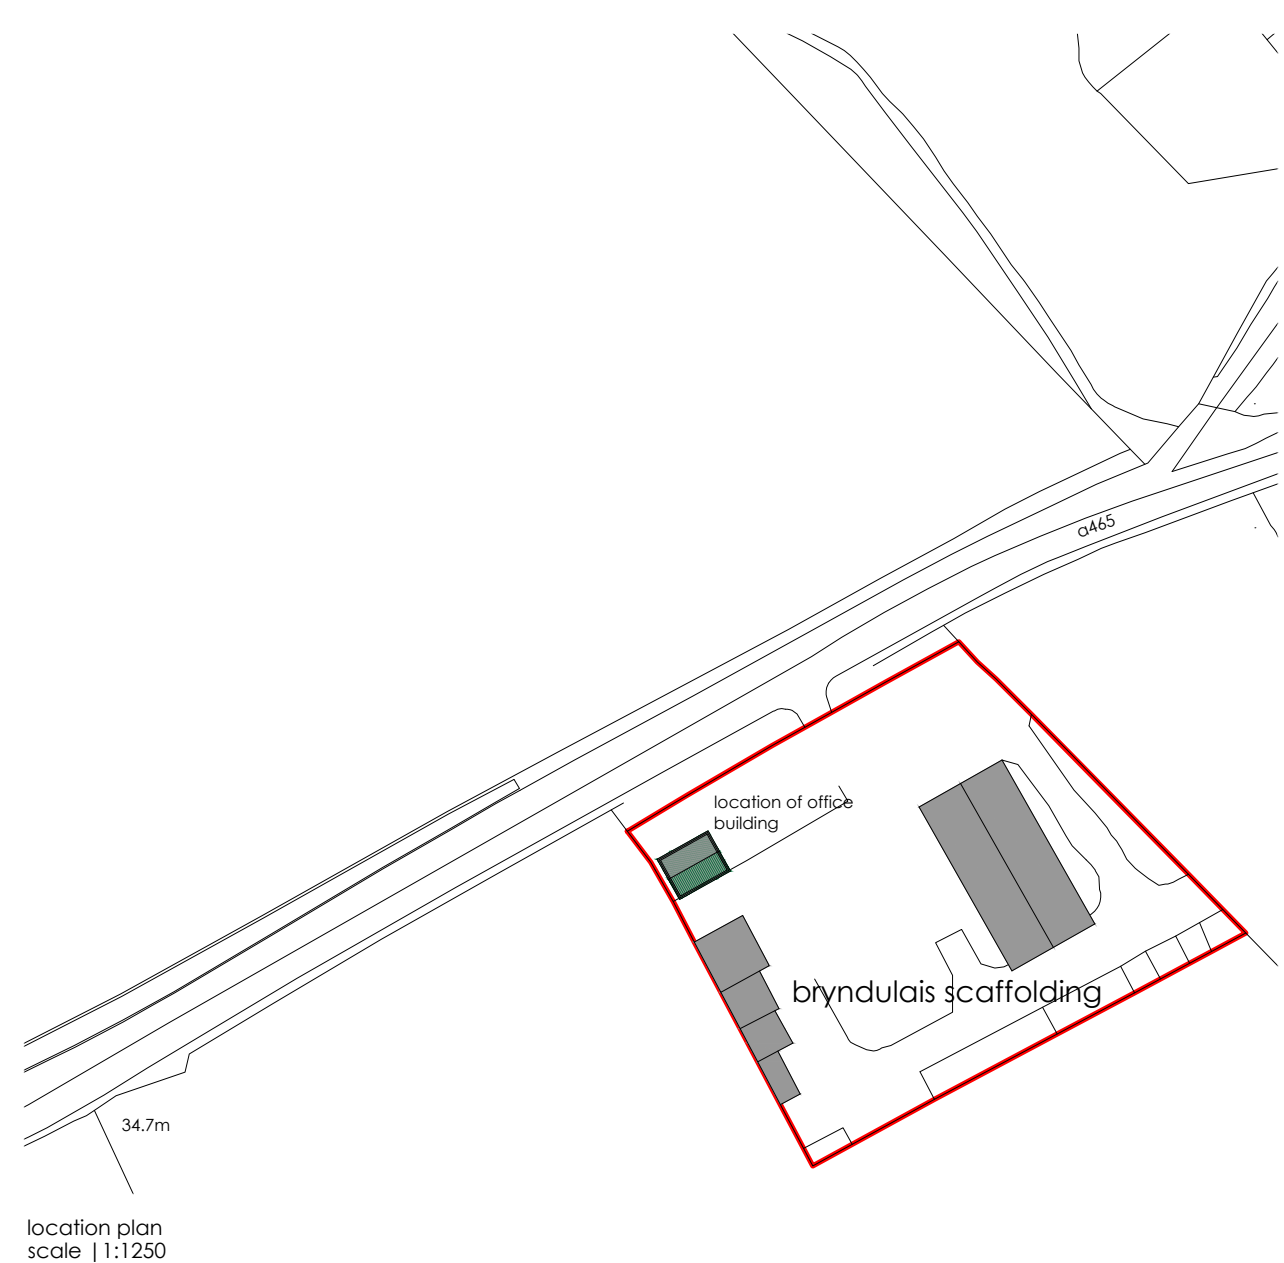

location plan
scale | 1:1250

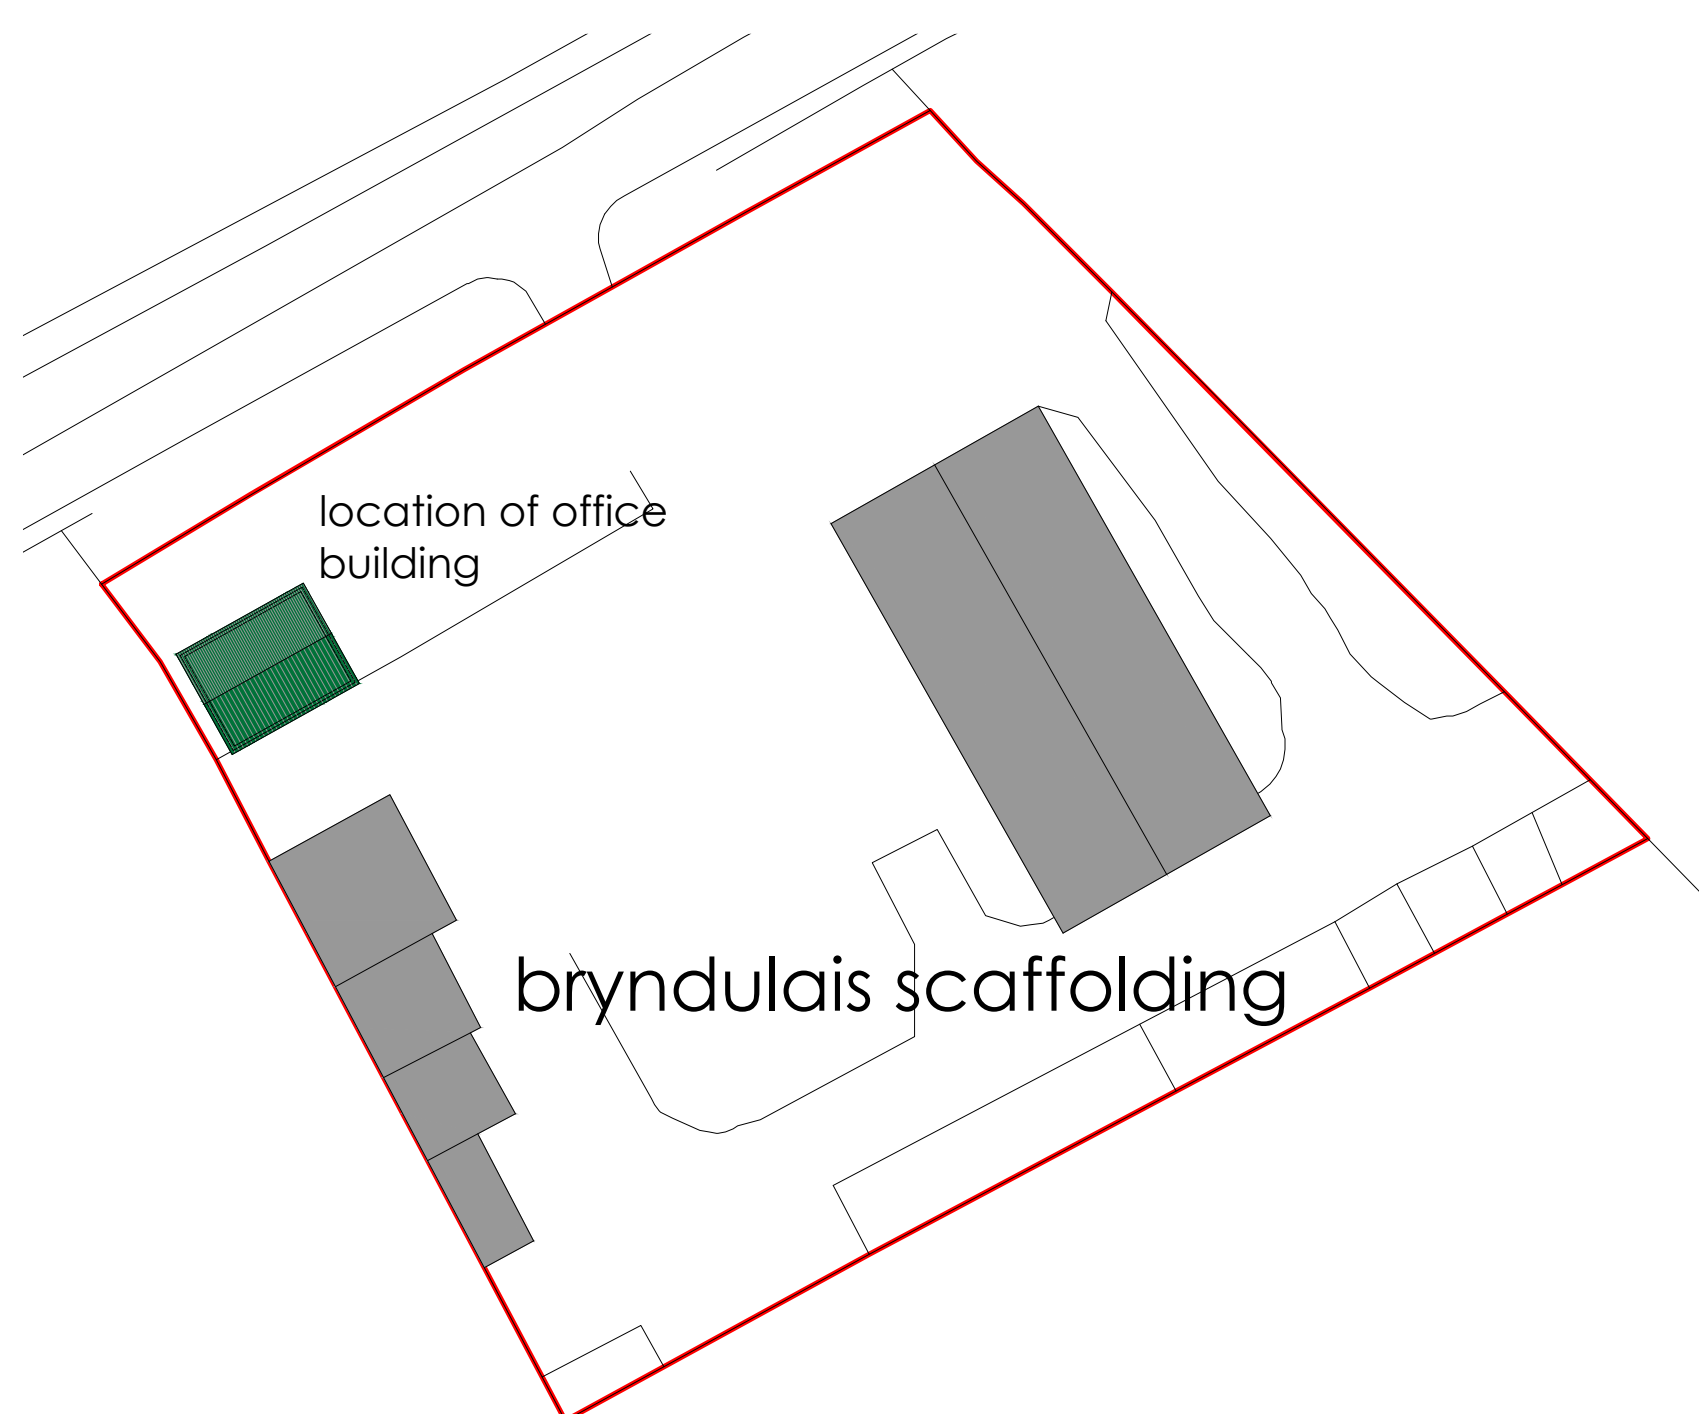

block plan
scale | 1:500

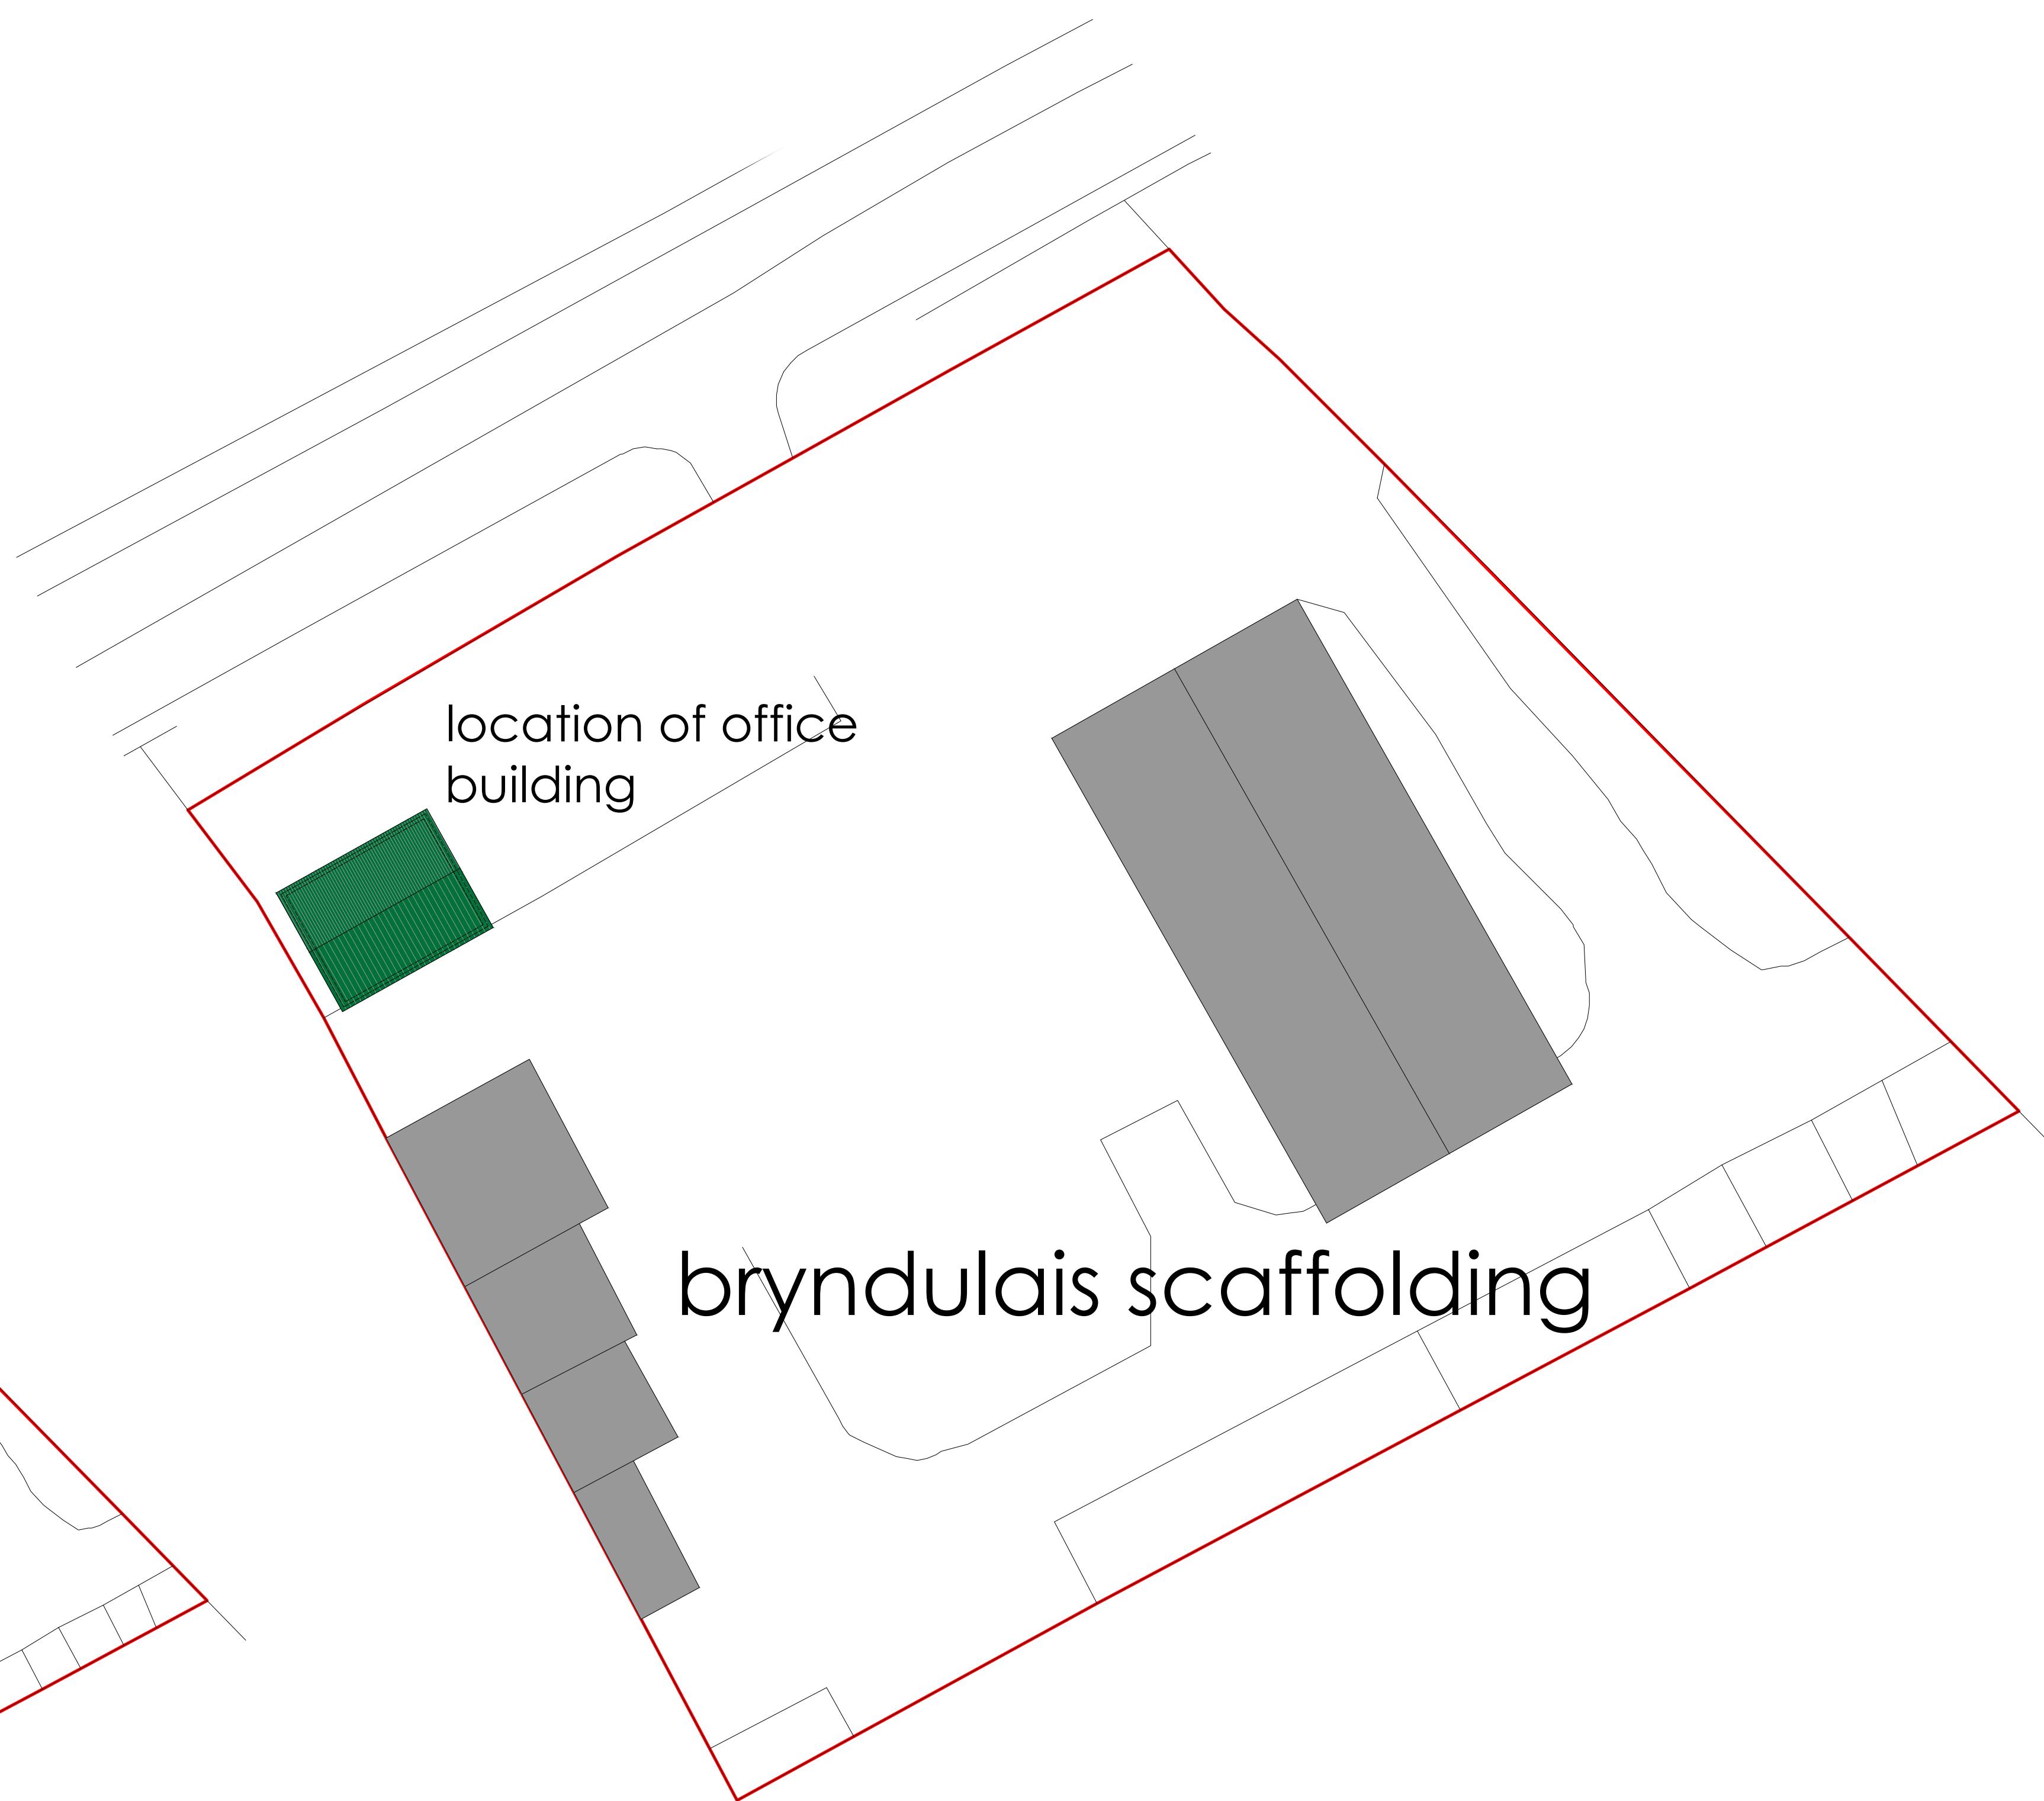

site plan
scale | 1:250