


© copyright
All dimensions must be checked on site and not
scaled from this drawing

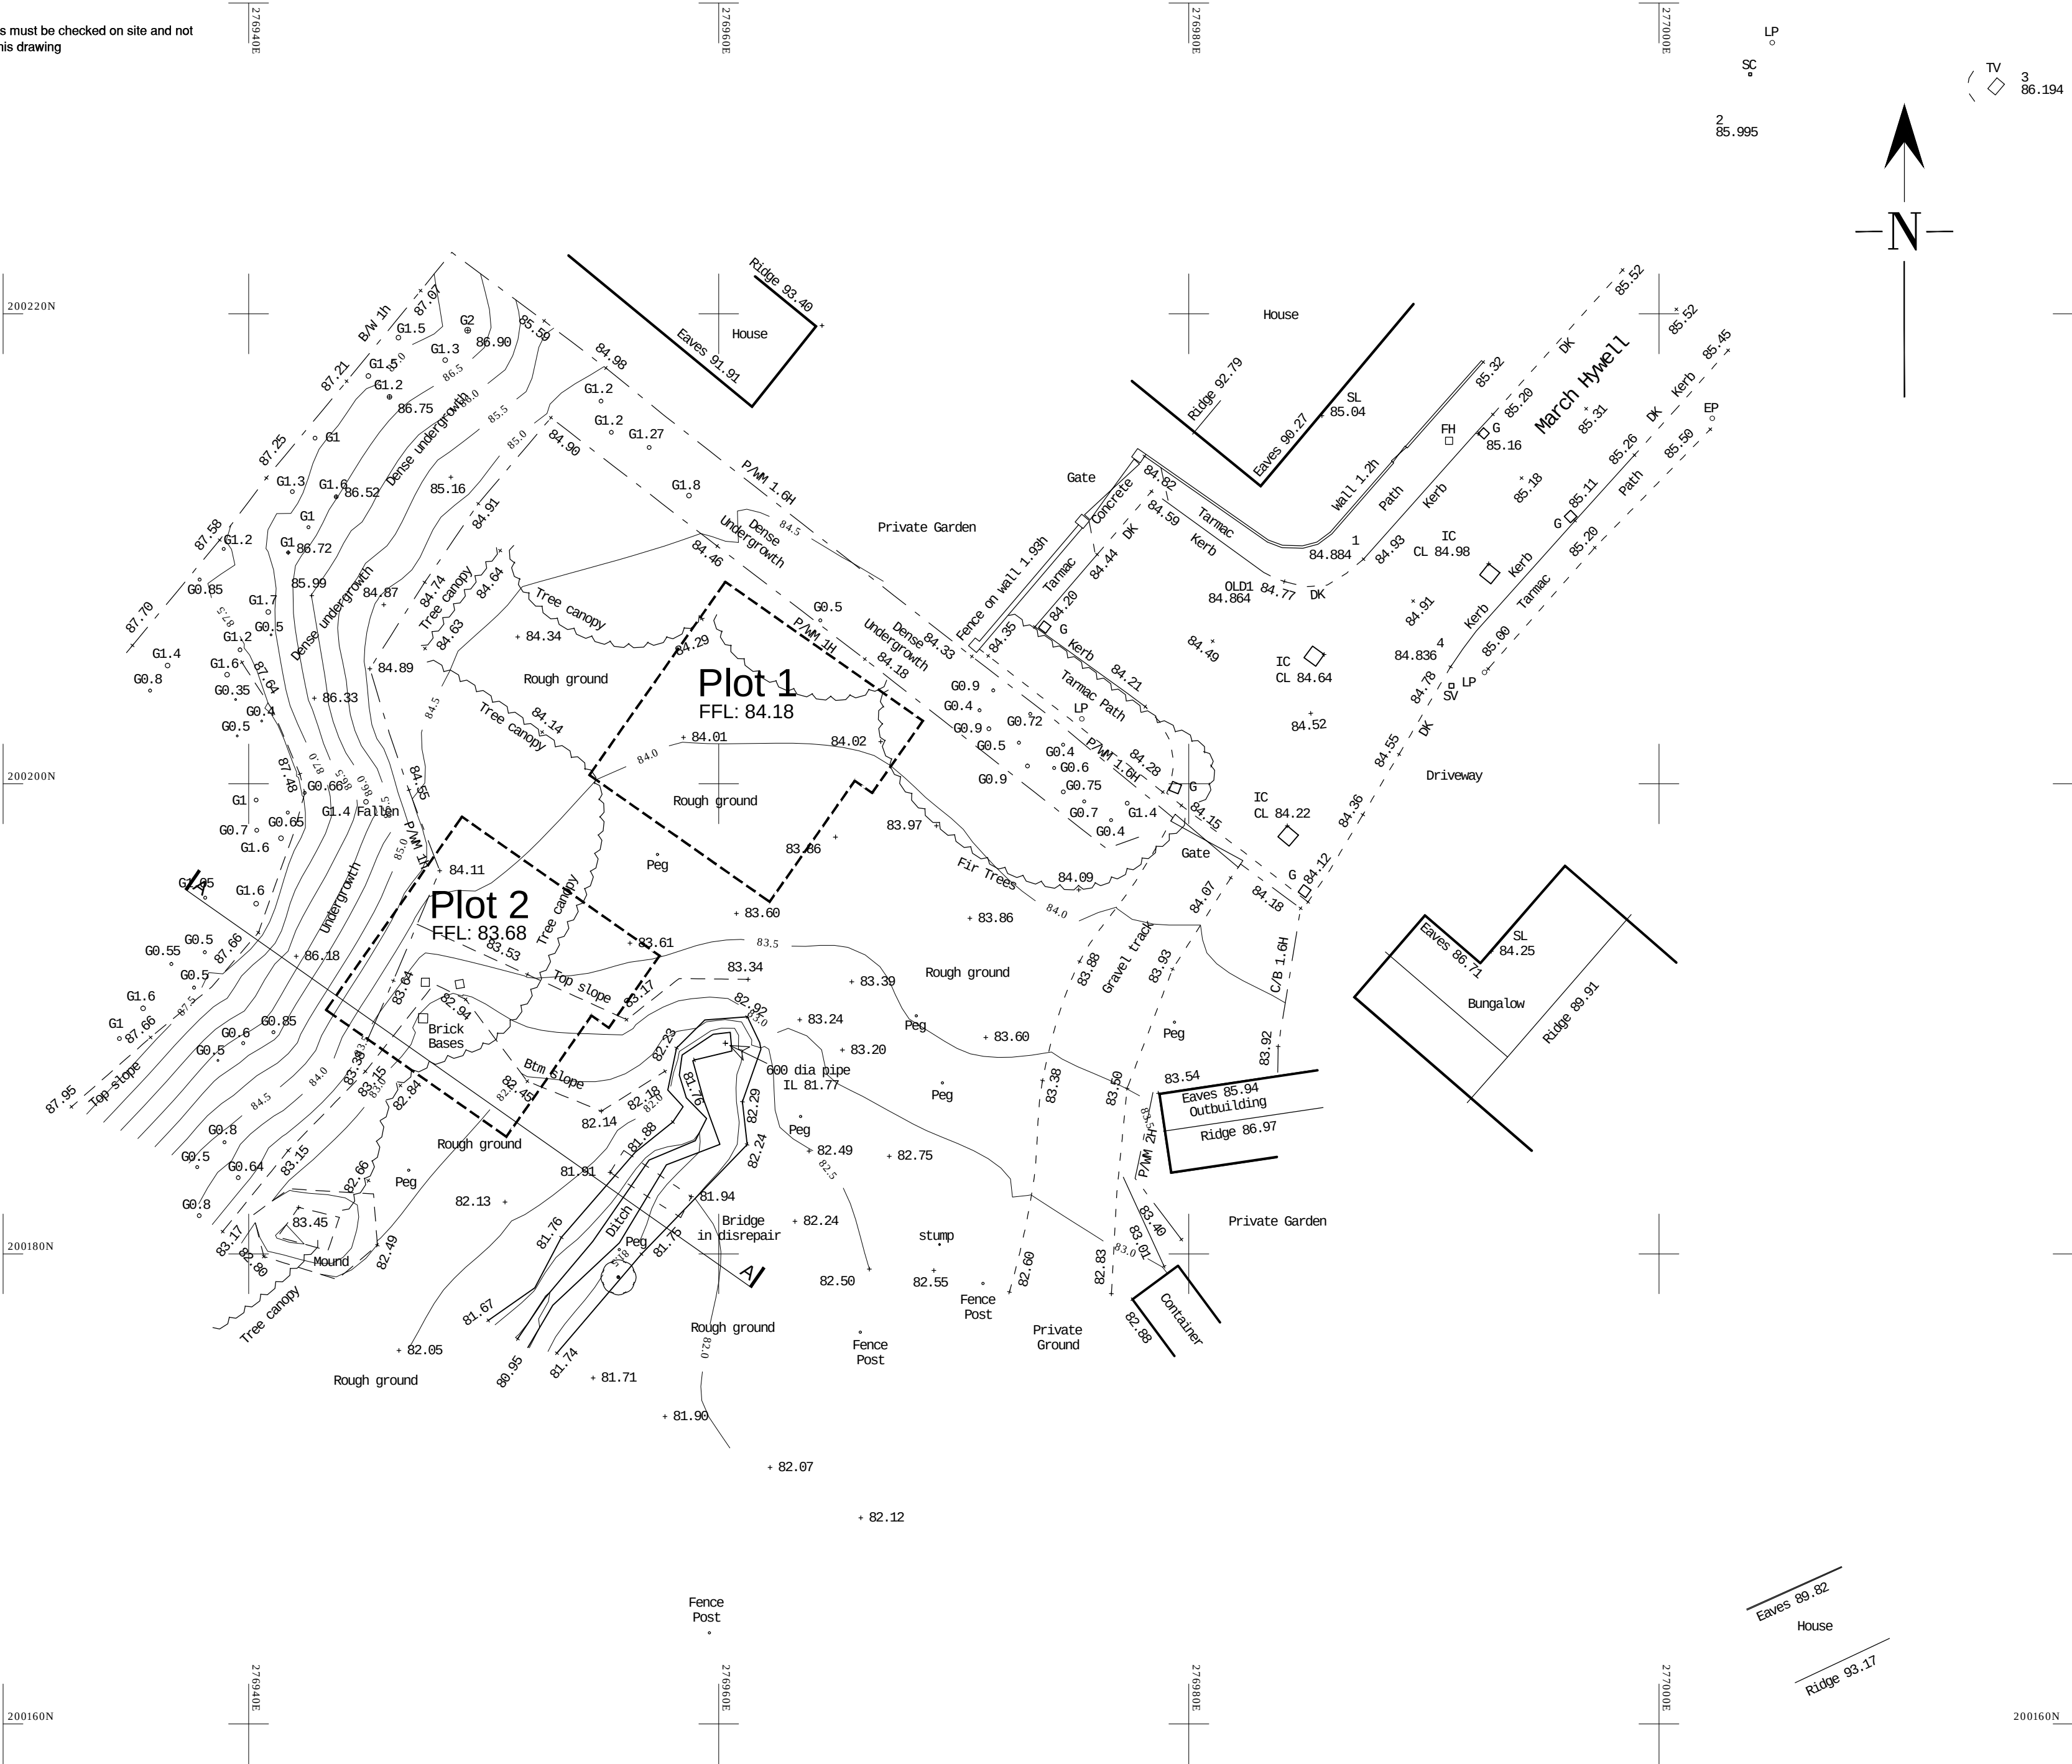

NOTE :
All dimensions must be checked on site.
Do not scale from this drawing.

A	08.01.20	Planning issue
	Date	Revisions

© copyright

CHRIS DIAMOND
BSc MRICS

CHARTERED BUILDING SURVEYOR

3 Brynmill Terrace, Brynmill Lane, Swansea

Tel. No: 07713 094505

Email: chris@cdcconsulting.co.uk

RICS

A2

Client
Pass Property & Development Ltd.

Job Title
Proposed new Dwellings at
March Hywell,
Cilfrew,
Neath

Drawing Title
Topographical Survey

Scale
1:200

Date
May 2019

Drawn By

Drg. No. CD / 1085 / 02	Rev. A
----------------------------	-----------

Planning issue