
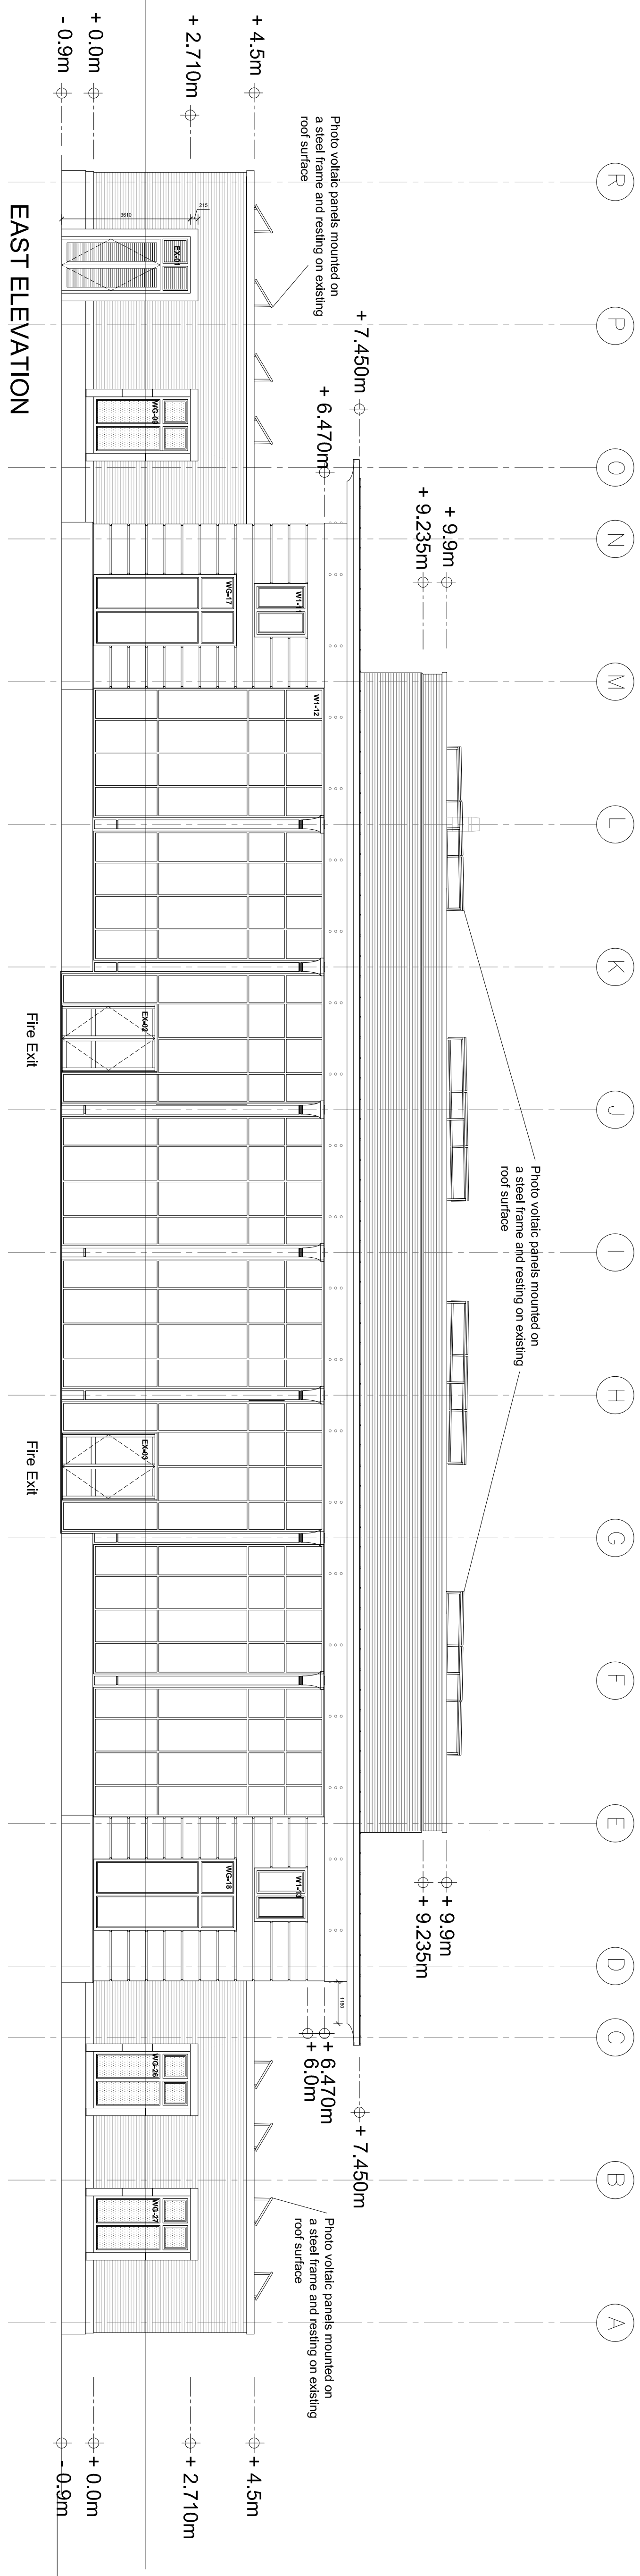
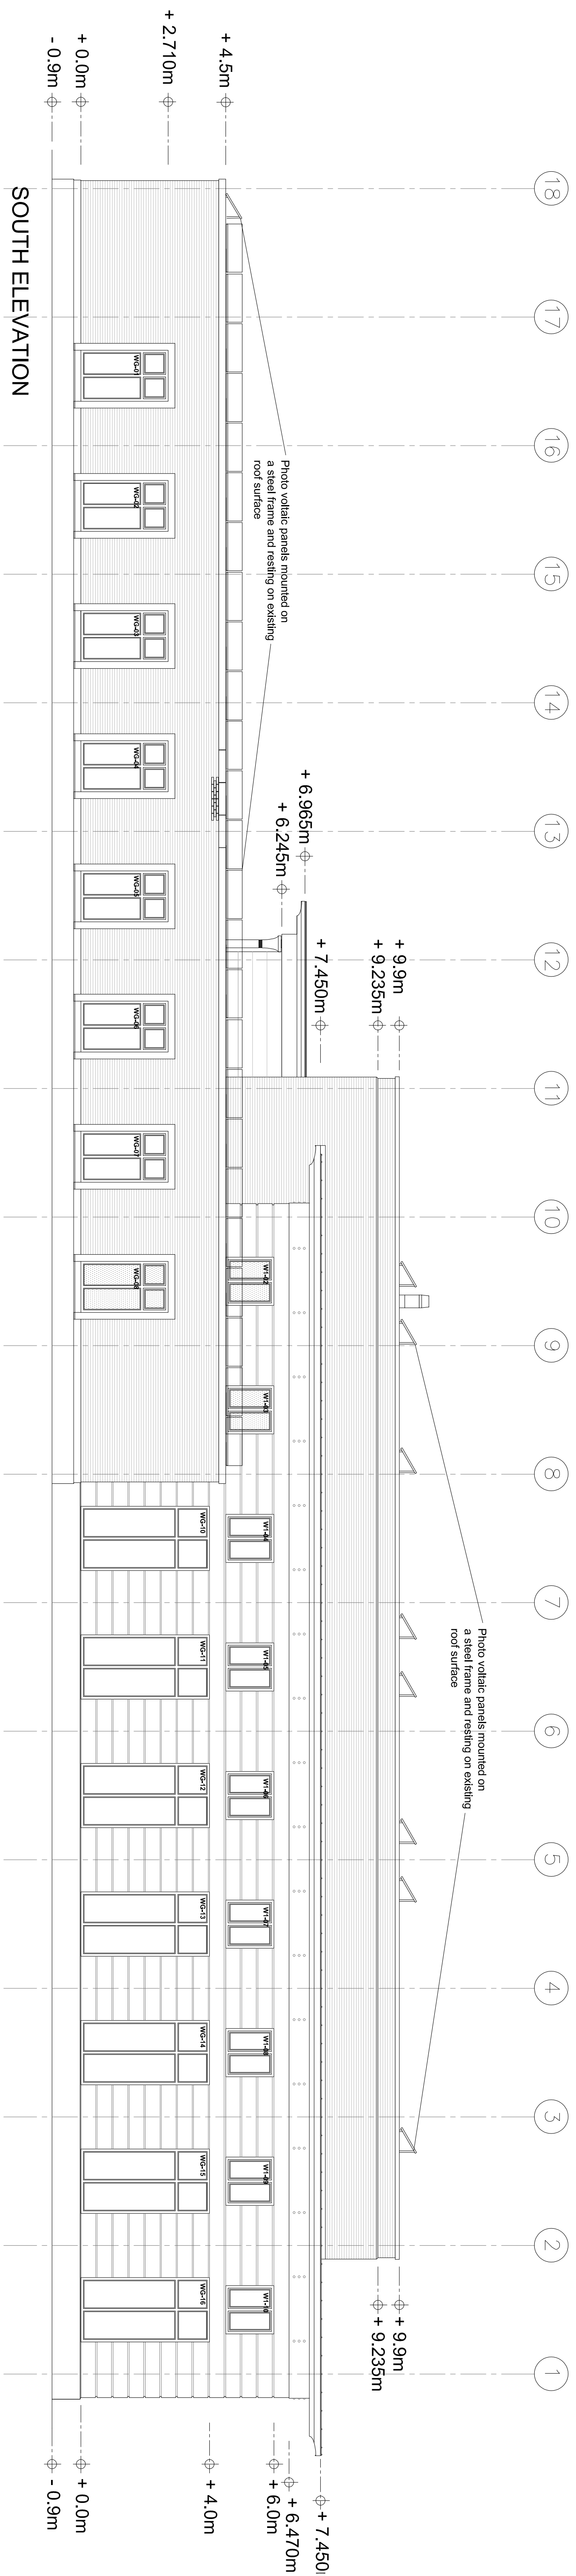
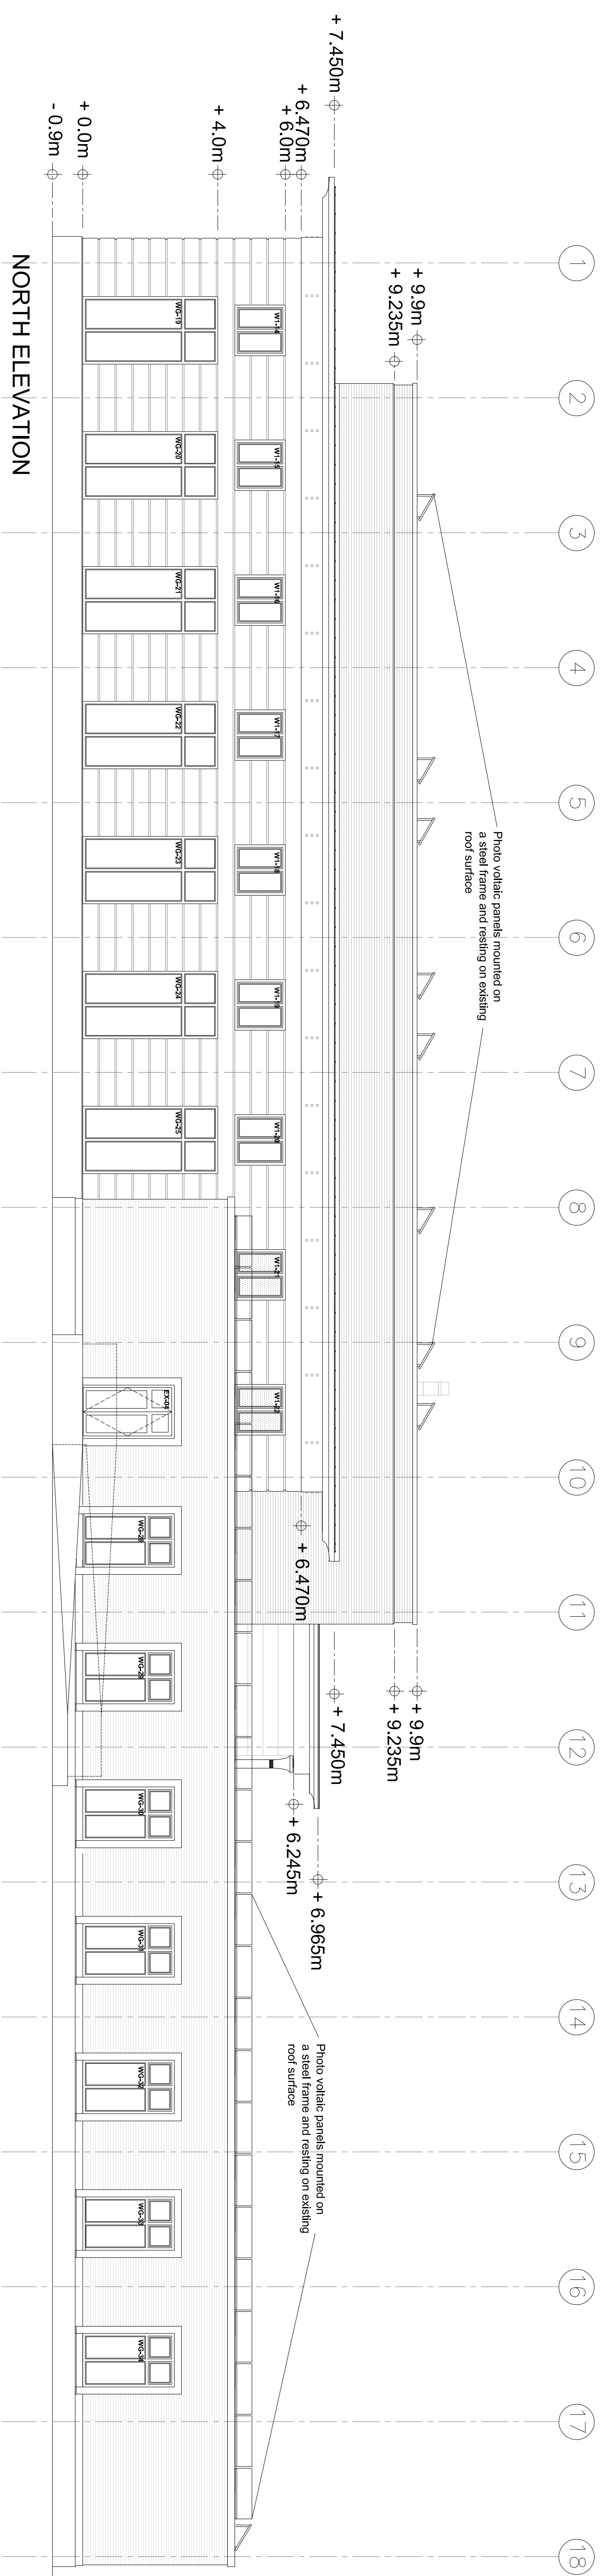


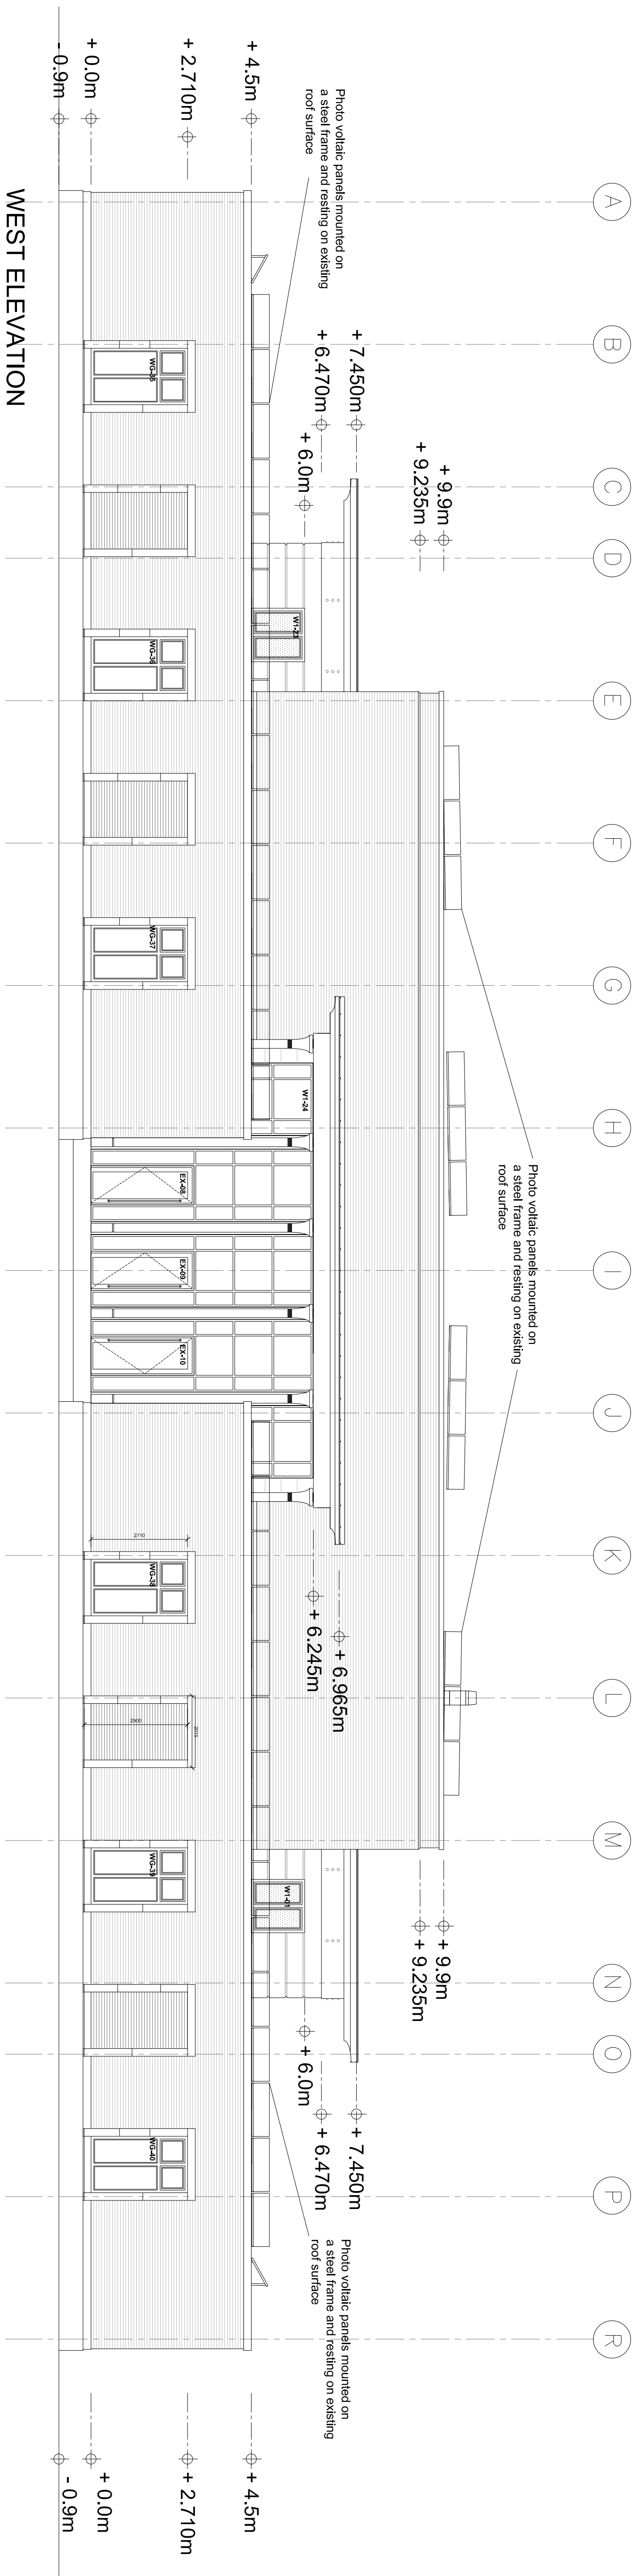

This drawing must not be scaled.
Figured dimensions and levels to be used
Any inaccuracies must be notified to the
architect.
Detail drawings and large scale drawings
take precedence over smaller drawings.

Revisions:

Registered Office: Powell Dobson Ltd, Charterhouse, Links Business Park, St Mellons, Cardiff CF3 0LT. Powell Dobson is a trading name of Powell Dobson Ltd a company registered in England and Wales No 3873802

Planning	
DESIGN	
TENDER	
CONSTRUCTION	Approved

powellcoobson
ARCHITECTS

Contract Office: PowellsCoobson, Ltd., 10000 Lakes Drive, St. Albans, Canada, CT5 1A4
Tel: +1-416-291-9599 Fax: +1-416-291-9182 e-mail: cyp@powellcoobson.com

Title: LRC Elevations Showing Proposed PV Panels

Drawing No. Rev.
SU.2020.105/201

scale: 1/100 @ A0
date: June 2020
Drawn: BHJ
Checked: AD

Contract: Swansea University

Checked: AD