
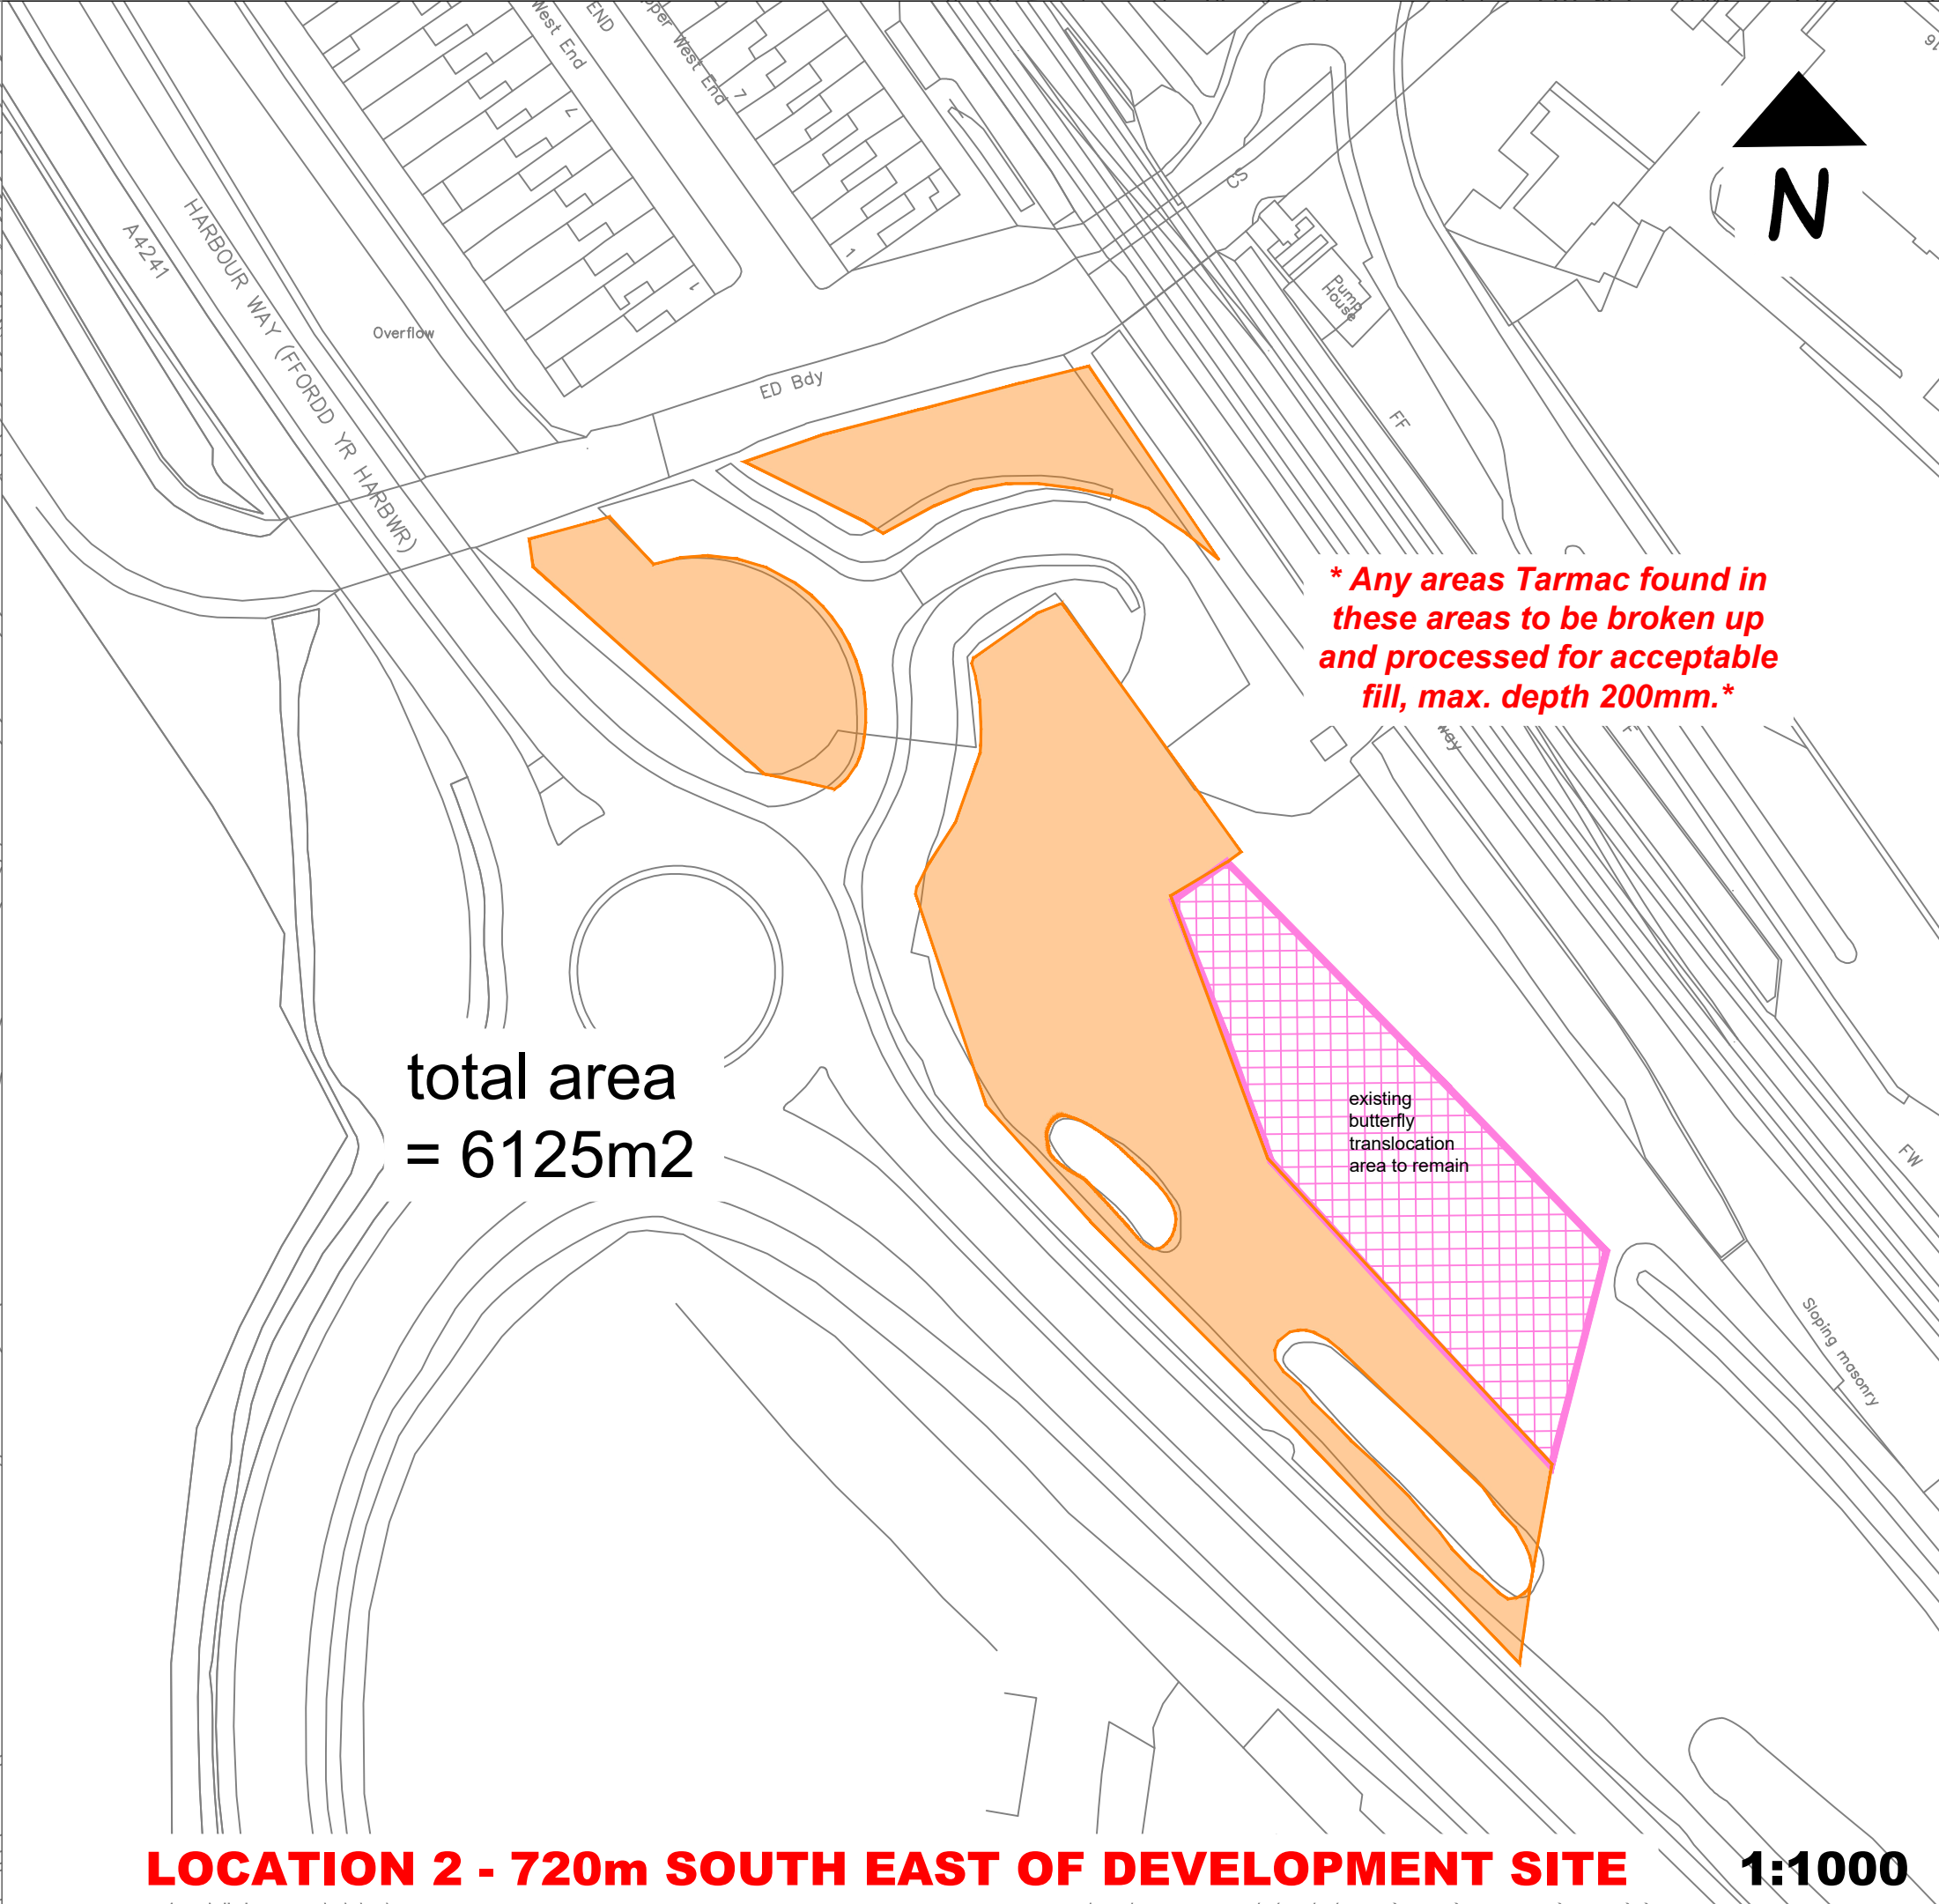
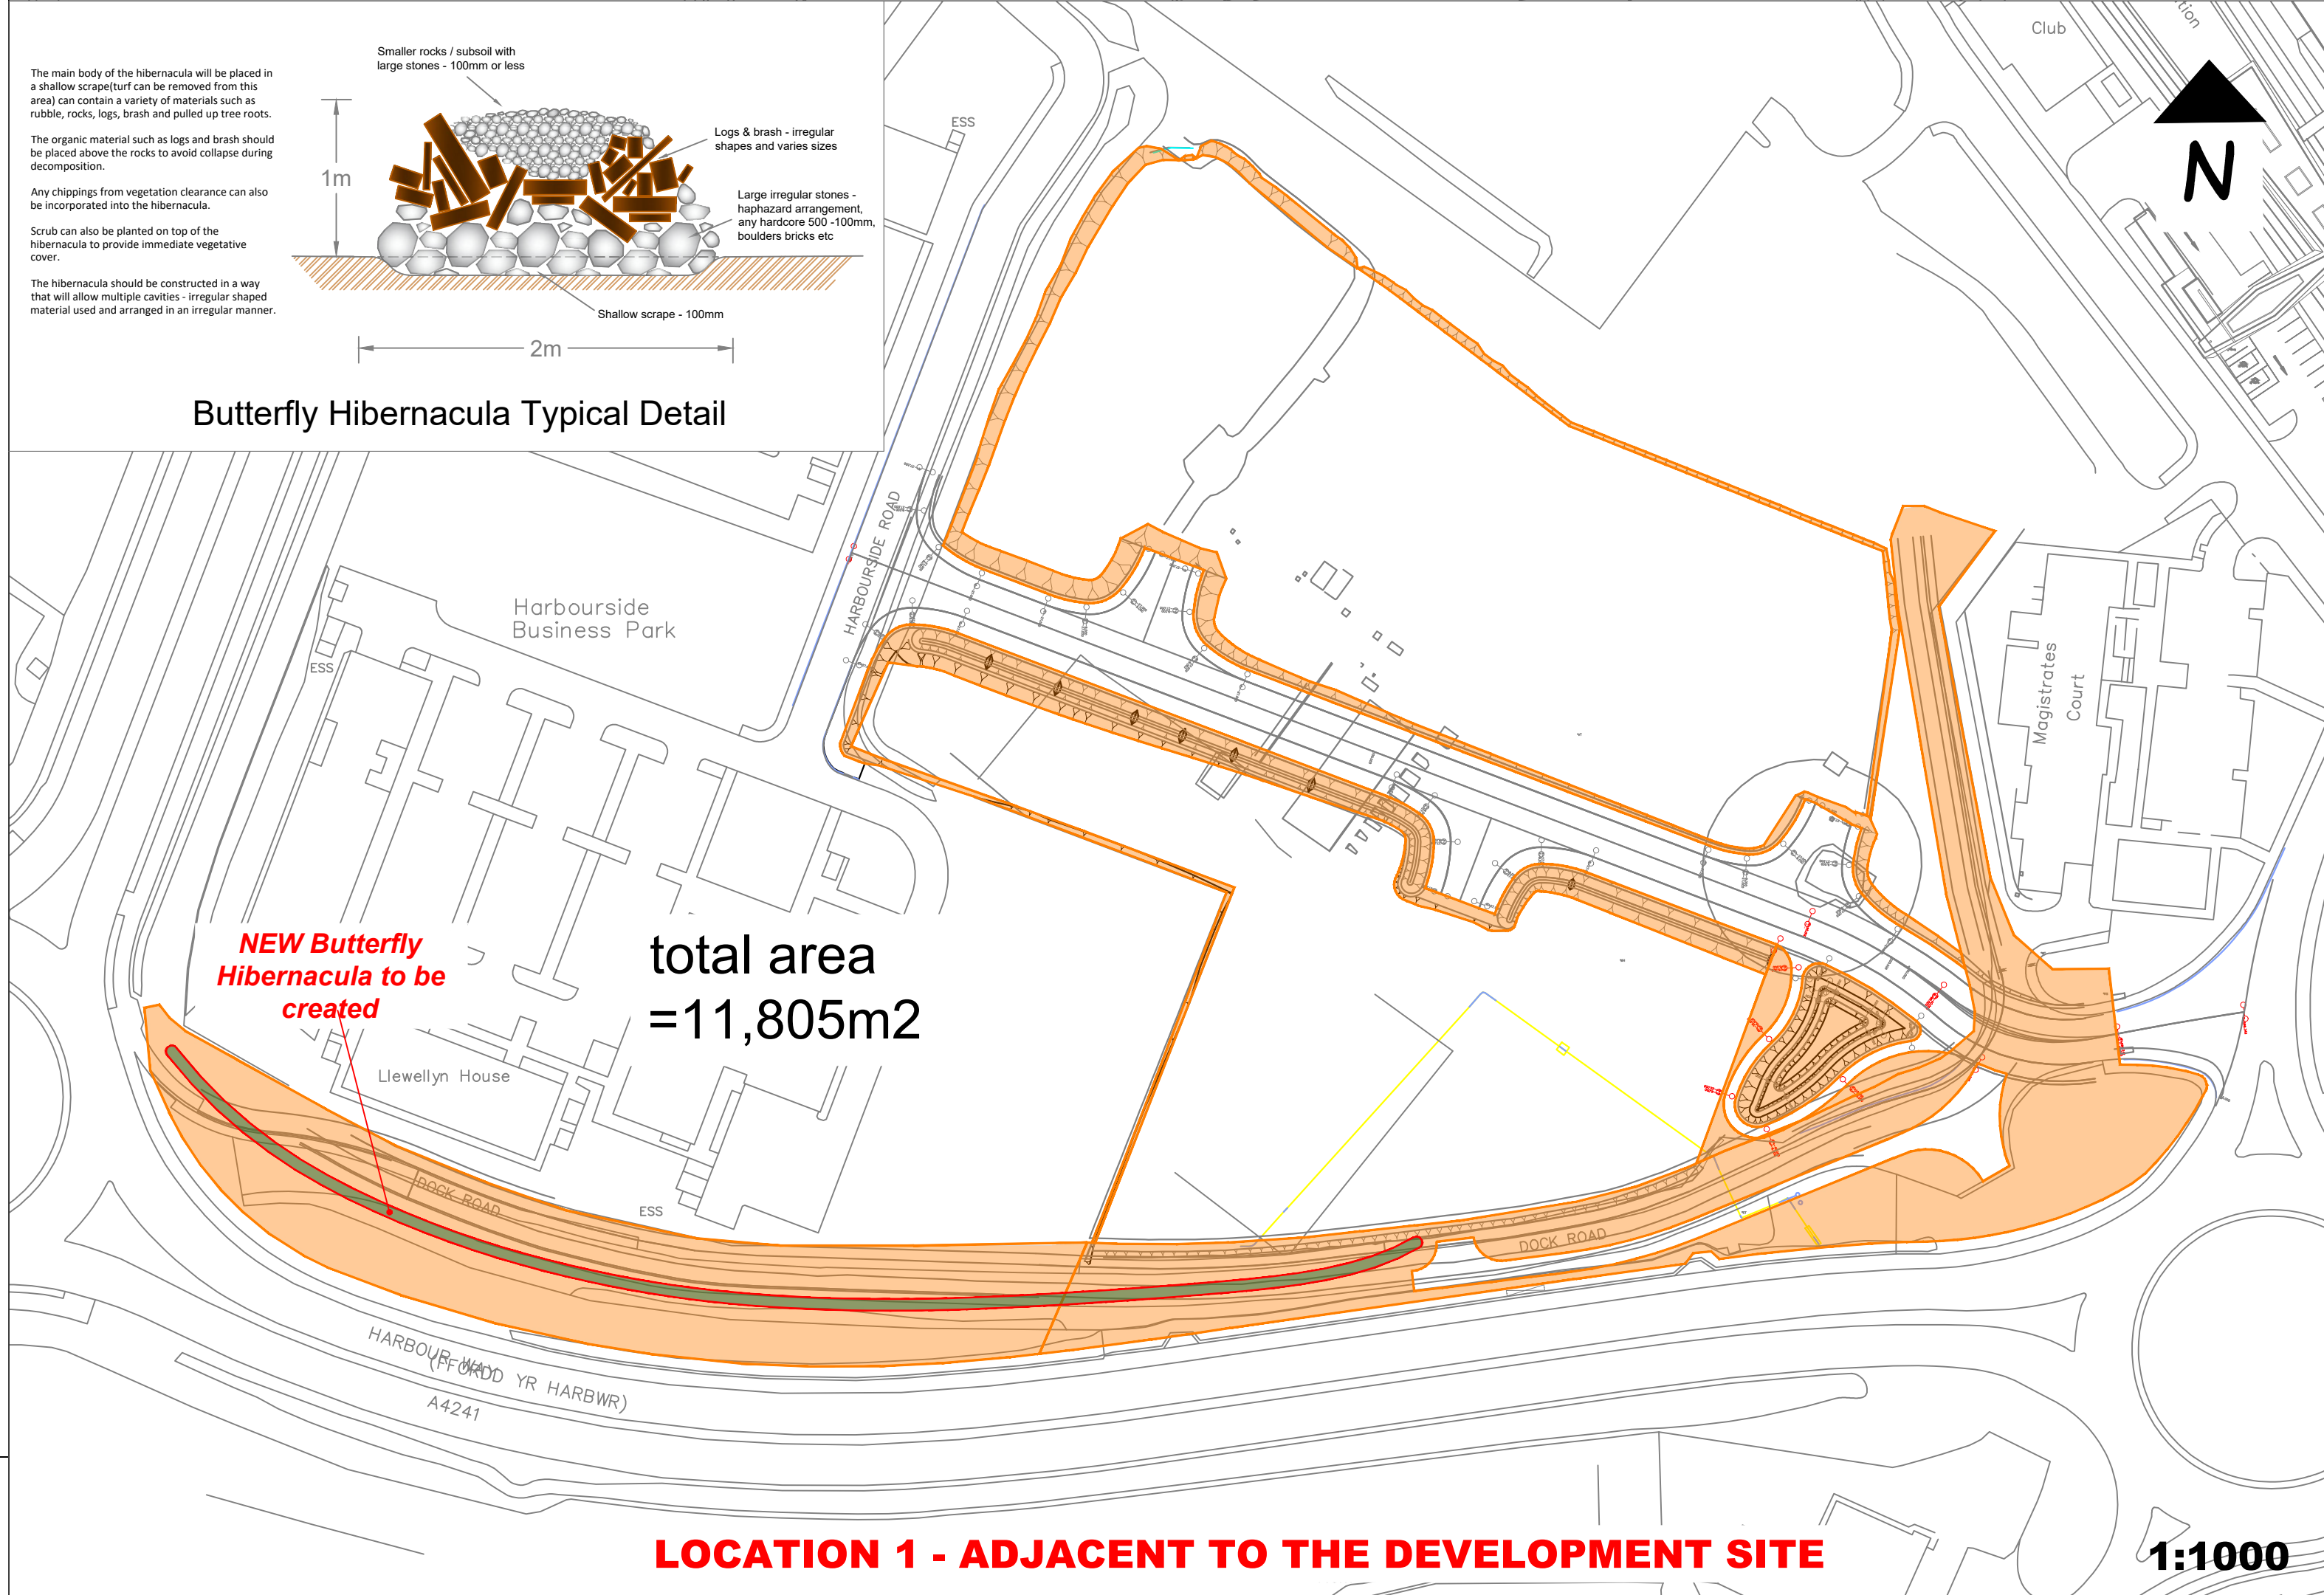


A
Dwg. No C2014B / EW / 0602
C2014B HARBOURSIDE STRATEGIC EMPLOYMENT SITE
BIODIVERSITY MITIGATION AREAS
Job Title

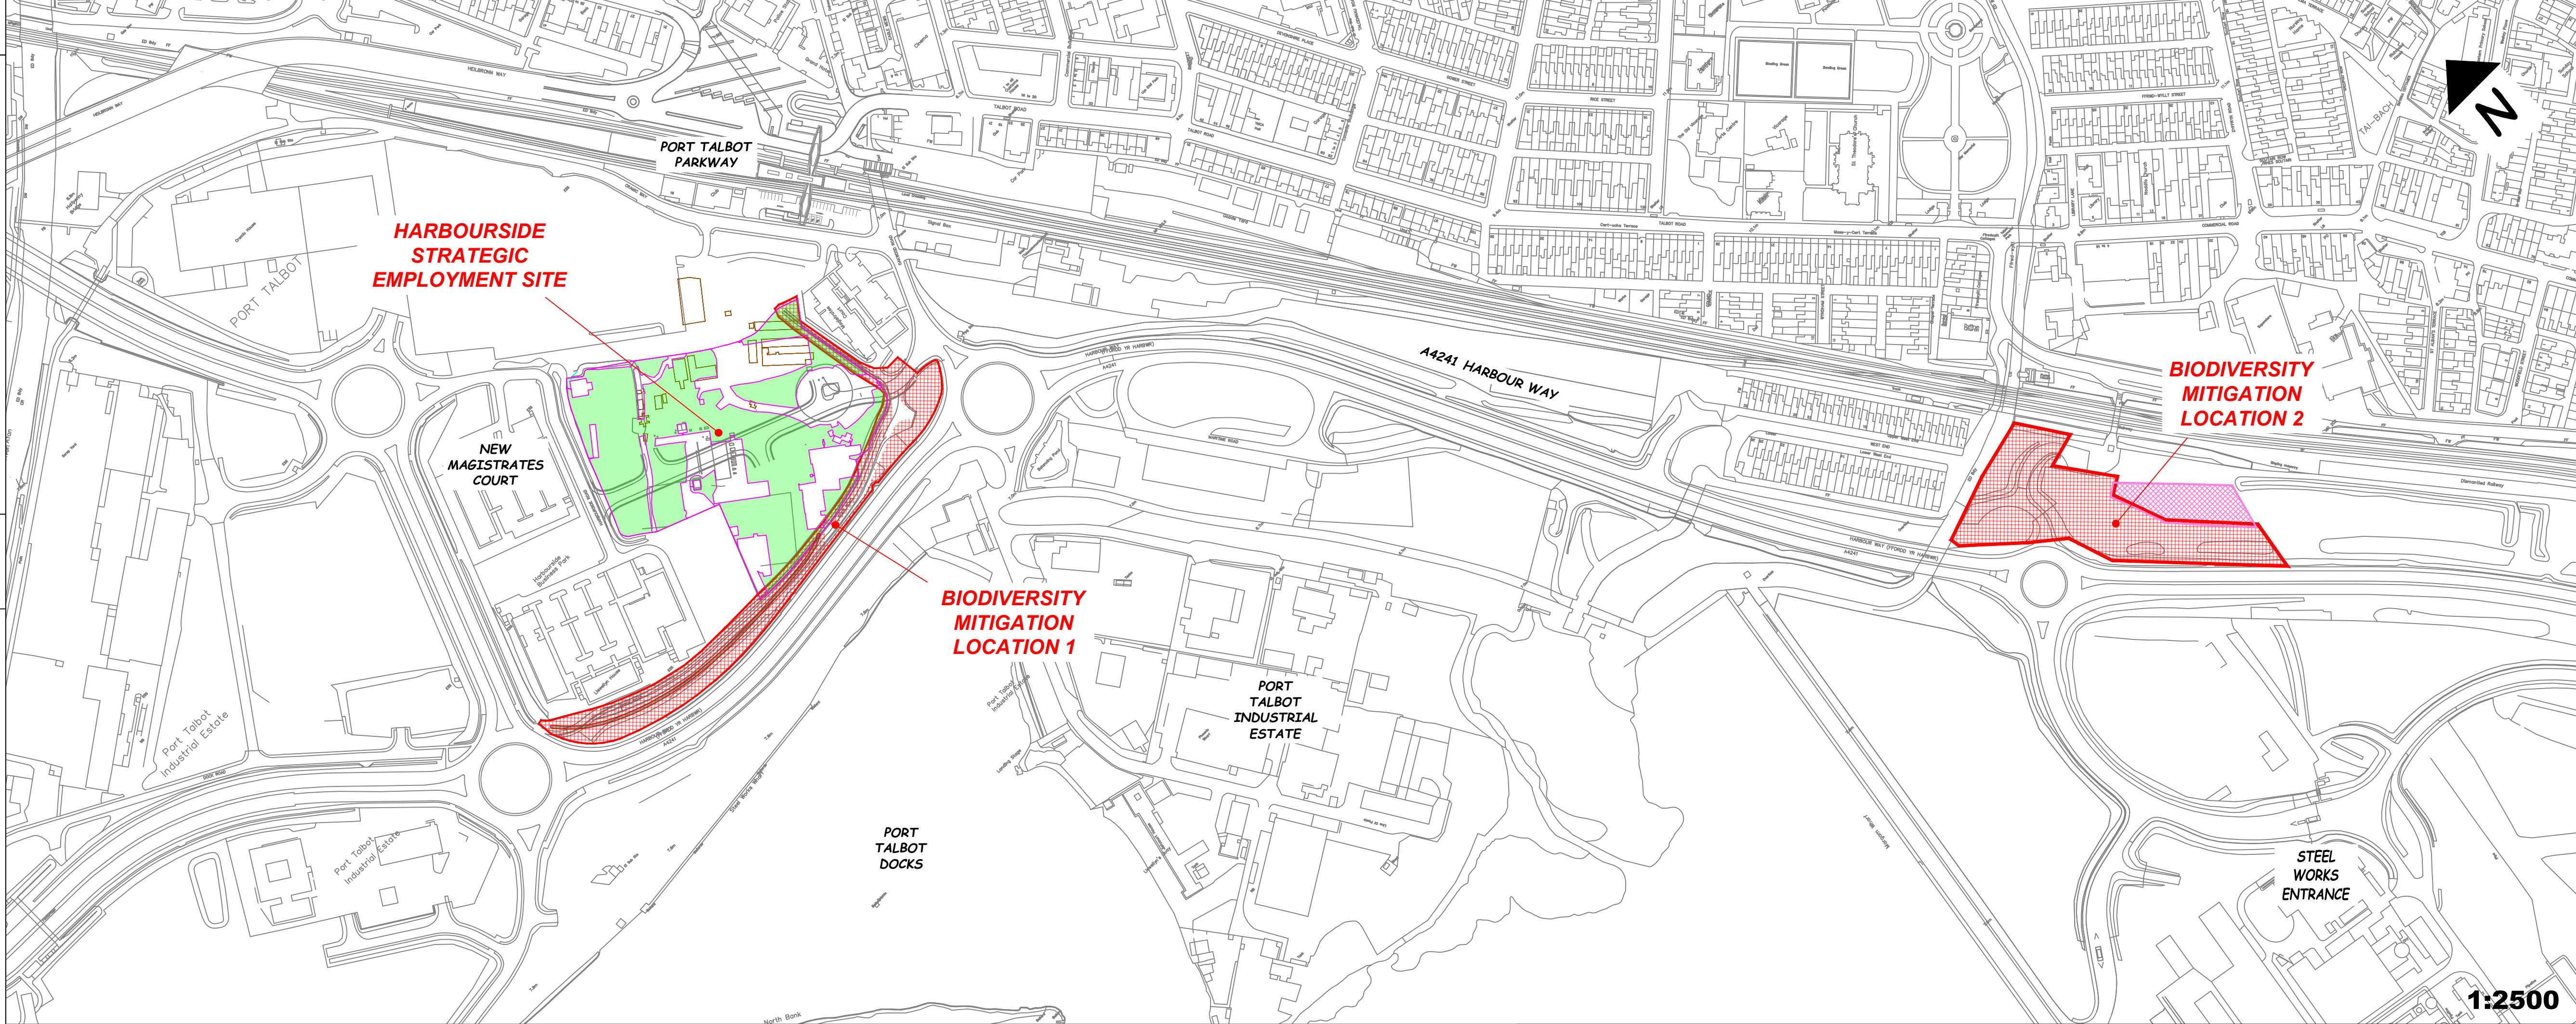

NOTES

1. All dimensions are in millimetres unless otherwise stated.
2. Drawing to be read in conjunction with NPT Biodiversity Ecological Assessment Report 2017.

KEY

- Identified areas of BIODIVERSITY interest - approx. area = 16,200m²
- BIODIVERSITY MITIGATION approx. areas = 17,930m²
- Existing butterfly translocation area to remain unaffected
- NEW Butterfly Hibernacula to be created

Rev	Details	Dr	Ch	Ap	Date

Cyngor Castell-nedd Port Talbot
Neath Port Talbot Council

ENGINEERING AND TRANSPORT

NICOLA PEARCE
DIRECTOR OF ENVIRONMENT AND REGENERATION
THE QUAYS, BRUNEL WAY
BAGLAN ENERGY PARK
NEATH SA11 2GG

C2014B HARBOURSIDE STRATEGIC EMPLOYMENT SITE
BIODIVERSITY MITIGATION AREAS

File No.		Financial Code No. 26-007500-B054-300916			
Drawn	<u>ABC</u>	Checked	AJP	Approved	HH
Date	JAN '20	Date	JAN '20	Date	JAN '20
Scales	As Shown		Status	PLANNING	
Drawing No.			C2014B / EW / 0602		A