
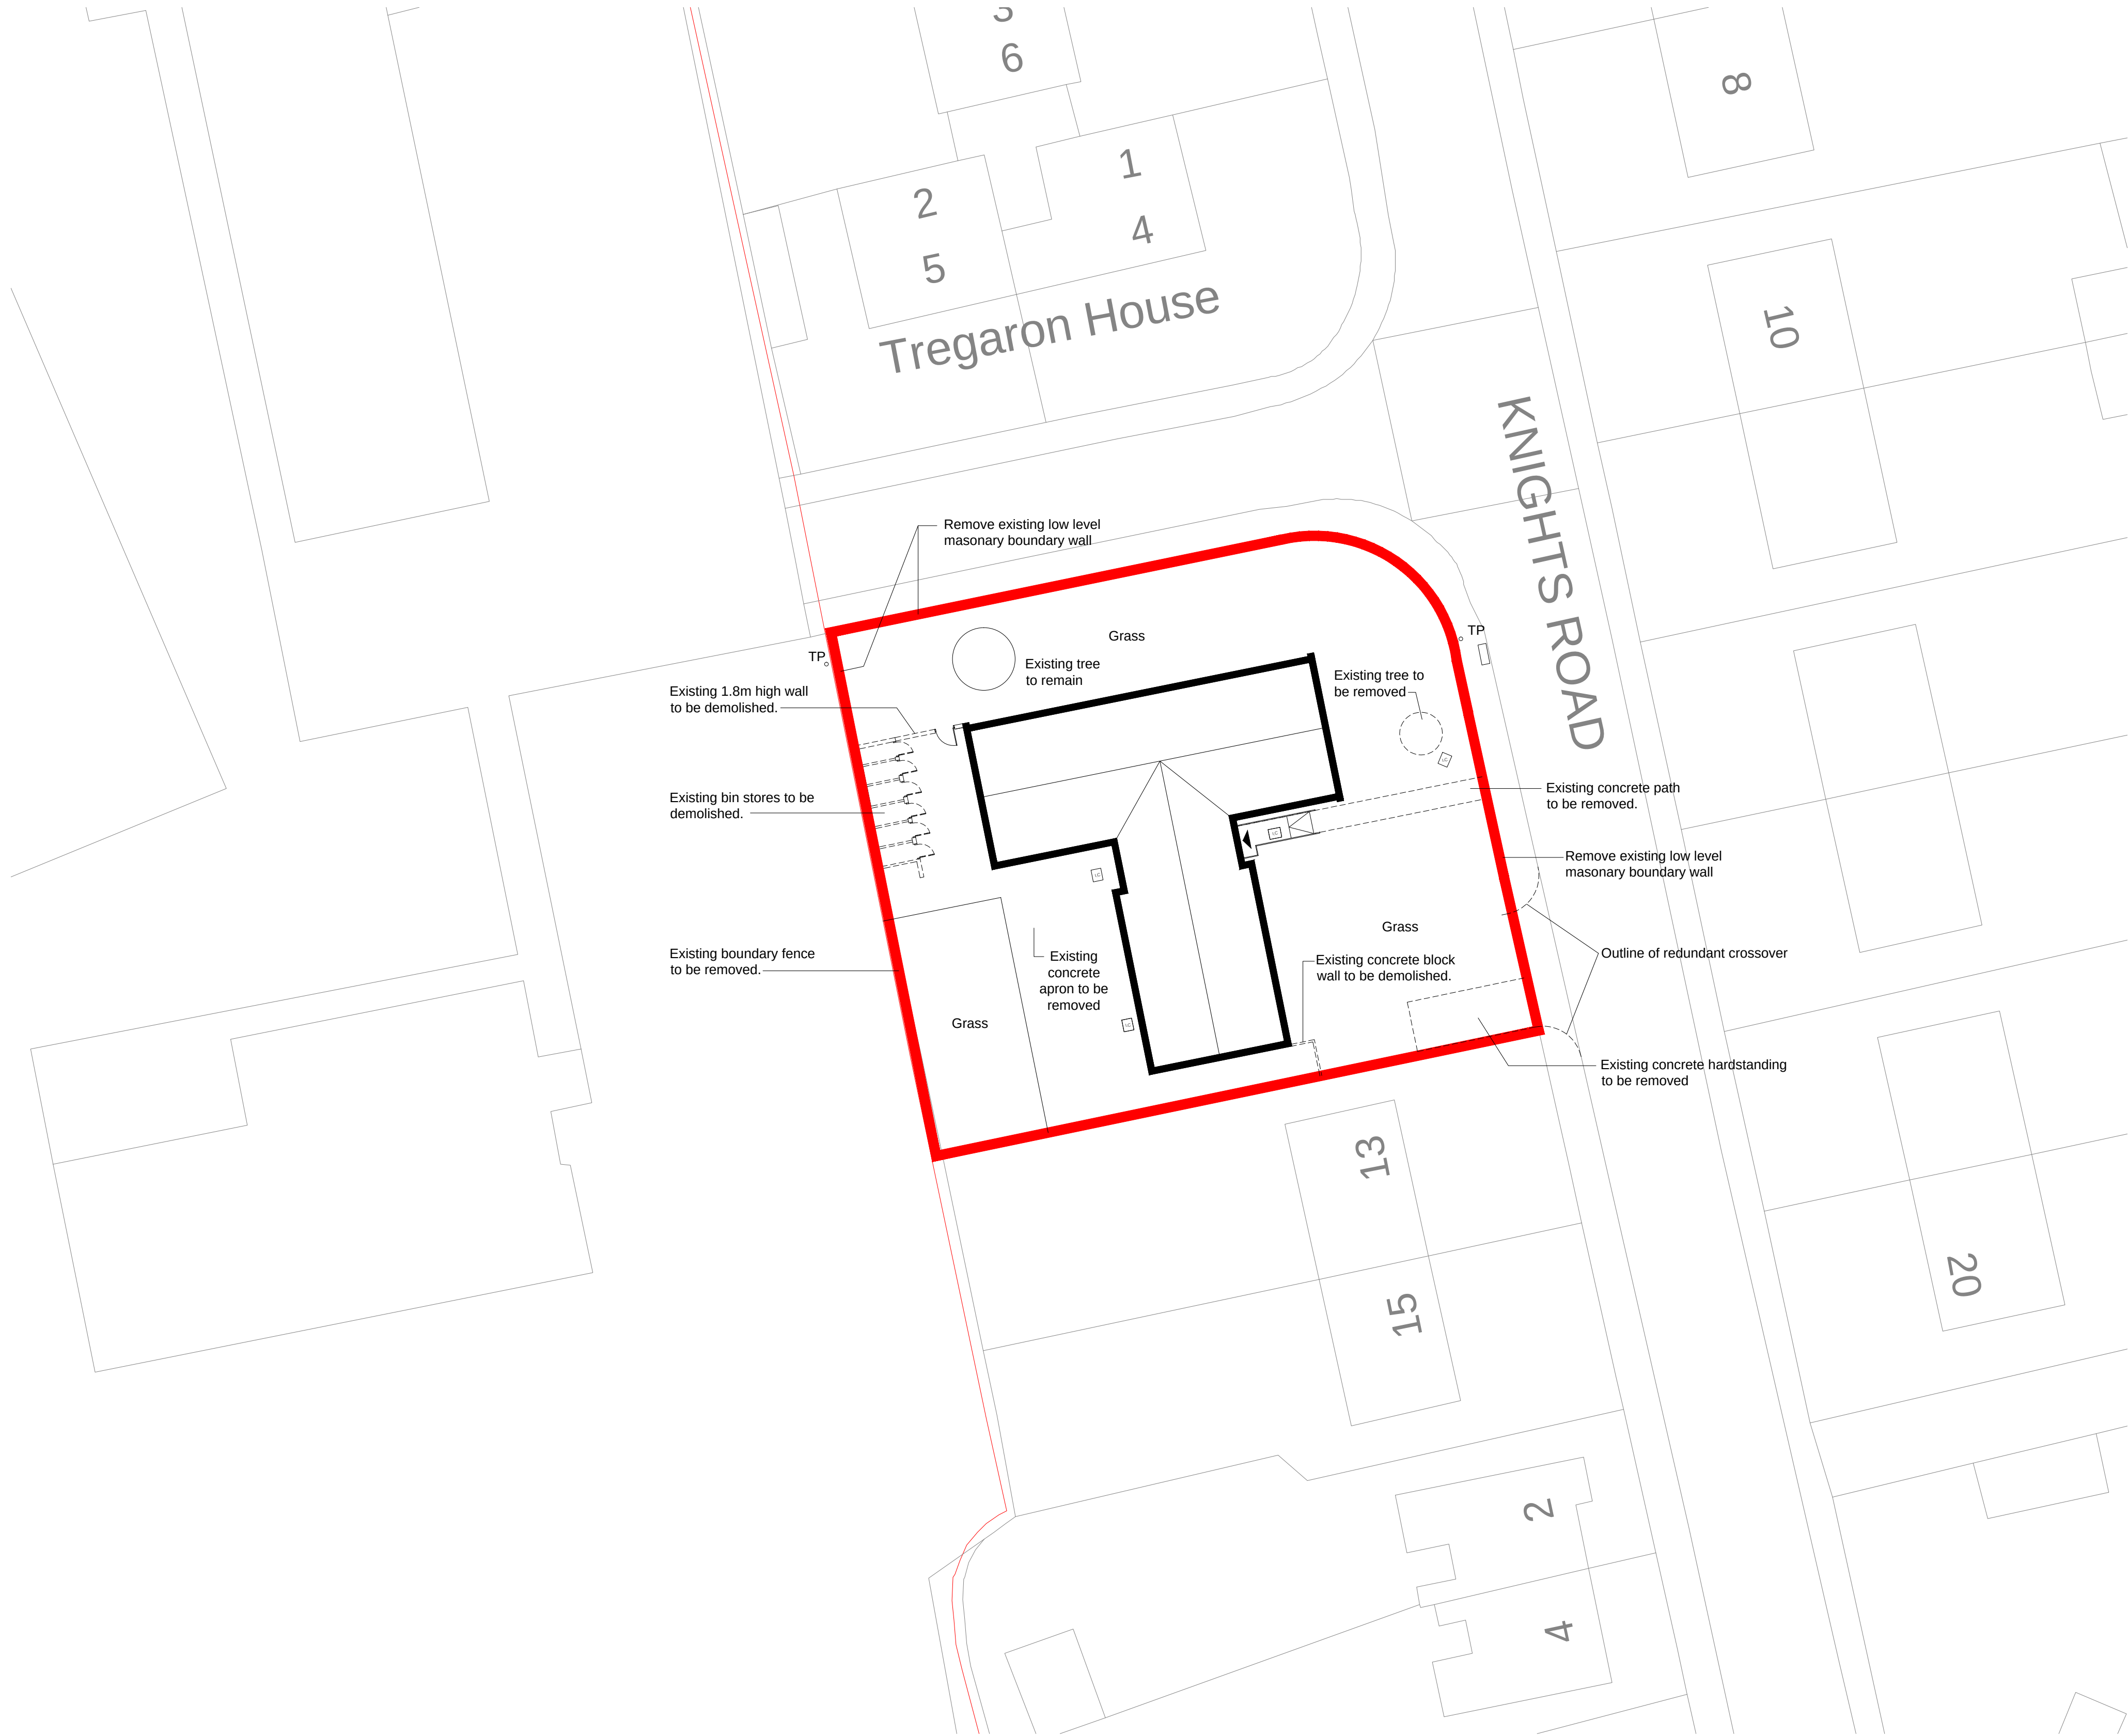


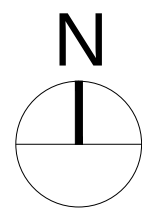

Status: **PLANNING**

This drawing is copyright and its use or reproduction without the permission of Spring Design Consultancy Limited is prohibited. All rights are reserved until invoices are paid in full. No responsibility will be taken for any design used for construction prior to receipt of relevant approvals.

rev	date	description	by
-	-	-	ejw

Drawn: CJW
Checked: CW
Date: Feb 2020
Scale: 1:100 @ A1 & 1:200 @ A3

Client: Tai Tarian
Project: Geraint House, Margam
Title: External Demolitions Plan
Ref: 2303-200-17

Rev: -



Unit 2 Chapel Barns | Merthyr Mawr
Bridgend | CF32 0LS | 01656 656267
mail@spring-consultancy.co.uk