


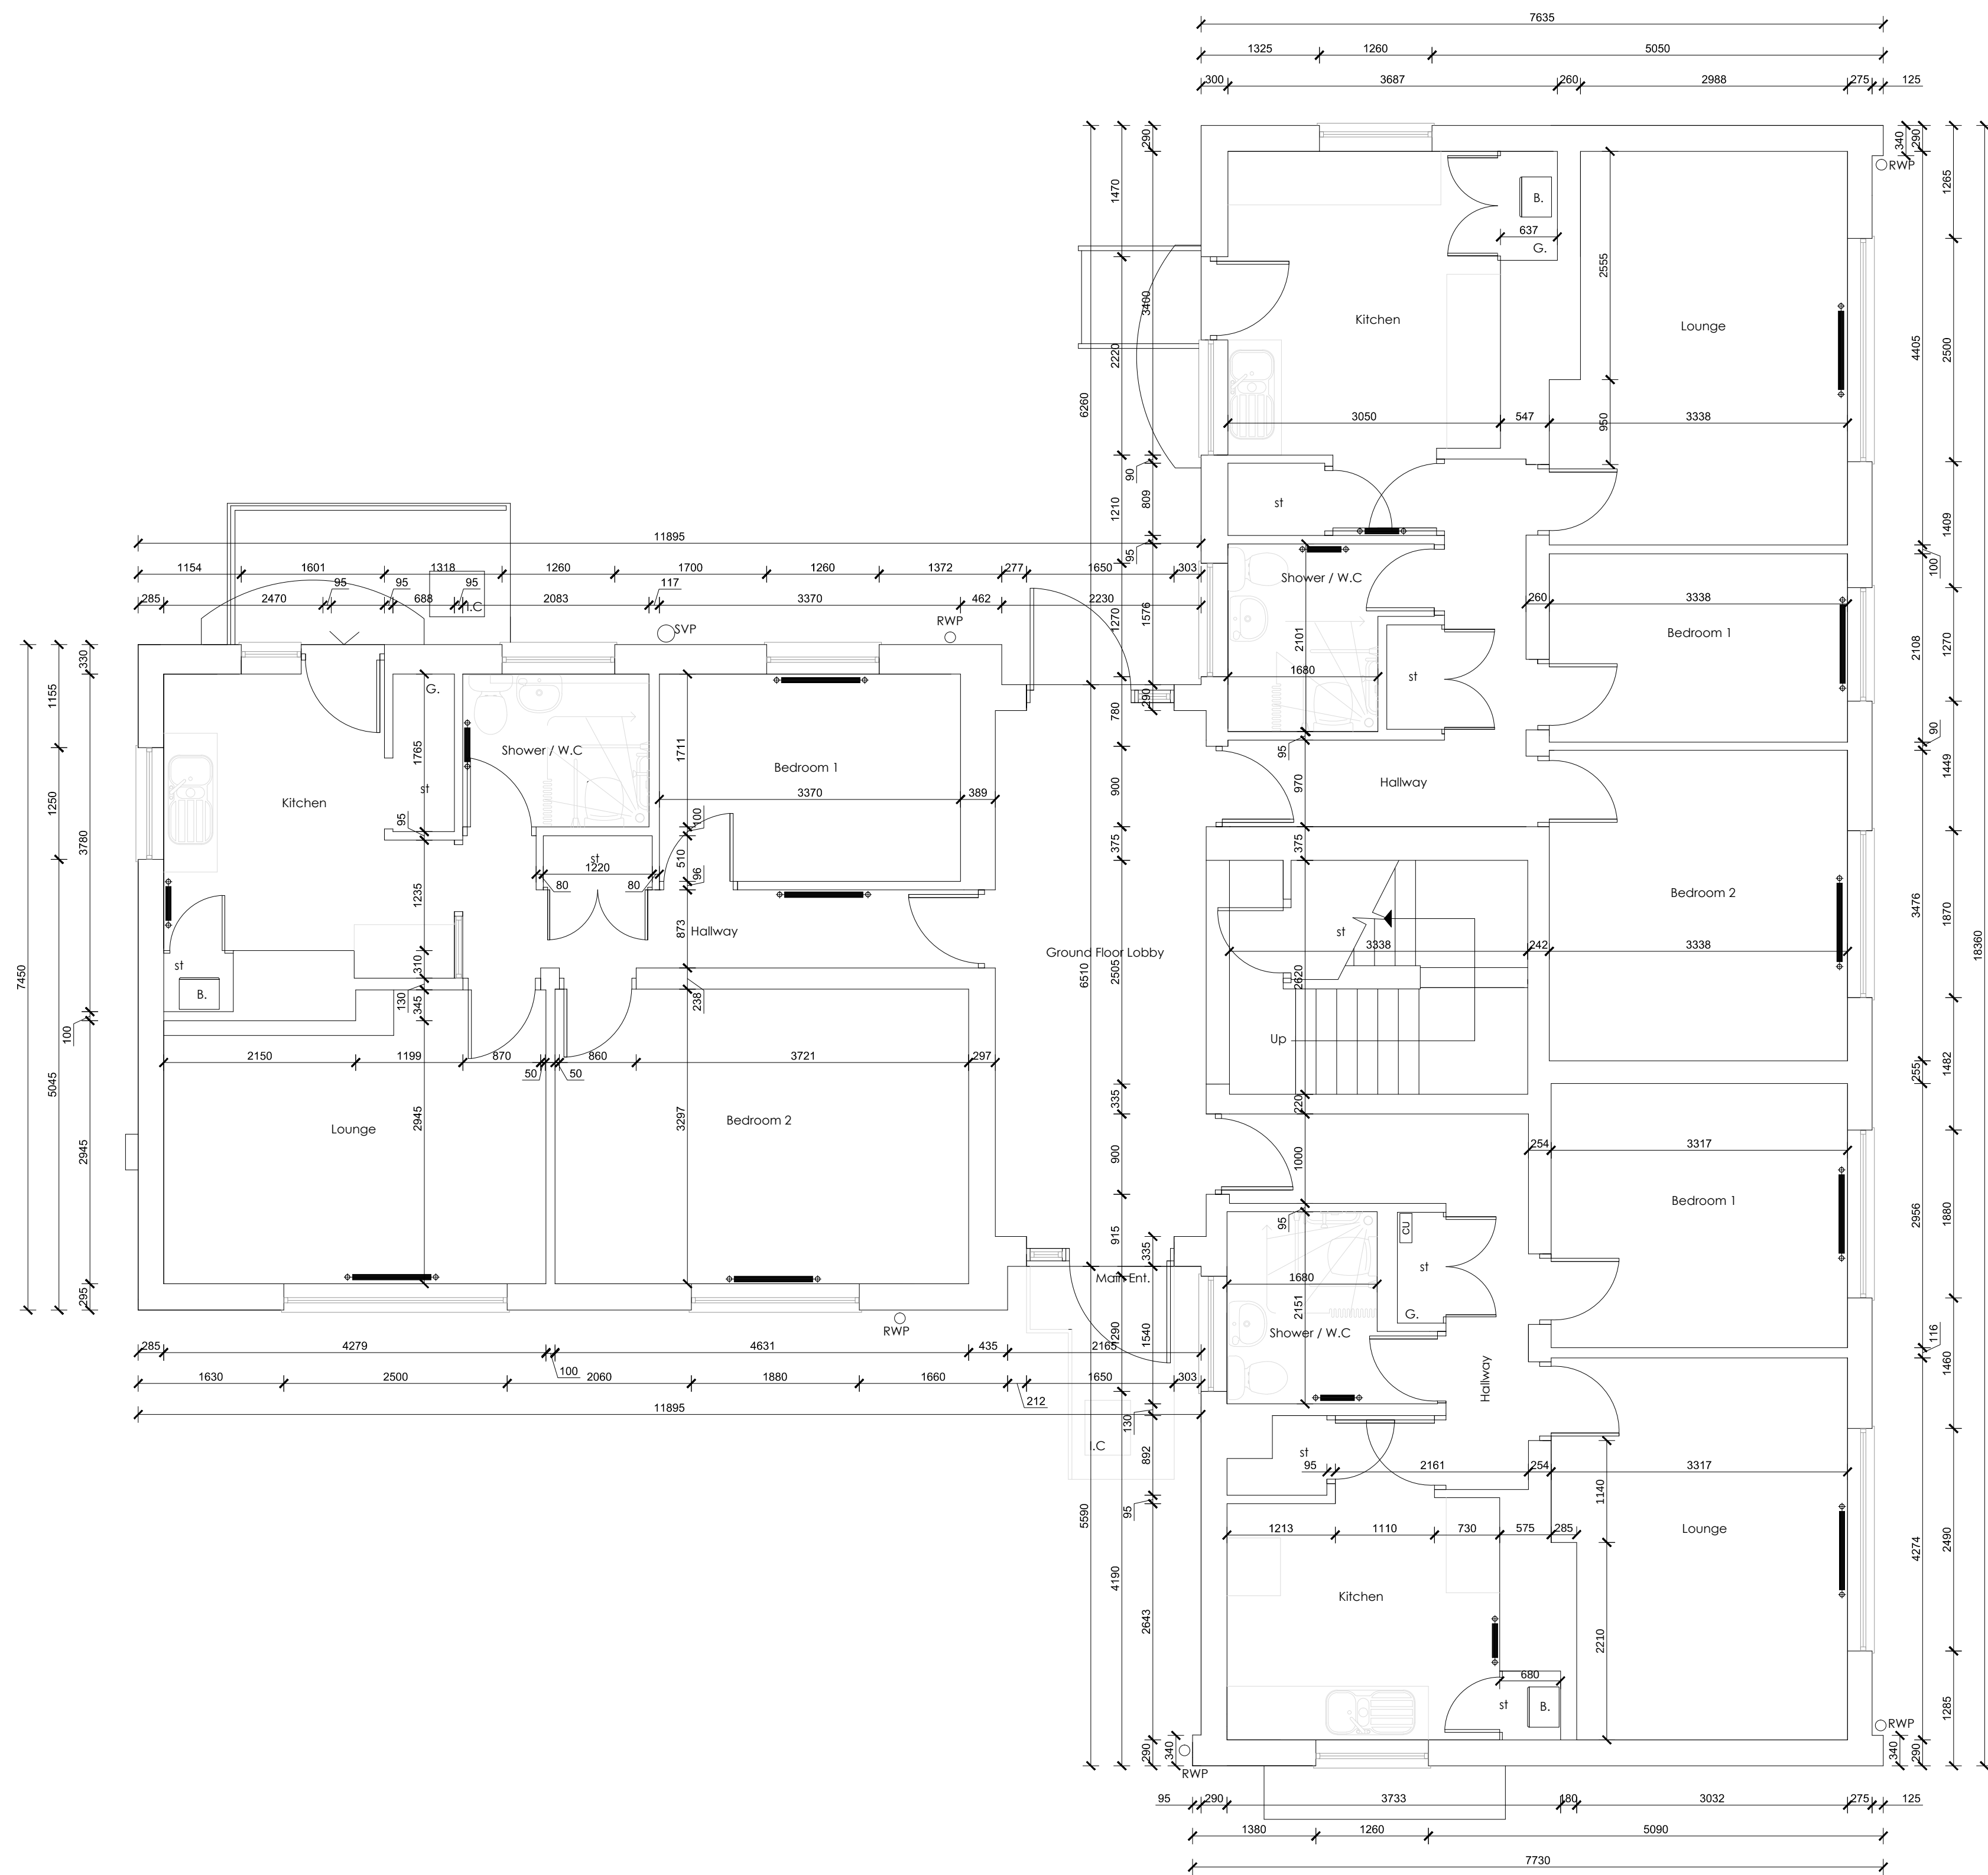

Geraint House (Ground Floor)

This drawing is copyright and its use or reproduction without the permission of Spring Design Consultancy Limited. All rights are reserved until invoices are paid in full. No responsibility will be taken for any design used for construction prior to receipt of relevant approvals.

rev date description

by
cjw
cjw

Status:

P R E L I M I N A R Y

Drawn: RB
Checked: CTW
Date: June 2019
Scale: 1/100

Client: Tai Tarian
Project: Geraint House, Margam
Title: Existing Plans GF Setting Out
Ref: 2303-300-01
Rev: -