


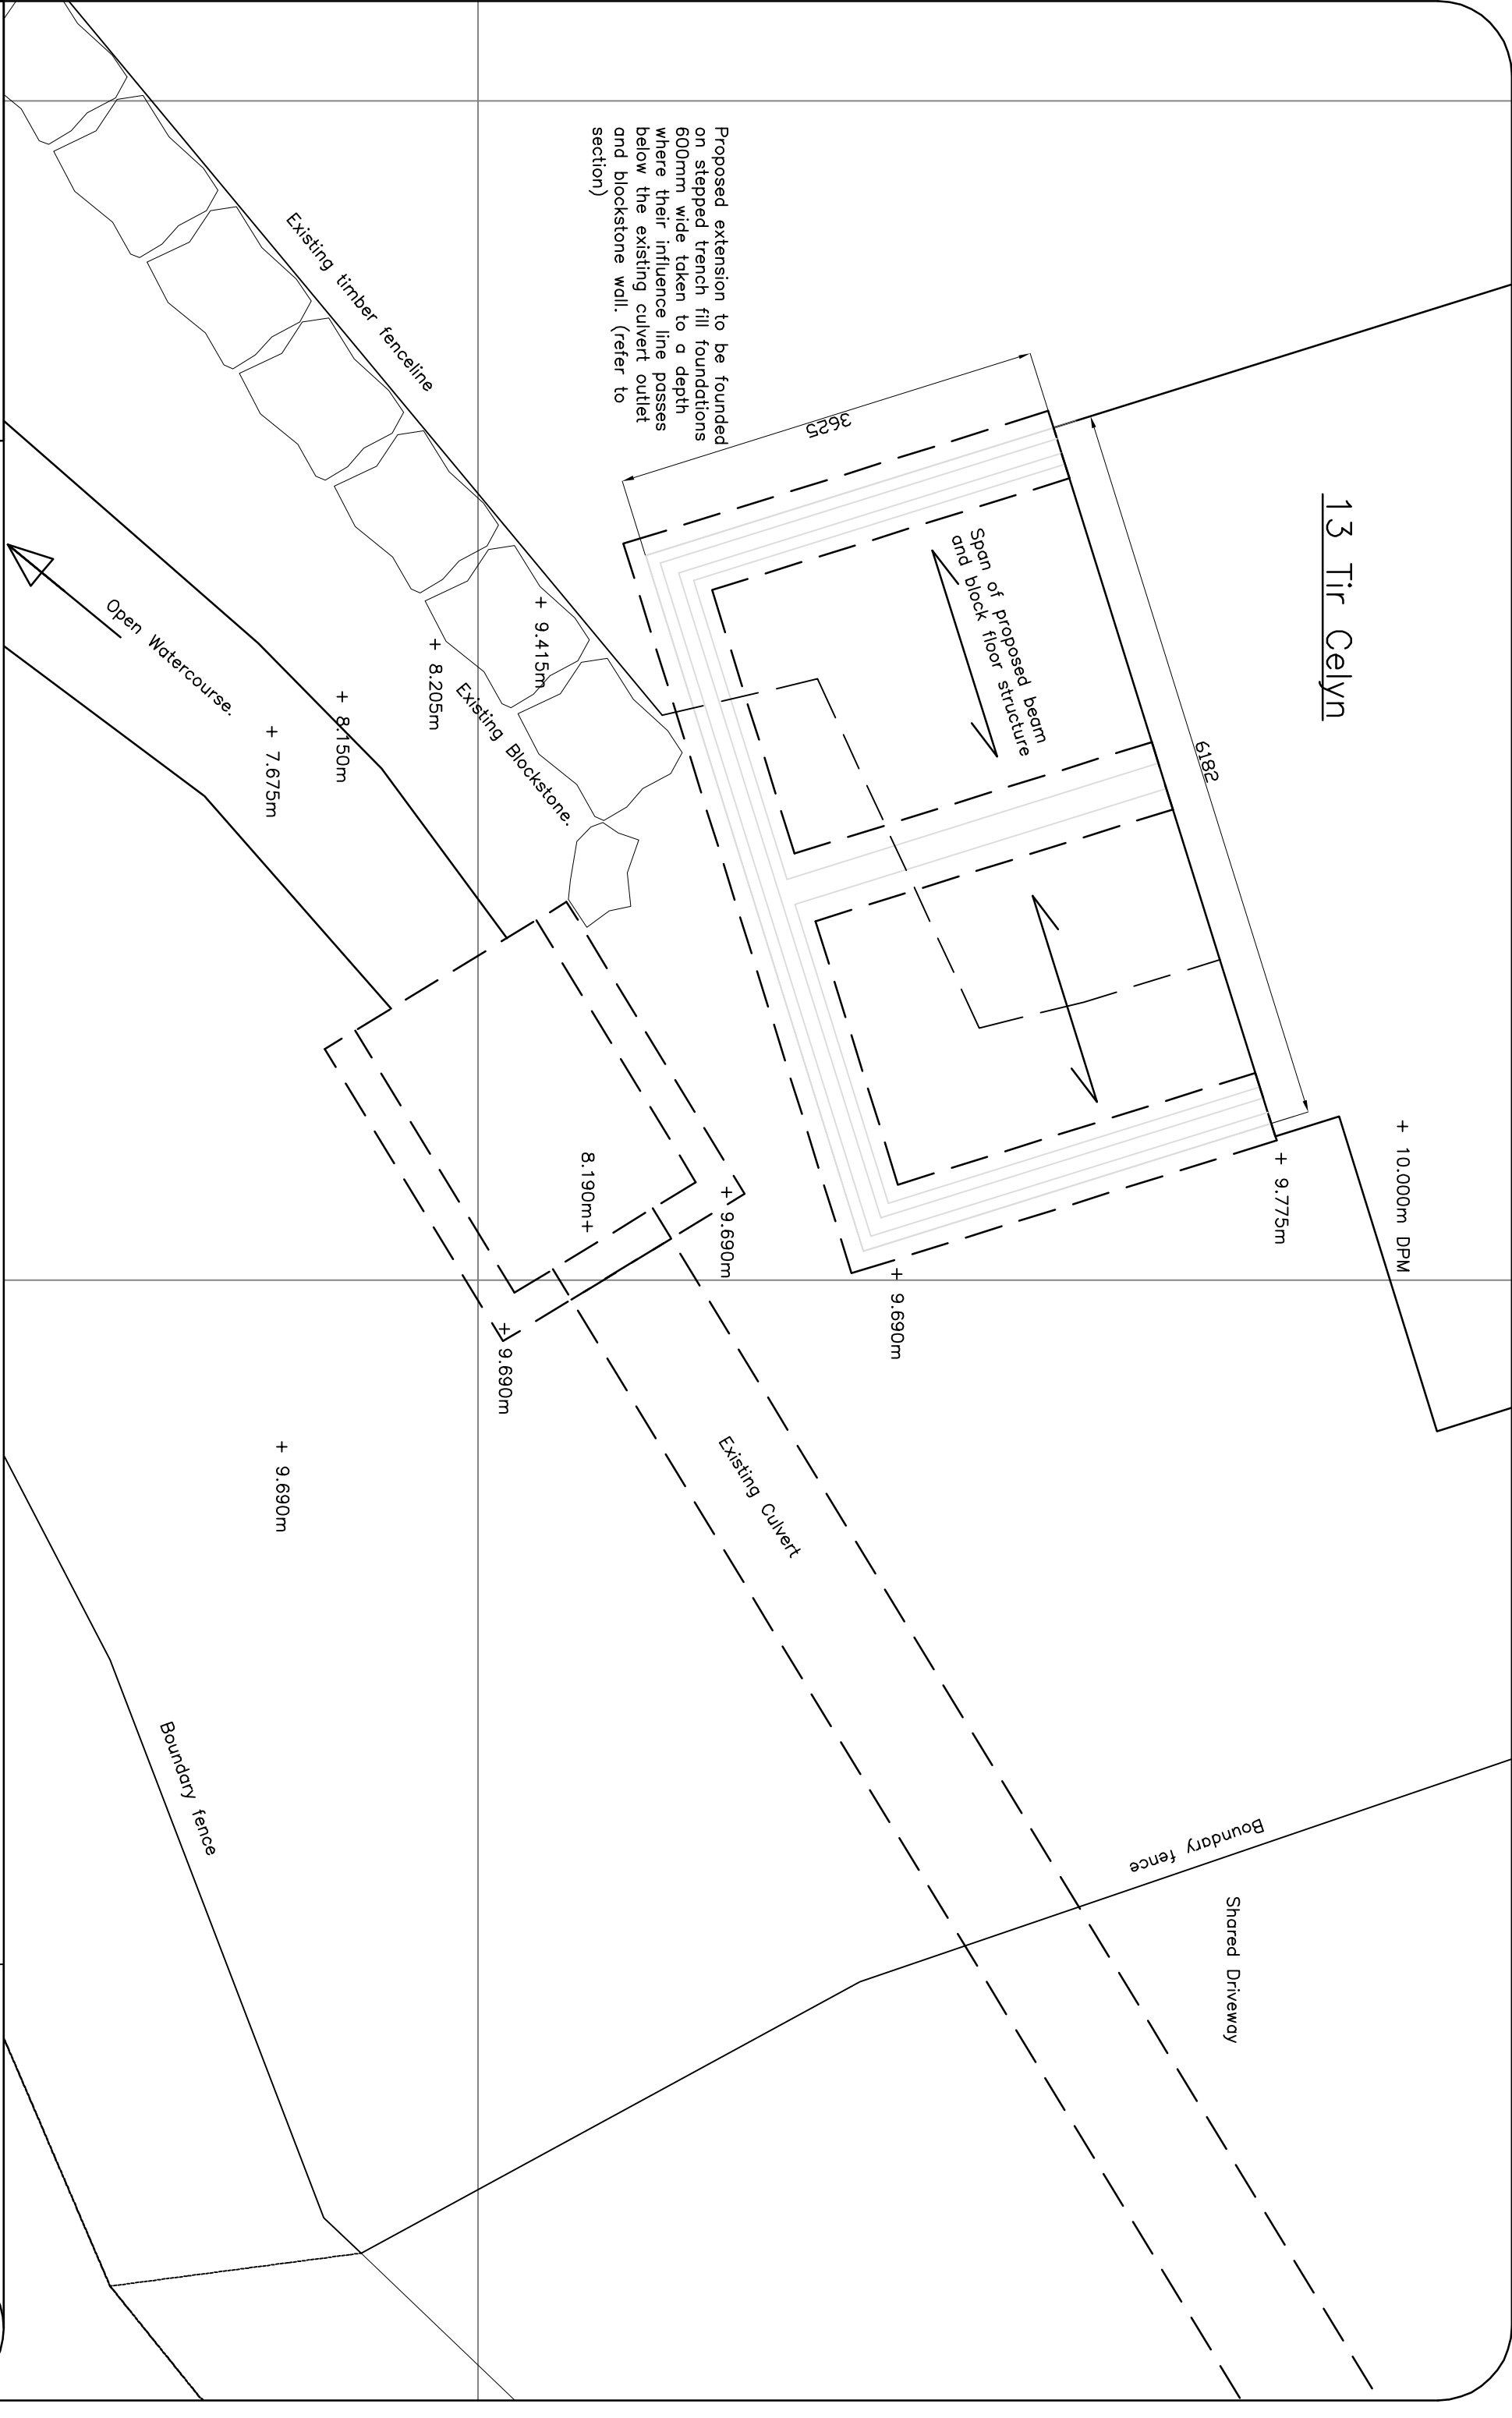

13 Tir Celyn

+ 10.000m DPM

+ 9.775m

+ 9.690m

+ 9.690m

+ 8.190m

+ 9.690m

+ 9.690m

+ 9.415m

+ 8.205m

+ 8.150m

+ 7.675m

Existing timber fenceline

Existing Blockstone.

Open Watercourse.

Existing Culvert

Span of proposed beam and block floor structure

Shared Driveway

Boundary fence

Boundary fence

Proposed extension to be founded on stepped trench fill foundations 600mm wide taken to a depth where their influence line passes below the existing culvert outlet and blockstone wall. (refer to section)

Solutions to Structures Ltd.

44 Depot Road, Tel 01639 766 935
Cwmalfan,
Port Talbot
www.solutionsstructures.co.uk

Title: *13 Tir Celyn, Margam Village*
Engineering Works for Extension Adjacent to Culvert / Watercourse

Drawn: J.M.Davies.

Scale: 1:50 @A3

Date: 15/06/2020

Drawing No: 20-032-01

