


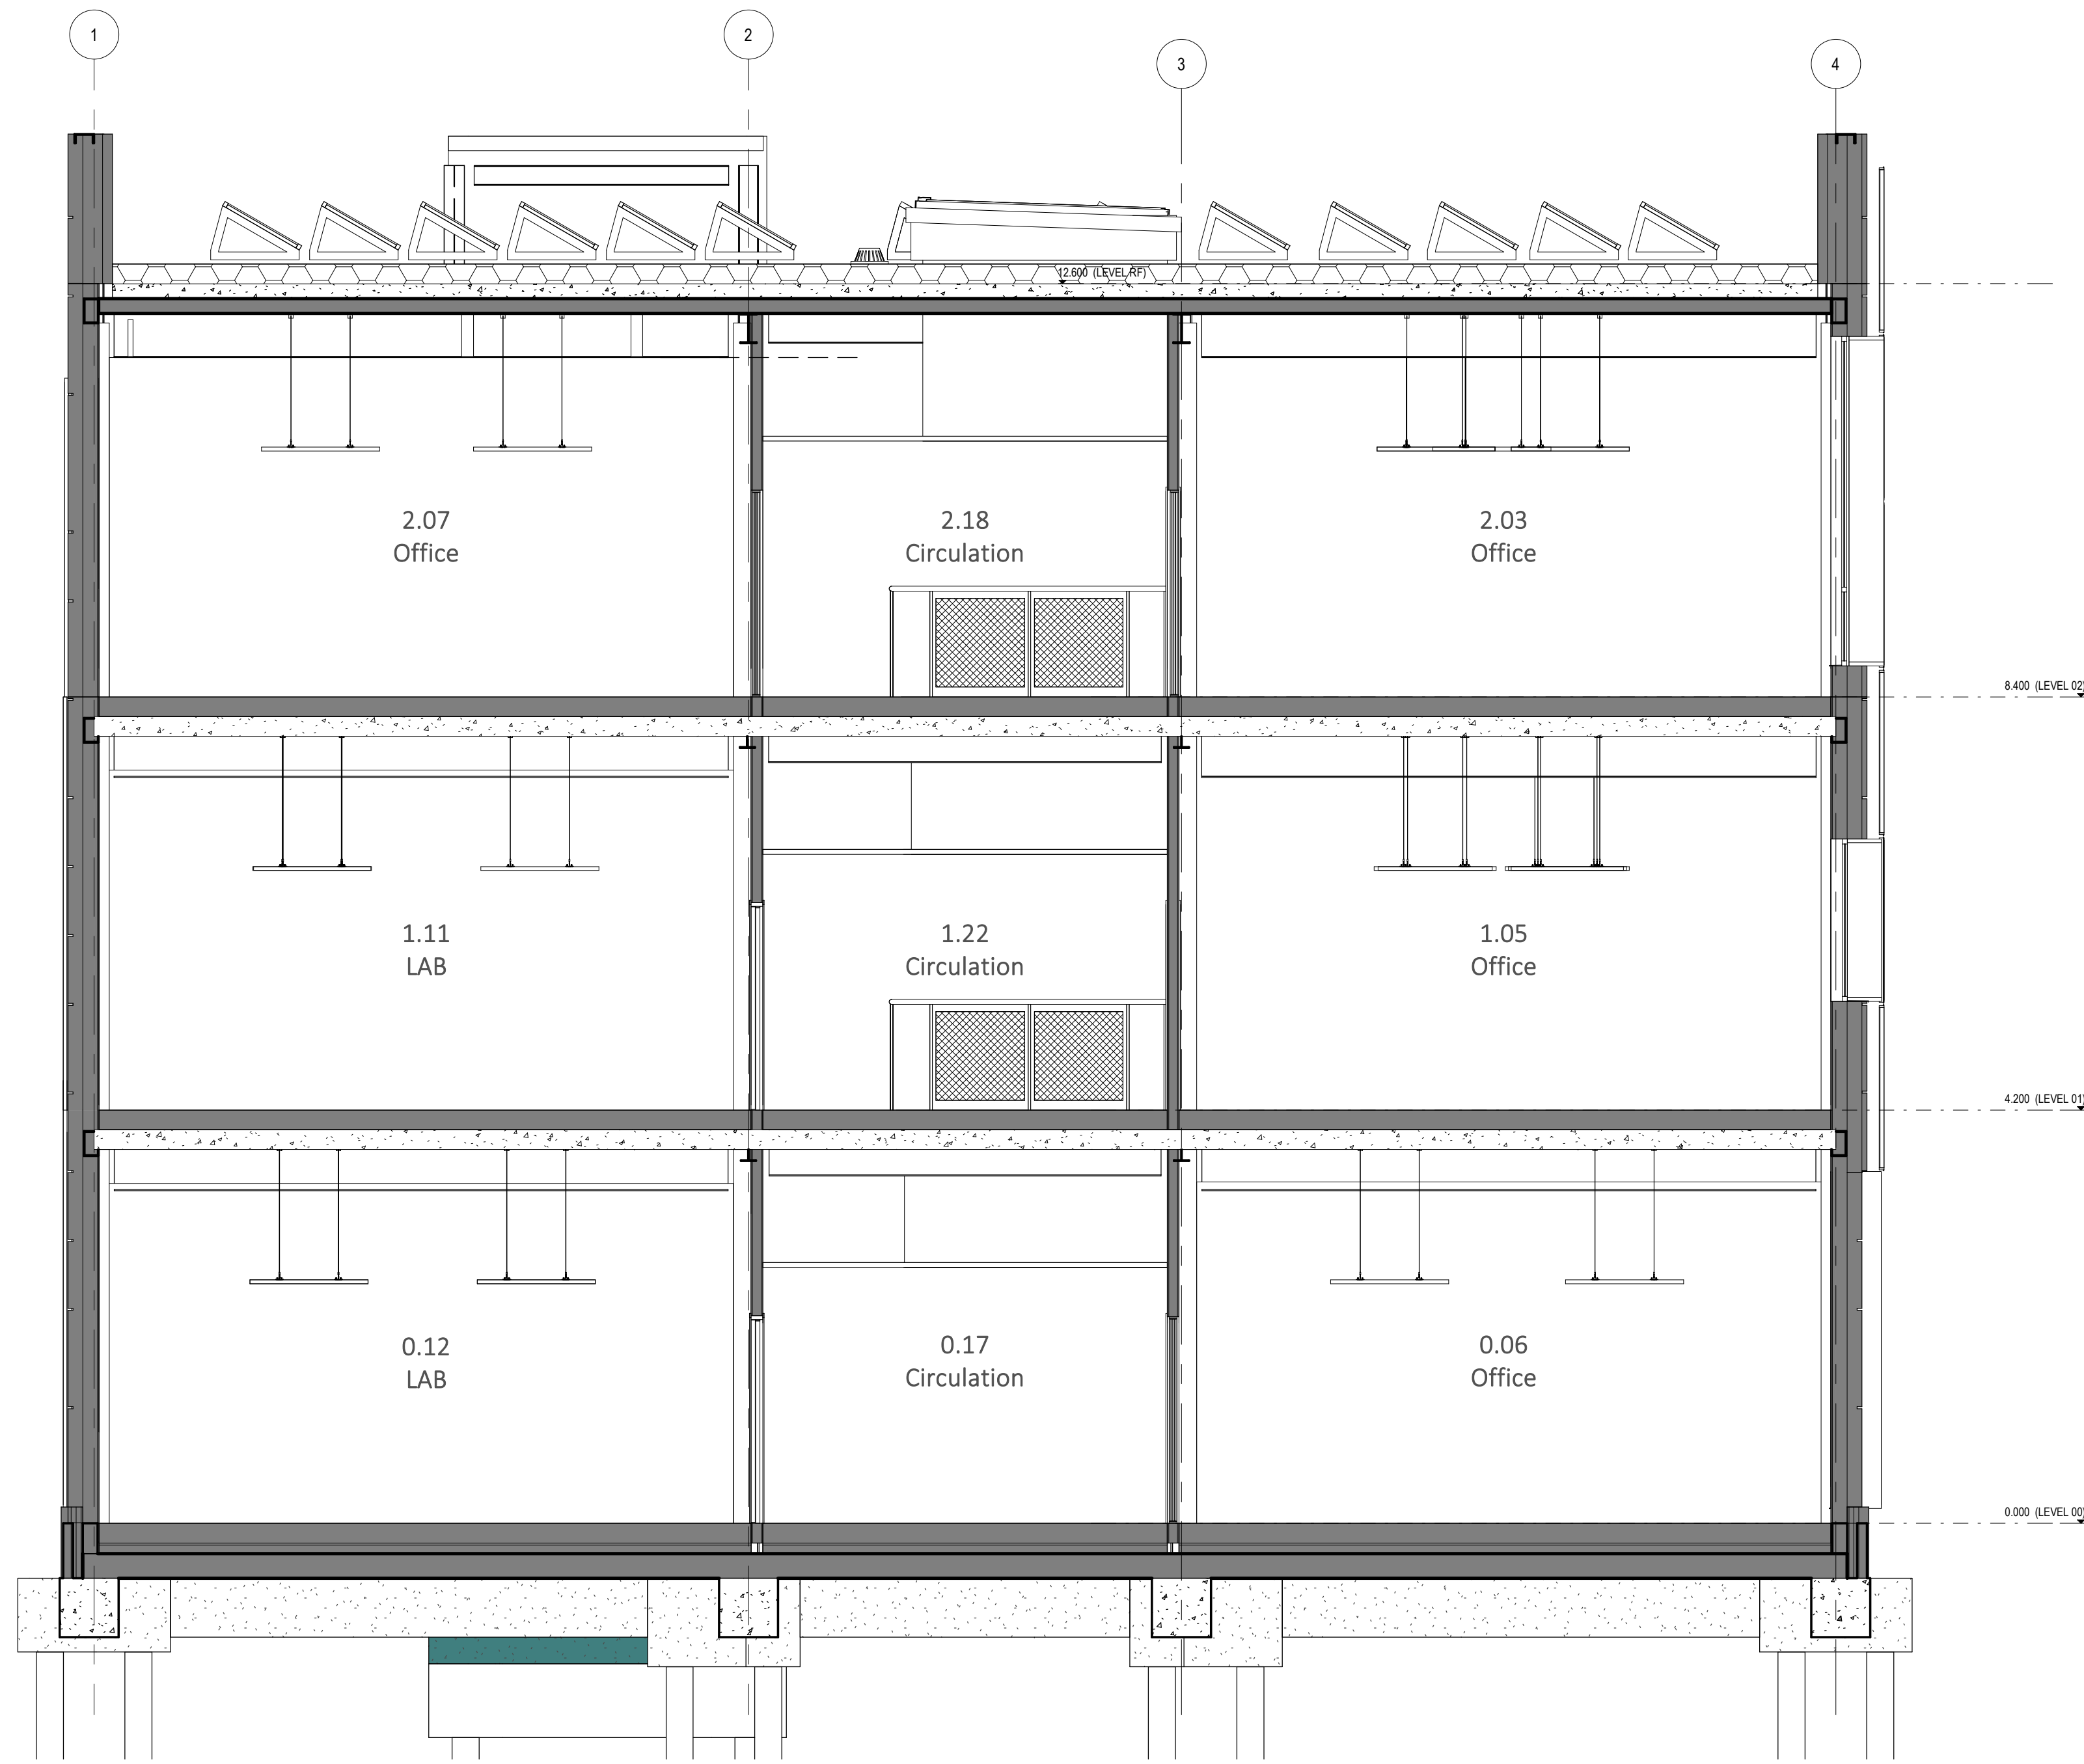

Notes:
• This drawing is copyright.
• Do not scale dimensions from this drawing.
• This drawing is to be used in conjunction with all other relevant drawings.
• All discrepancies on this drawing are to be reported to the architect.
• Do not modify any element of this drawing.
• Use drawing only for proposed/insert.

The following external mode files are included within this drawing:

North Sign / Key Plan

P02	16/04/20	Issue for Planning
P01	15/04/20	Issue for Planning
Rev	Date	Revision Notes

KL	SC
KL	RG
Drawn	Review

Project
SWANSEA BAY TECHNOLOGY CENTRE

Client
Neath Port Talbot Council



Drawing Title
Sections Sheet 2

Job Number 122092	Date 15/04/2020	Security Classification KL	Drawn By KL
Scale/AS 1 : 50	Purpose PLANNING	Reviewed By RG	Subsidiary
Drawing Number 26X003-IBI-ZZ-SE-DR-A-25-0508	Revision P02		