


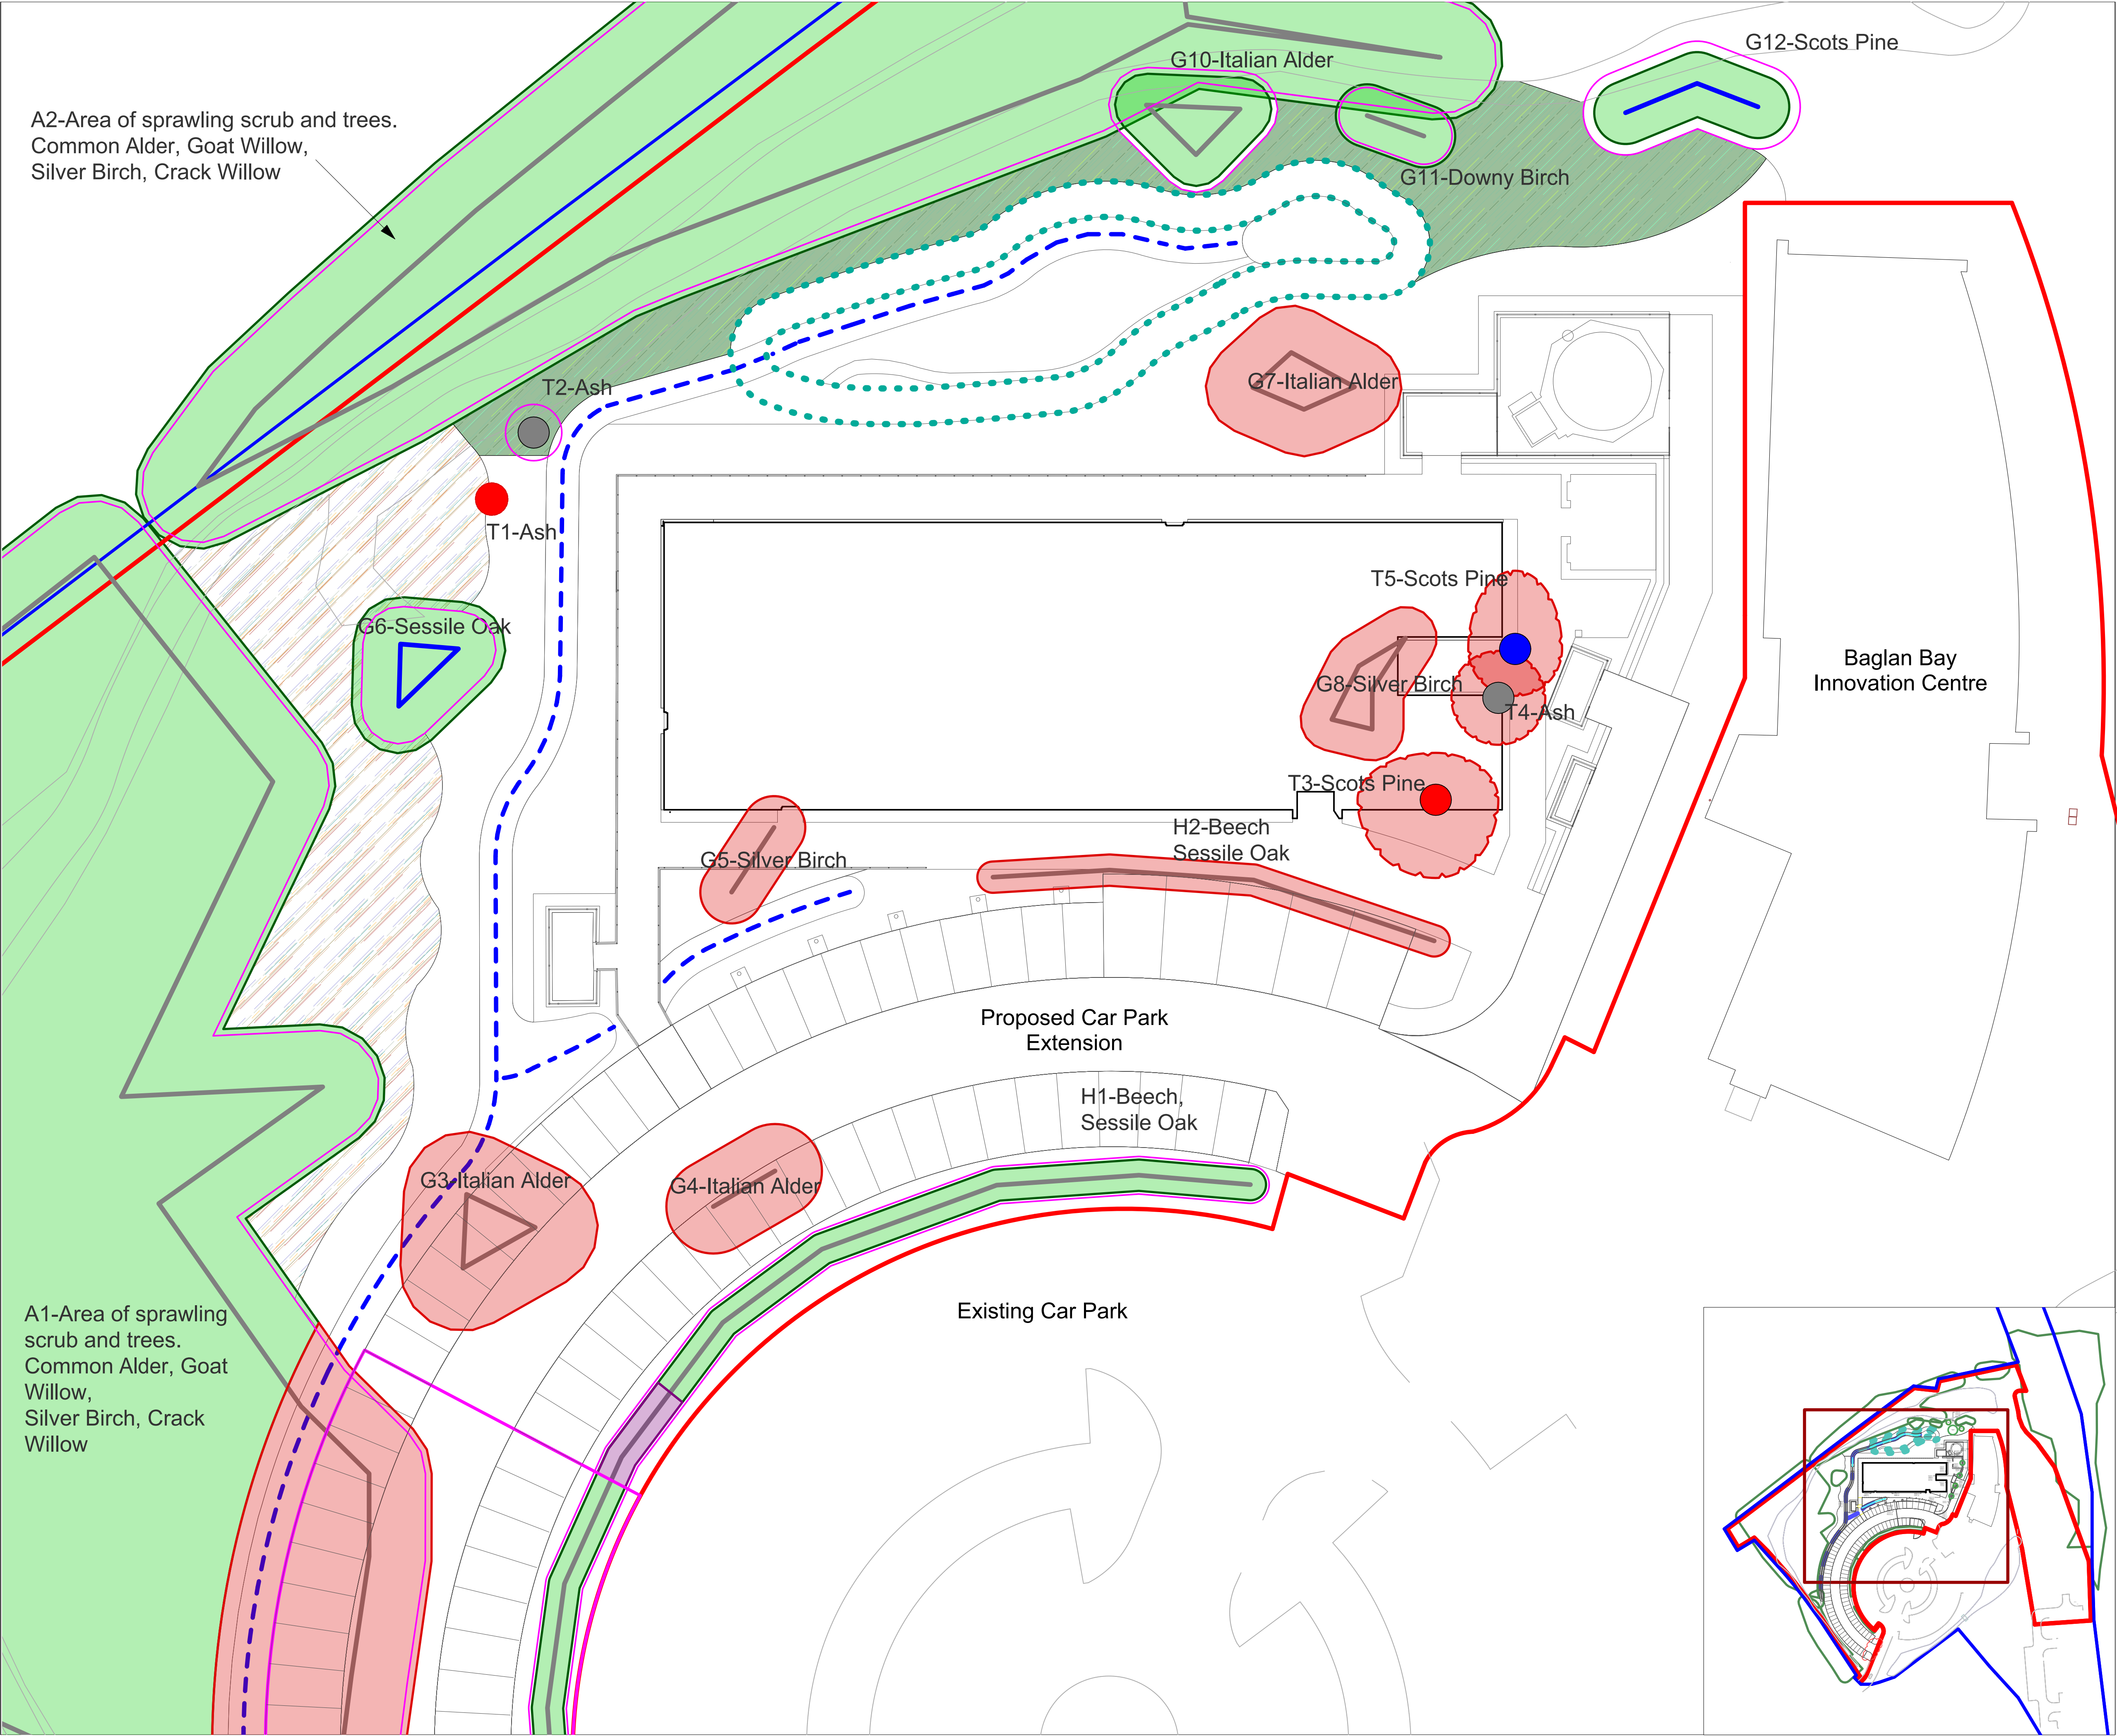

KEY

Hard Landscaping


- Red line boundary
- Blue line boundary

Soft Landscaping

- Retained existing grassland
- Proposed swales
- Proposed retention pond
- Proposed native understory planting
- Vegetation to be retained.
- Vegetation to be removed.
- Root Protection Areas
- Category A trees
- Category B trees
- Category C trees
- Category U trees
- Ecologically-sensitive existing vegetation to be retained as part of Phase 1 car park.
- Existing hedge to be transplanted in an approved location by arboriculturist prior to construction phase 1 of car park. On completion of phase 2, plants will be re-planted in their original positions.

NOTE:

For full details regarding tree removal, retention, and future maintenance, please refer to Arboricultural report and drawings produced by ArbTS.

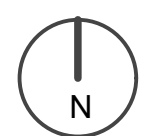

REVISIONS:

P01	25.03.20:	Updated Layout, Softworks, and Tree Plans	Drawn: GE
P02	06.04.20:	Updated Layout around existing condensers	Drawn: GE
P03	15.04.20:	Updated Layout, Hard/Soft, and Street Furn.	Drawn: GE
P04	22.05.20:	Updated Tree Removal Plan - G2 Retained.	Drawn: GE
P05	04.06.20:	Updated softworks in line with ecology.	Drawn: GE
P06	17.06.20:	Updated softworks and building outline.	Drawn: GE
P07	18.06.20:	Updated drawing status.	Drawn: GE

STATUS:

D1 (FOR COSTING)

THE URBANISTS
planning & design

Client: Morgan Sindall

Project: Swansea Bay Technology Centre

Title: Tree Retention/Removal Plan [1/3]

Project	Organiser	Volume	Level	Type	Role	Class	Dwg	Rev.	Status
26X003	URB	XX	XX	DR	L	90	0010	P07	D1 (For costing)

Drawn: GE Date: 18.06.20 Checked: DK Scale: 1:200@A1

The Urbanists - The Creative Quarter - 8A Morgan Arcade - Cardiff - CF10 1AF
T: 029 2023 6133 E: info@theurbanists.net W: www.theurbanists.net
© This drawing is copyright and may not be reproduced in whole or part without written authority.