


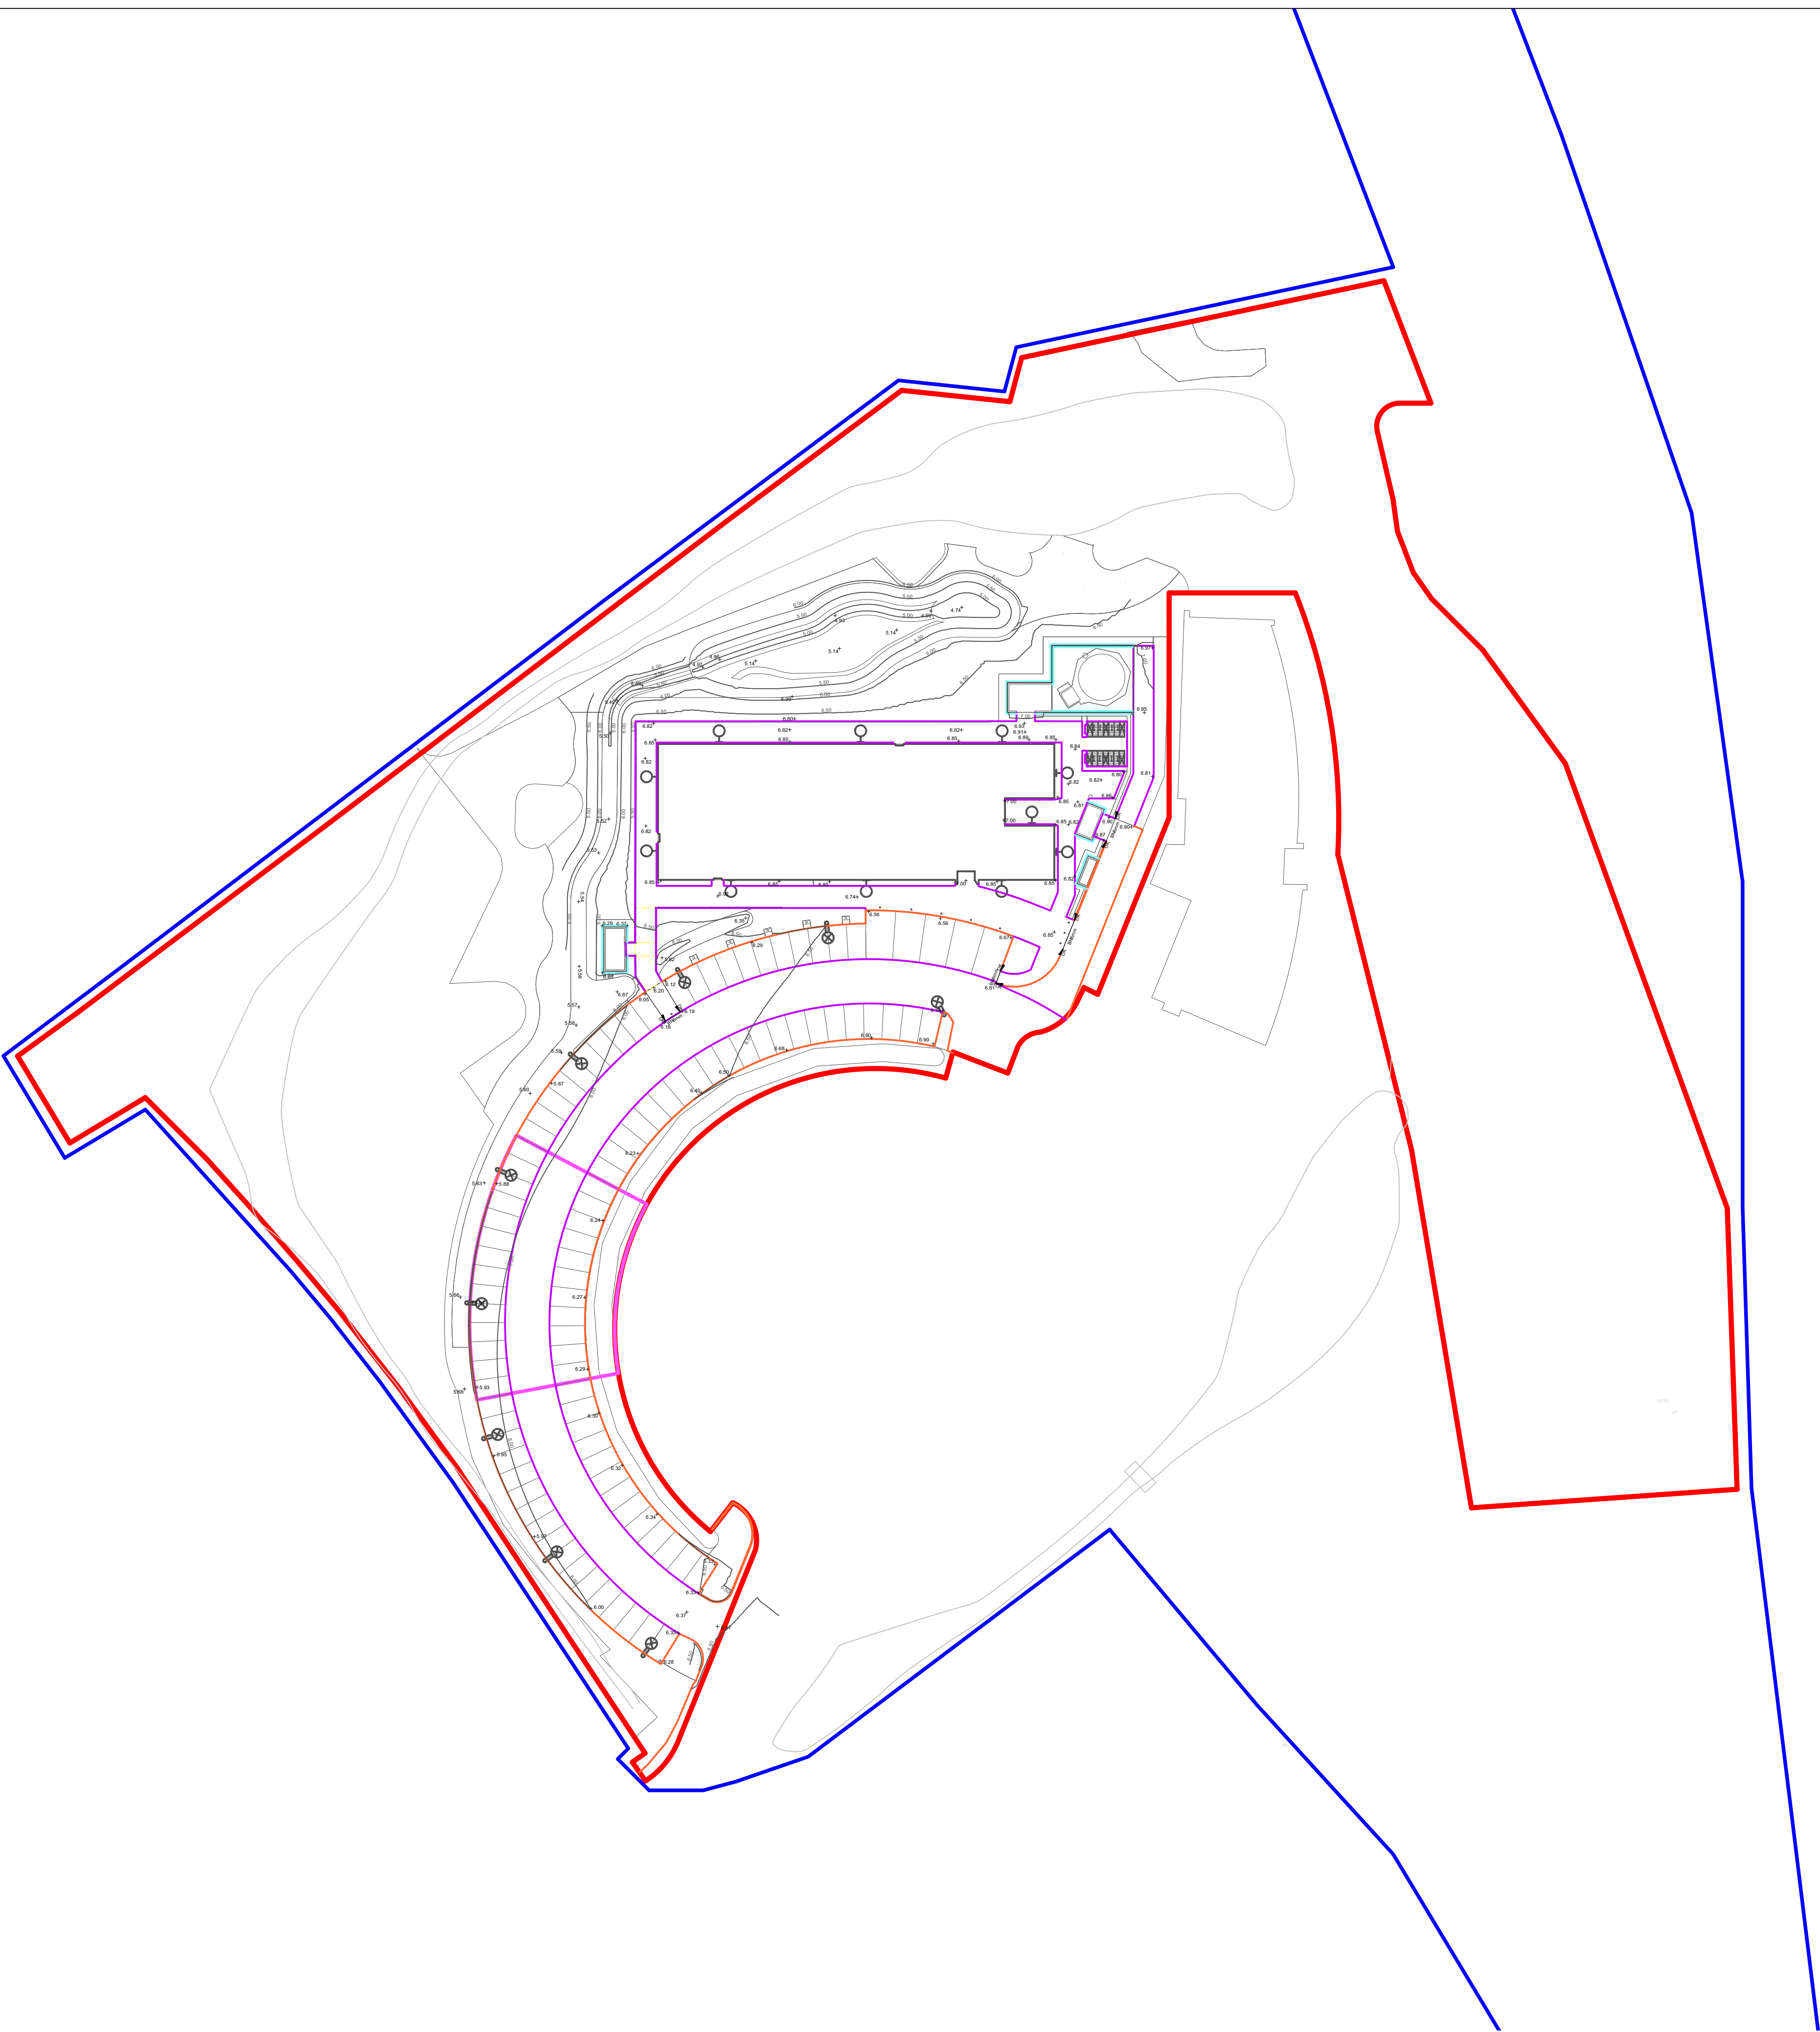

KEY

Hard Landscaping

Red line boundary

Blue line boundary

Concrete pin kerb edge

HB2 concrete kerb

Wooded peg board edging

REVISIONS

P01 04.06.20: Updated softworks in line with ecology.

P02 17.06.20: Amended to include new bin store.

P03 18.06.20: Updated drawing status.

Drawn: GE

Drawn: GE

Drawn: GE

STATUS:

D1 (FOR COSTING)

theurbanists

planning & design

Client

Morgan Sindall

Project

Swansea Bay Technology Centre

Title

Edging Plan

Project

Organiser

Volume

Level

Type

Role

Class.

Dwg

Rev.

Status

26X003

URB

XX

XX

DR

L

90

0023

P02

D1 (For costing)

Drawn

GE

Date

18.06.20

Checked

DK

Scale

1:200@A1

The Urbanists - The Creative Quarter - 8A Morgan Arcade - Cardiff - CF10 1AF

T: 029 2023 6133 E: info@theurbanists.net W: www.theurbanists.net

© This drawing is copyright and may not be reproduced in whole or part without written authority.